



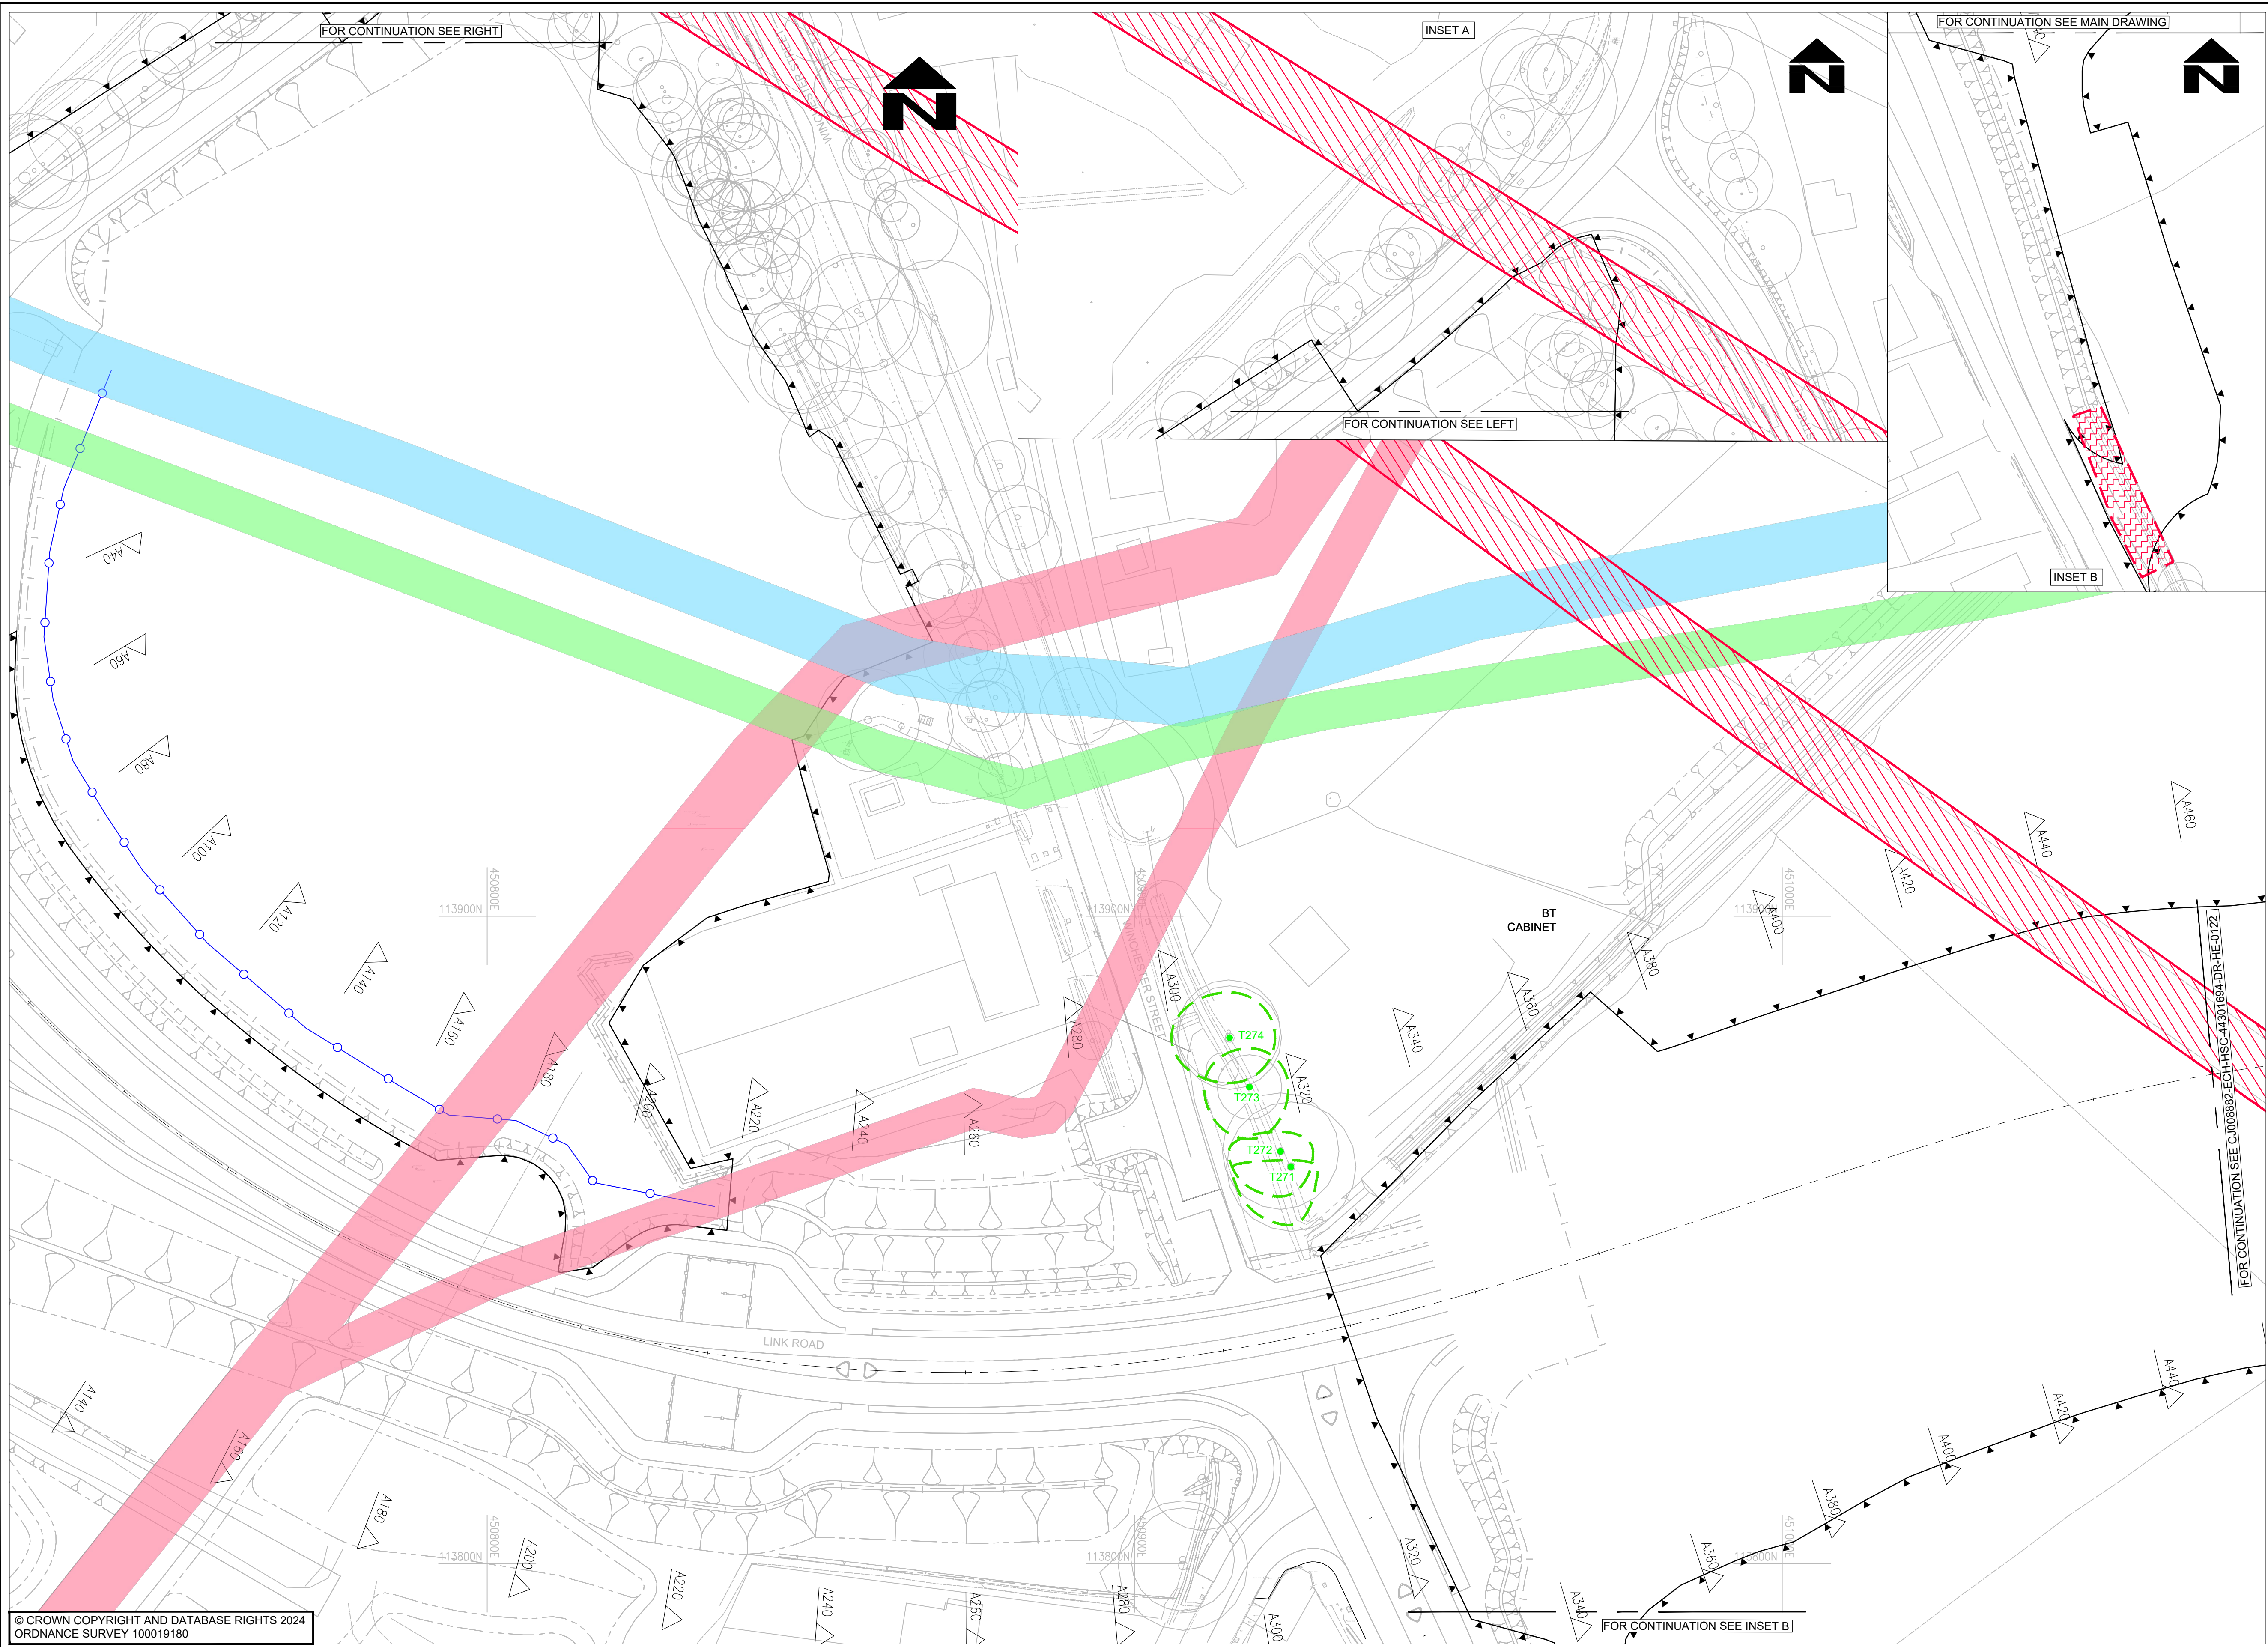

- NOTES**
- DO NOT SCALE FROM THIS DRAWING.
 - ALL DIMENSIONS IN METRES UNLESS OTHERWISE STATED.
 - THIS DRAWING IS TO BE READ IN CONJUNCTION WITH SERIES 200, ASSOCIATED APPENDICES AND ARBORICULTURAL REPORT REF: MJC-16-0200 REV 2, DATED 10/11/2017. REFER TO VOLUME 2, ANNEX 2
 - PROTECTIVE FENCING SHALL BE ERECTED AROUND TREES, HEDGES AND SHRUBS NOT SCHEDULED FOR REMOVAL. THE APPOINTED ARBORICULTURIST SHALL OVERSEE THE INSTALLATION OF THE TREE PROTECTION MEASURES AS SPECIFIED IN THE ARBORICULTURE METHOD STATEMENT.
 - THE CONTRACTOR IS TO APPOINT A SUITABLY QUALIFIED ECOLOGIST TO OVERSEE THE TREE, HEDGE AND GENERAL VEGETATION CLEARANCE WORKS TO ENSURE THAT NO HARM IS MADE TO PROTECTED SPECIES OR HABITATS. REFER TO APPENDIX 1/70 FOR FURTHER DETAILS

- KEY**
- THE BOUNDARY OF THE SITE
 - SCRUB GROWTH, WOODY VEGETATION AND SMALL TREES TO BE RETAINED
 - SCRUB GROWTH, WOODY VEGETATION AND SMALL TREES TO BE REMOVED AS REQUIRED, INCLUDING GRUB-UP ROOTS, AND DISPOSED TO TIP OFF SITE
 - EXISTING TREE OR GROUP OF TREES TO BE RETAINED, E.G. T420 AND G3
 - EXISTING TREE OR GROUP OF TREES TO BE FELLED, AND DISPOSED TO TIP OFF SITE, E.G. T150 AND G5.
 - TREE PROTECTION BARRIER - SEE NOTE 4
 - SGN GAS MAIN EASEMENT
 - PORTSMOUTH WATER MAIN EASEMENT
 - SOUTHERN WATER MAIN EASEMENT
 - ESSO PIPELINE EASEMENT
 - OVERHEAD ELECTRICITY LINES

PARTS OF THIS DRAWING SHOULD BE SHOWN IN COLOUR. IF THIS NOTE IS NOT RED REPRINT A COLOURED COPY

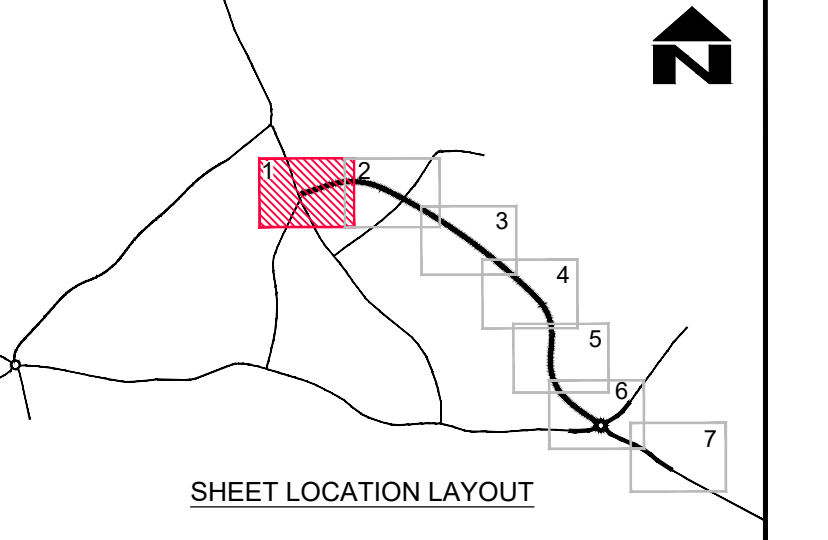

© CROWN COPYRIGHT AND DATABASE RIGHTS 2024.
ORDNANCE SURVEY 100019180

										CLIENT HAMPSHIRE COUNTY COUNCIL UNIVERSAL SERVICES DIRECTORATE TRANSPORT IMPLEMENTATION					CONSULTANT  Hampshire County Council Engineering Services TIM LAWTON BEng CEng FICE FCIHT : ASSISTANT DIRECTOR OF UNIVERSAL SERVICES										DESIGNER LC		SCALE @ A1 1:500		SCHEME BOTLEY BYPASS				DRAWING TITLE ADVANCED WORKS - SITE CLEARANCE TREES AND VEGETATION			
CAD LC		DATE 02.10.2024																																		
CHECKED MT MT		SHEET NUMBER 1 OF 7																																		
S2	P02	FIT FOR INFORMATION						08.10.2024	LC																MT	GDC	JOB No. C.J008882.01				HCC CAD PLOT: 11/10/2024 10:23:51					
D1	P01	FIT FOR COSTING						02.10.2024	LC	MT	GDC	DRAWING NUMBER CJ008882-ECH-HSC-44301694-DR-HE-0121										SUIT S2		REV P02												
SUIT		REV		AMENDMENTS						DATE	CAD	CHKD	APPD																							