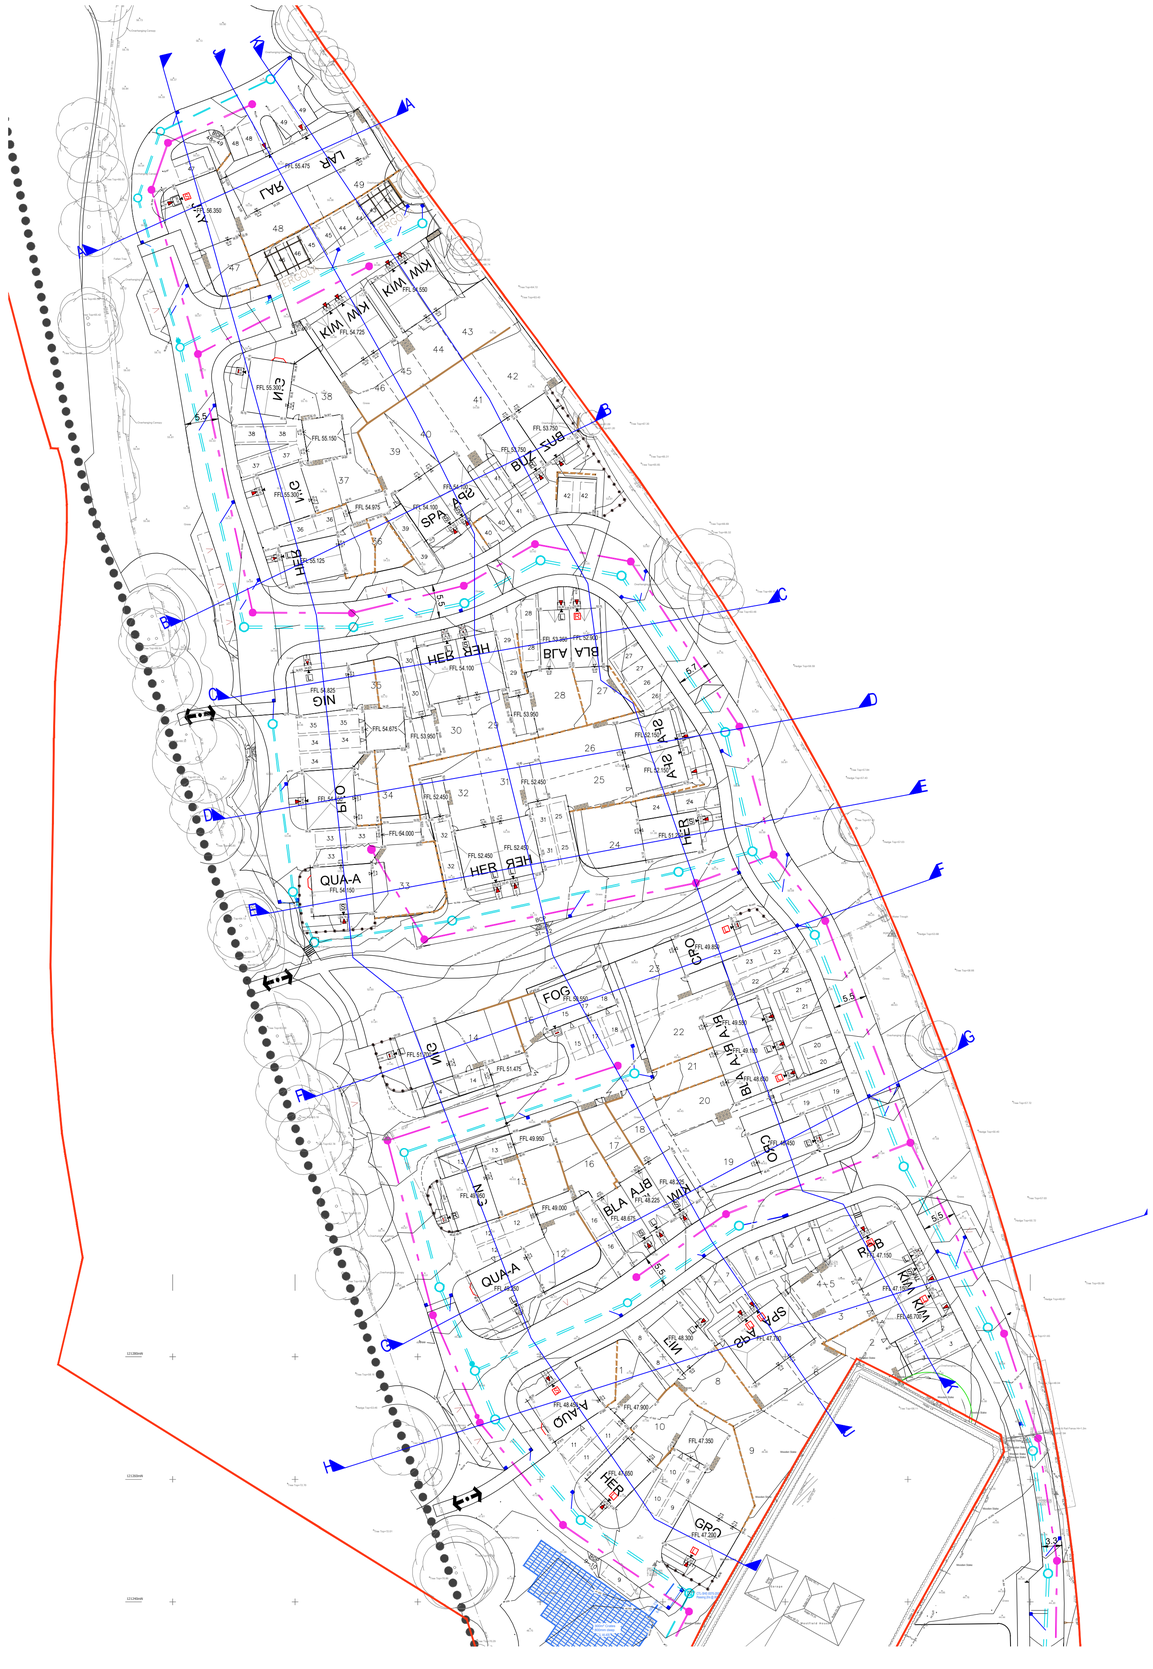


REV	DATE	INT	DESCRIPTION	CHK

Issue Status FOR APPROVAL

The Civil Engineering Practice
11 Tungsten Building
George Street
Fishersgate
Sussex
BN41 1RA

01273 424424
reception@civil.co.uk
www.civil.co.uk

CLIENT Bargate Home

PROJECT Knowel Hill
Albrook
Eastleigh

TITLE Sections Through Site
Key Plan

DRAWN	DATE	PROJECT NO.
M Pacifico	Oct 2024	23823
ENGINEER	CHECKED	ORG. No. / REV.
S Magowan		44

SCALE 1:500 @ A1