



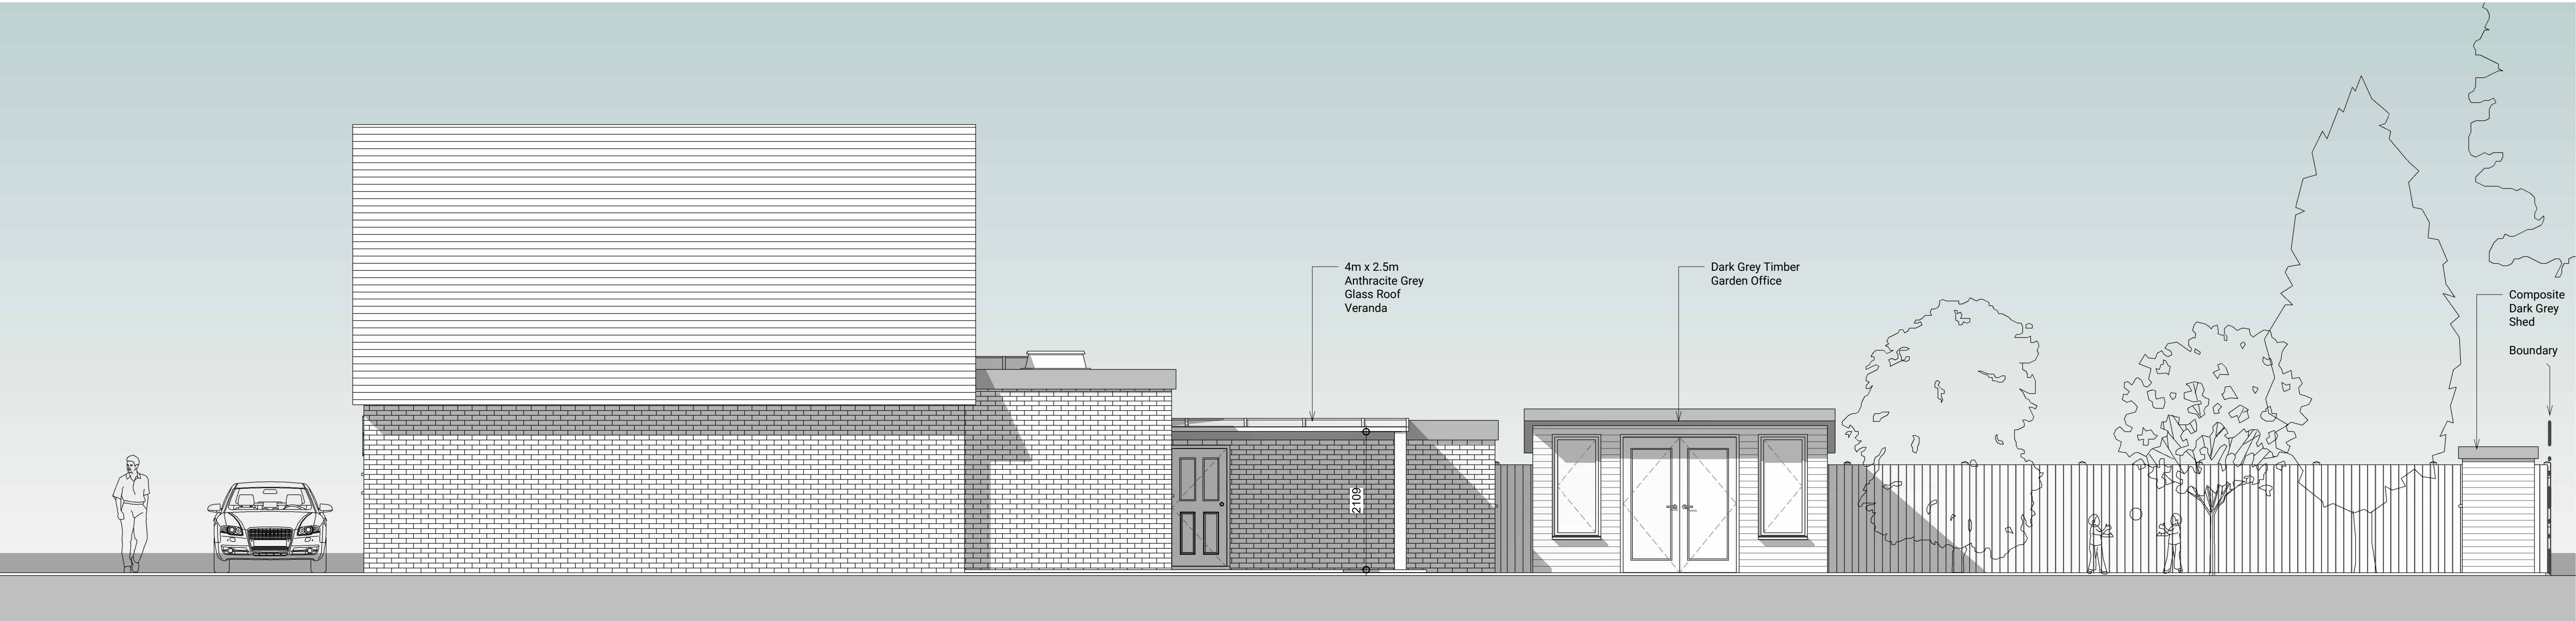

Side Elevation (East) as Proposed
1 : 50

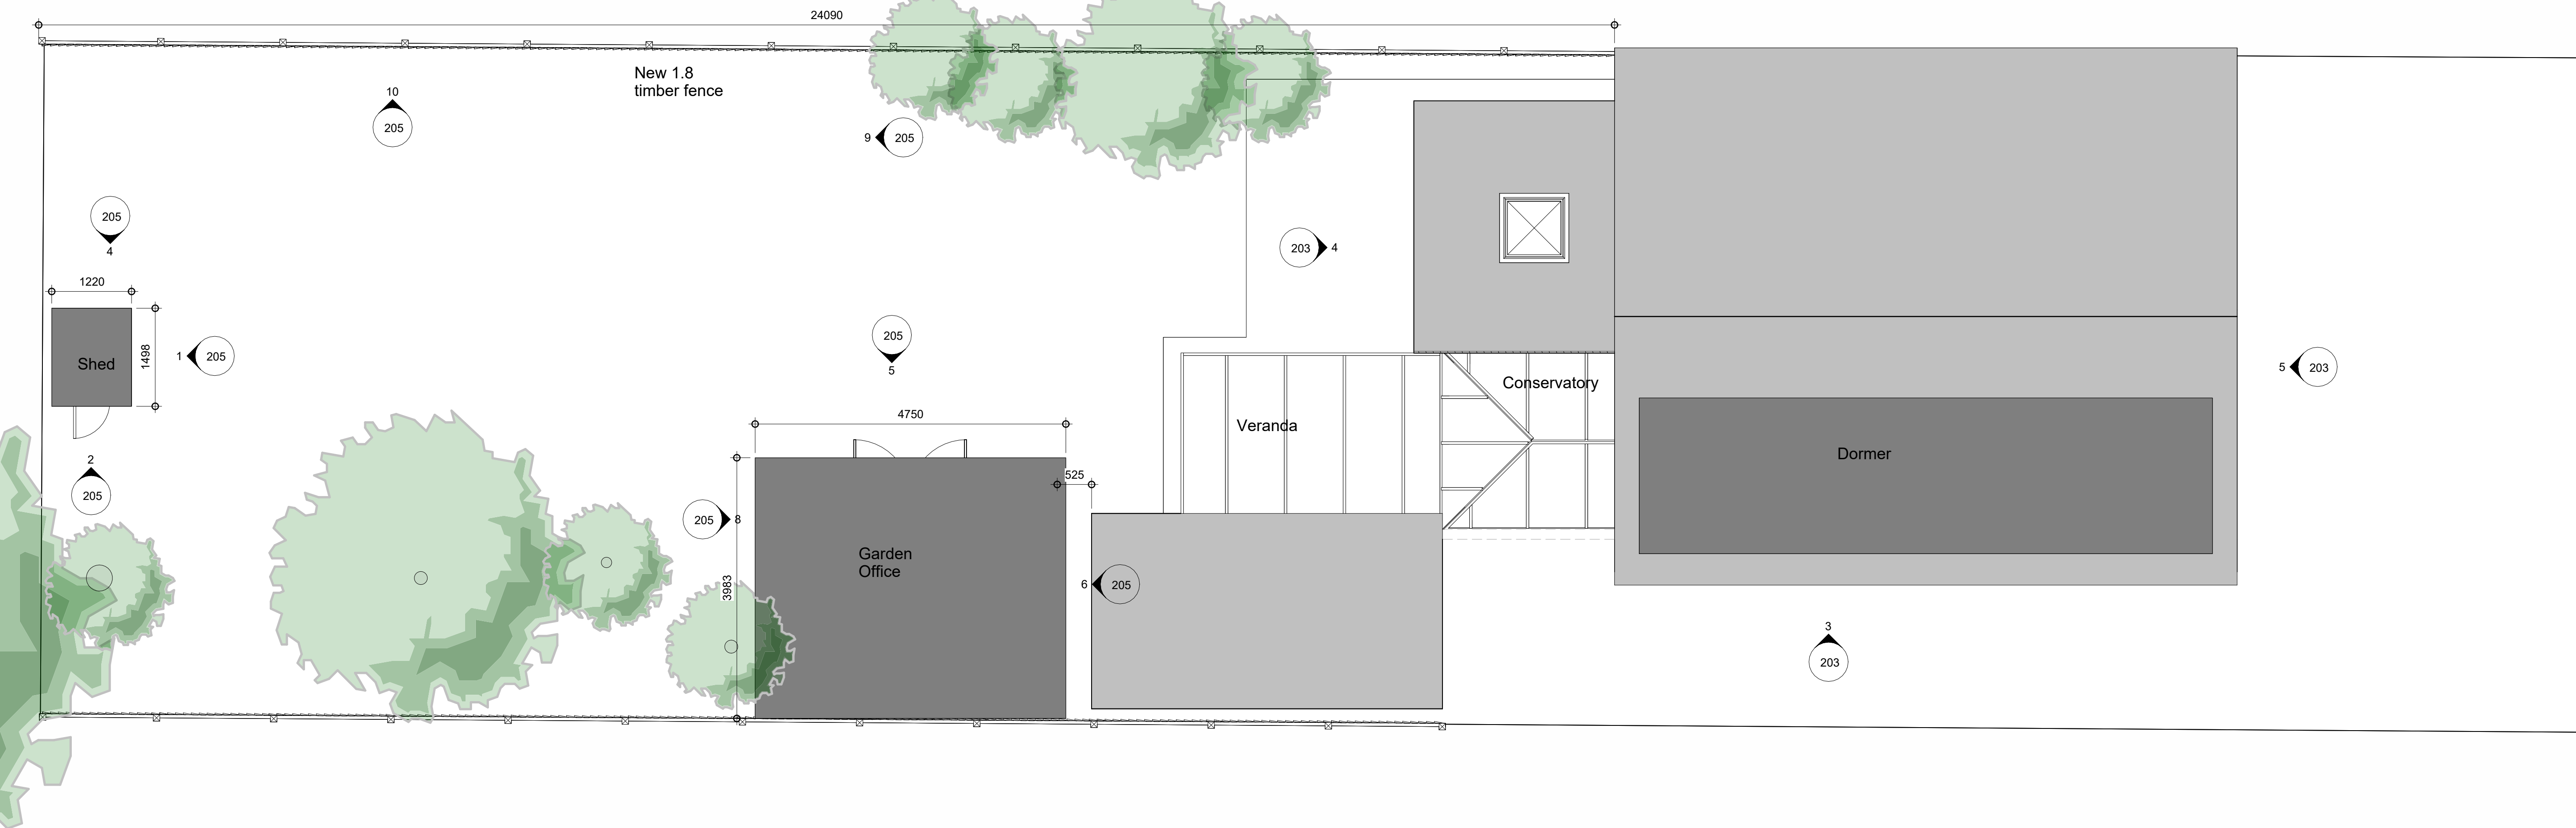

Roof Plan as Proposed
1 : 50