



Figure 3 Examples of above-ground stabilizing systems

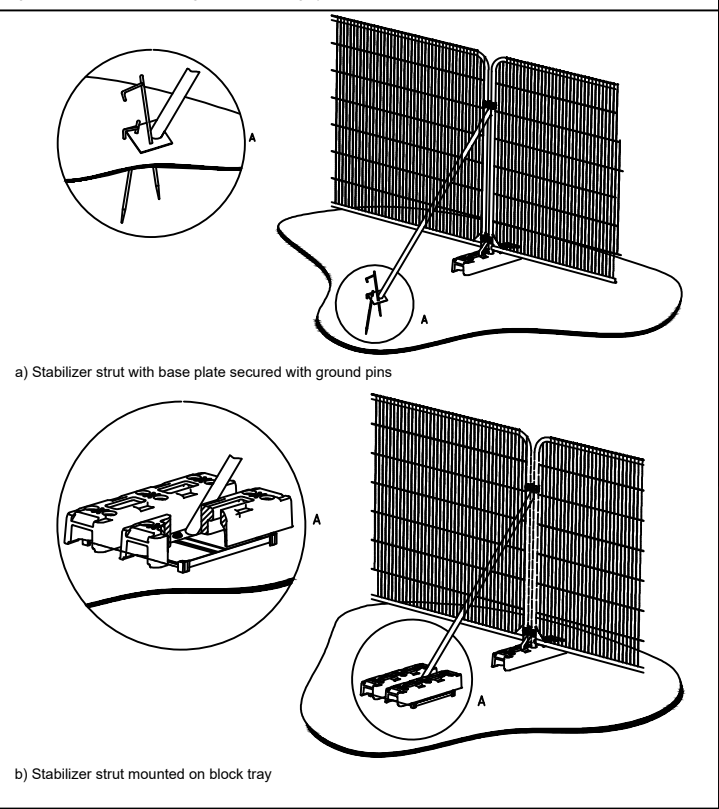

Sample tree protection from BS5837:2012

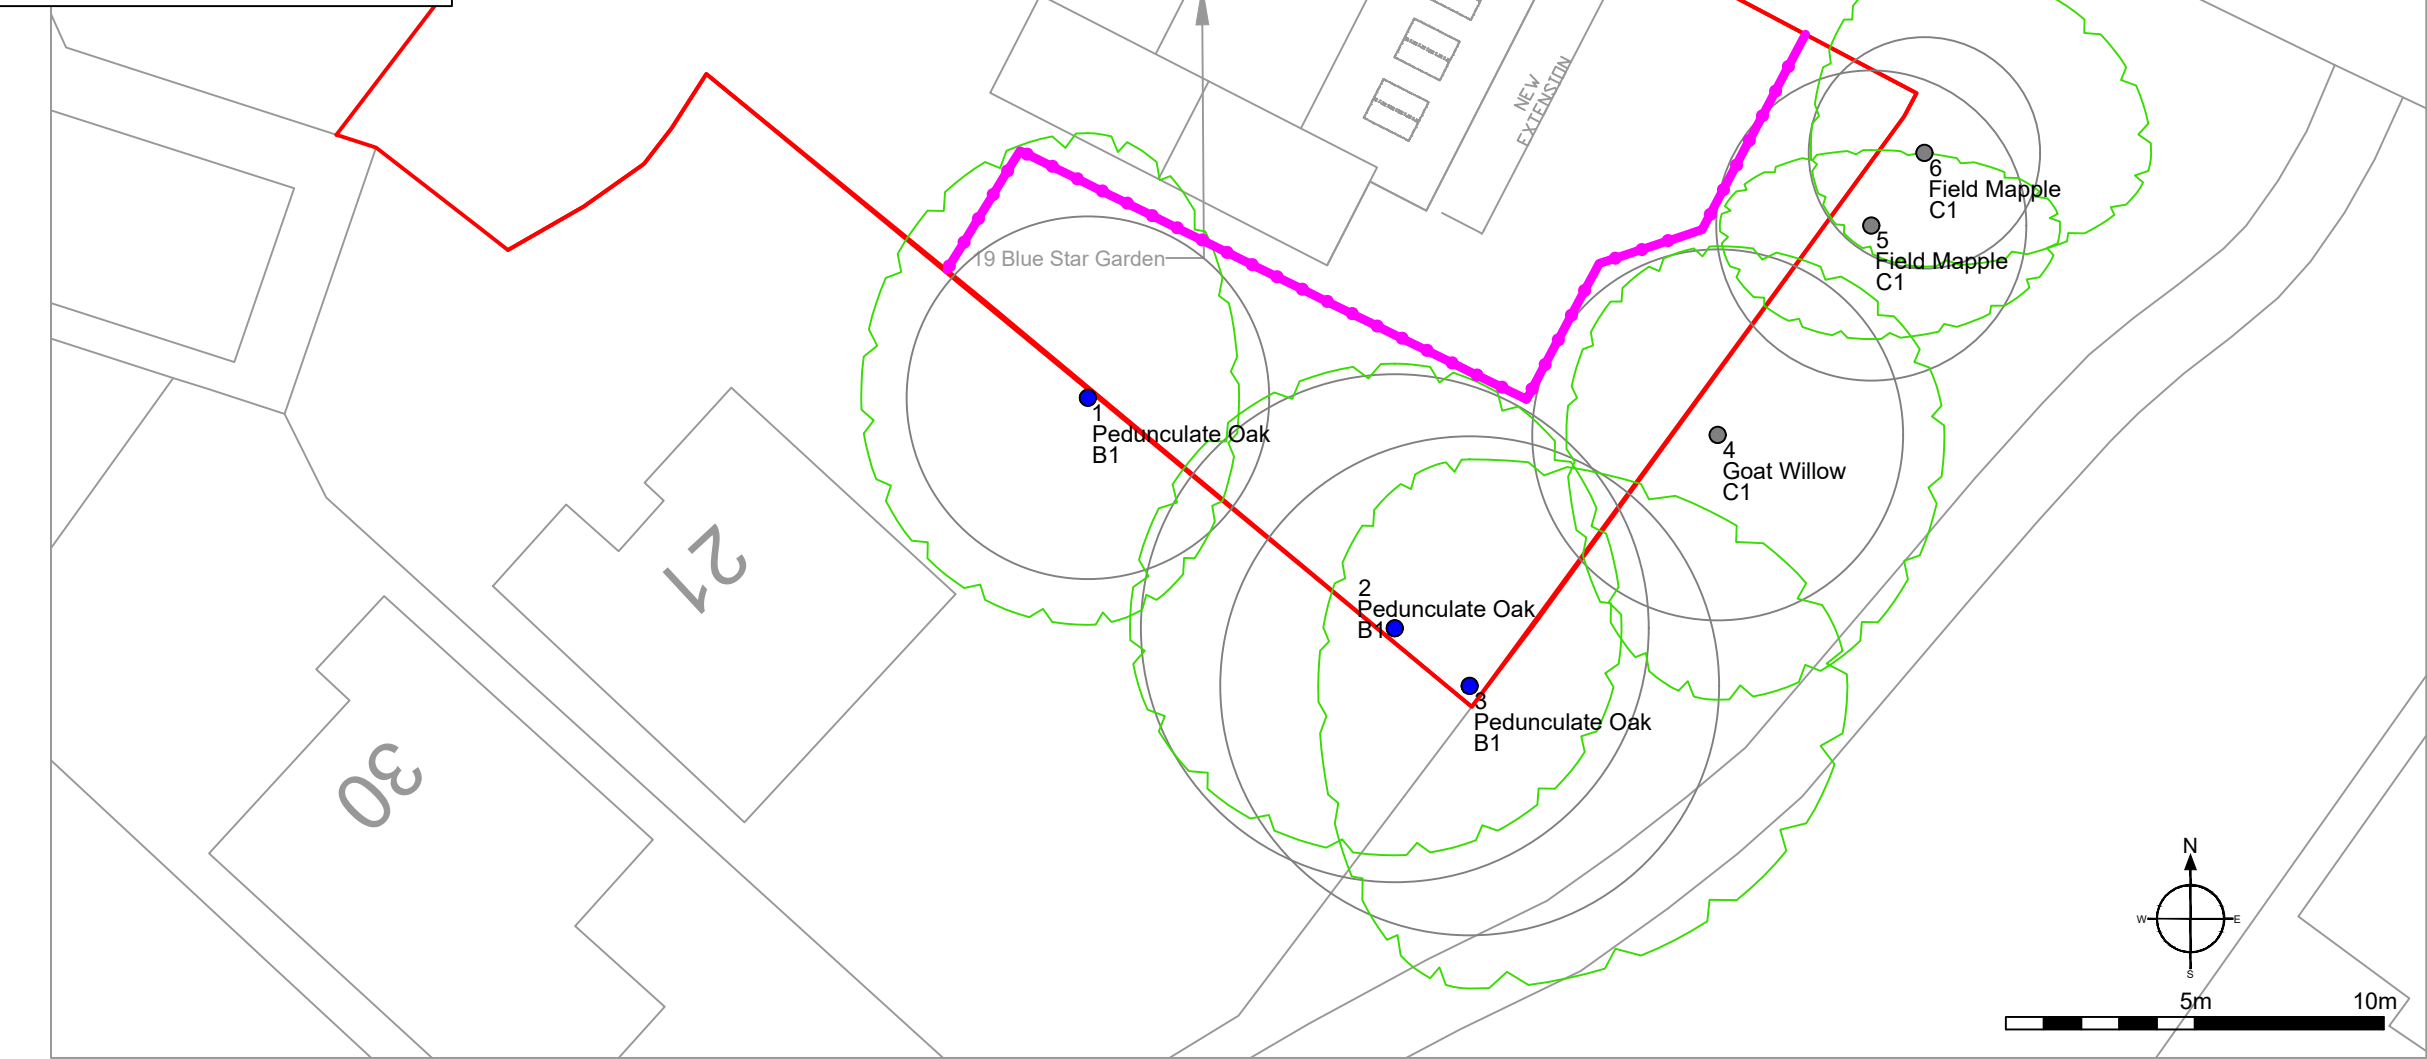

KEY

- Root Protection Area (RPA)
- Crown Spread
- Category
- Tree Number
- Species
- Category

13 Birch B2

- Category A Trees
- Category B Trees
- Category C Trees
- Category U Trees

Line of protective barrier indicating the CEZ

Trees to be retained and protected

NOTE: Tree/group numbers marked have approximate locations.

Client Karan Sealey	
Project 19 Bluestar Gardens, Hedge End	
Drawing Tree Protection Plan	
Dwg. No. 241024-19BG-TTP-NB	Date October 2024
Revision -	Rev. Date -
Scale 1:200 @ A3	Checked NB
Trees Surveyed by; A.J Monk Consulting email; alexamonk77@gmail.com tel; 07309 749 629	
ALL DIMENSIONS MUST BE CHECKED ON SITE AND NOT SCALED FROM THIS DRAWING	