


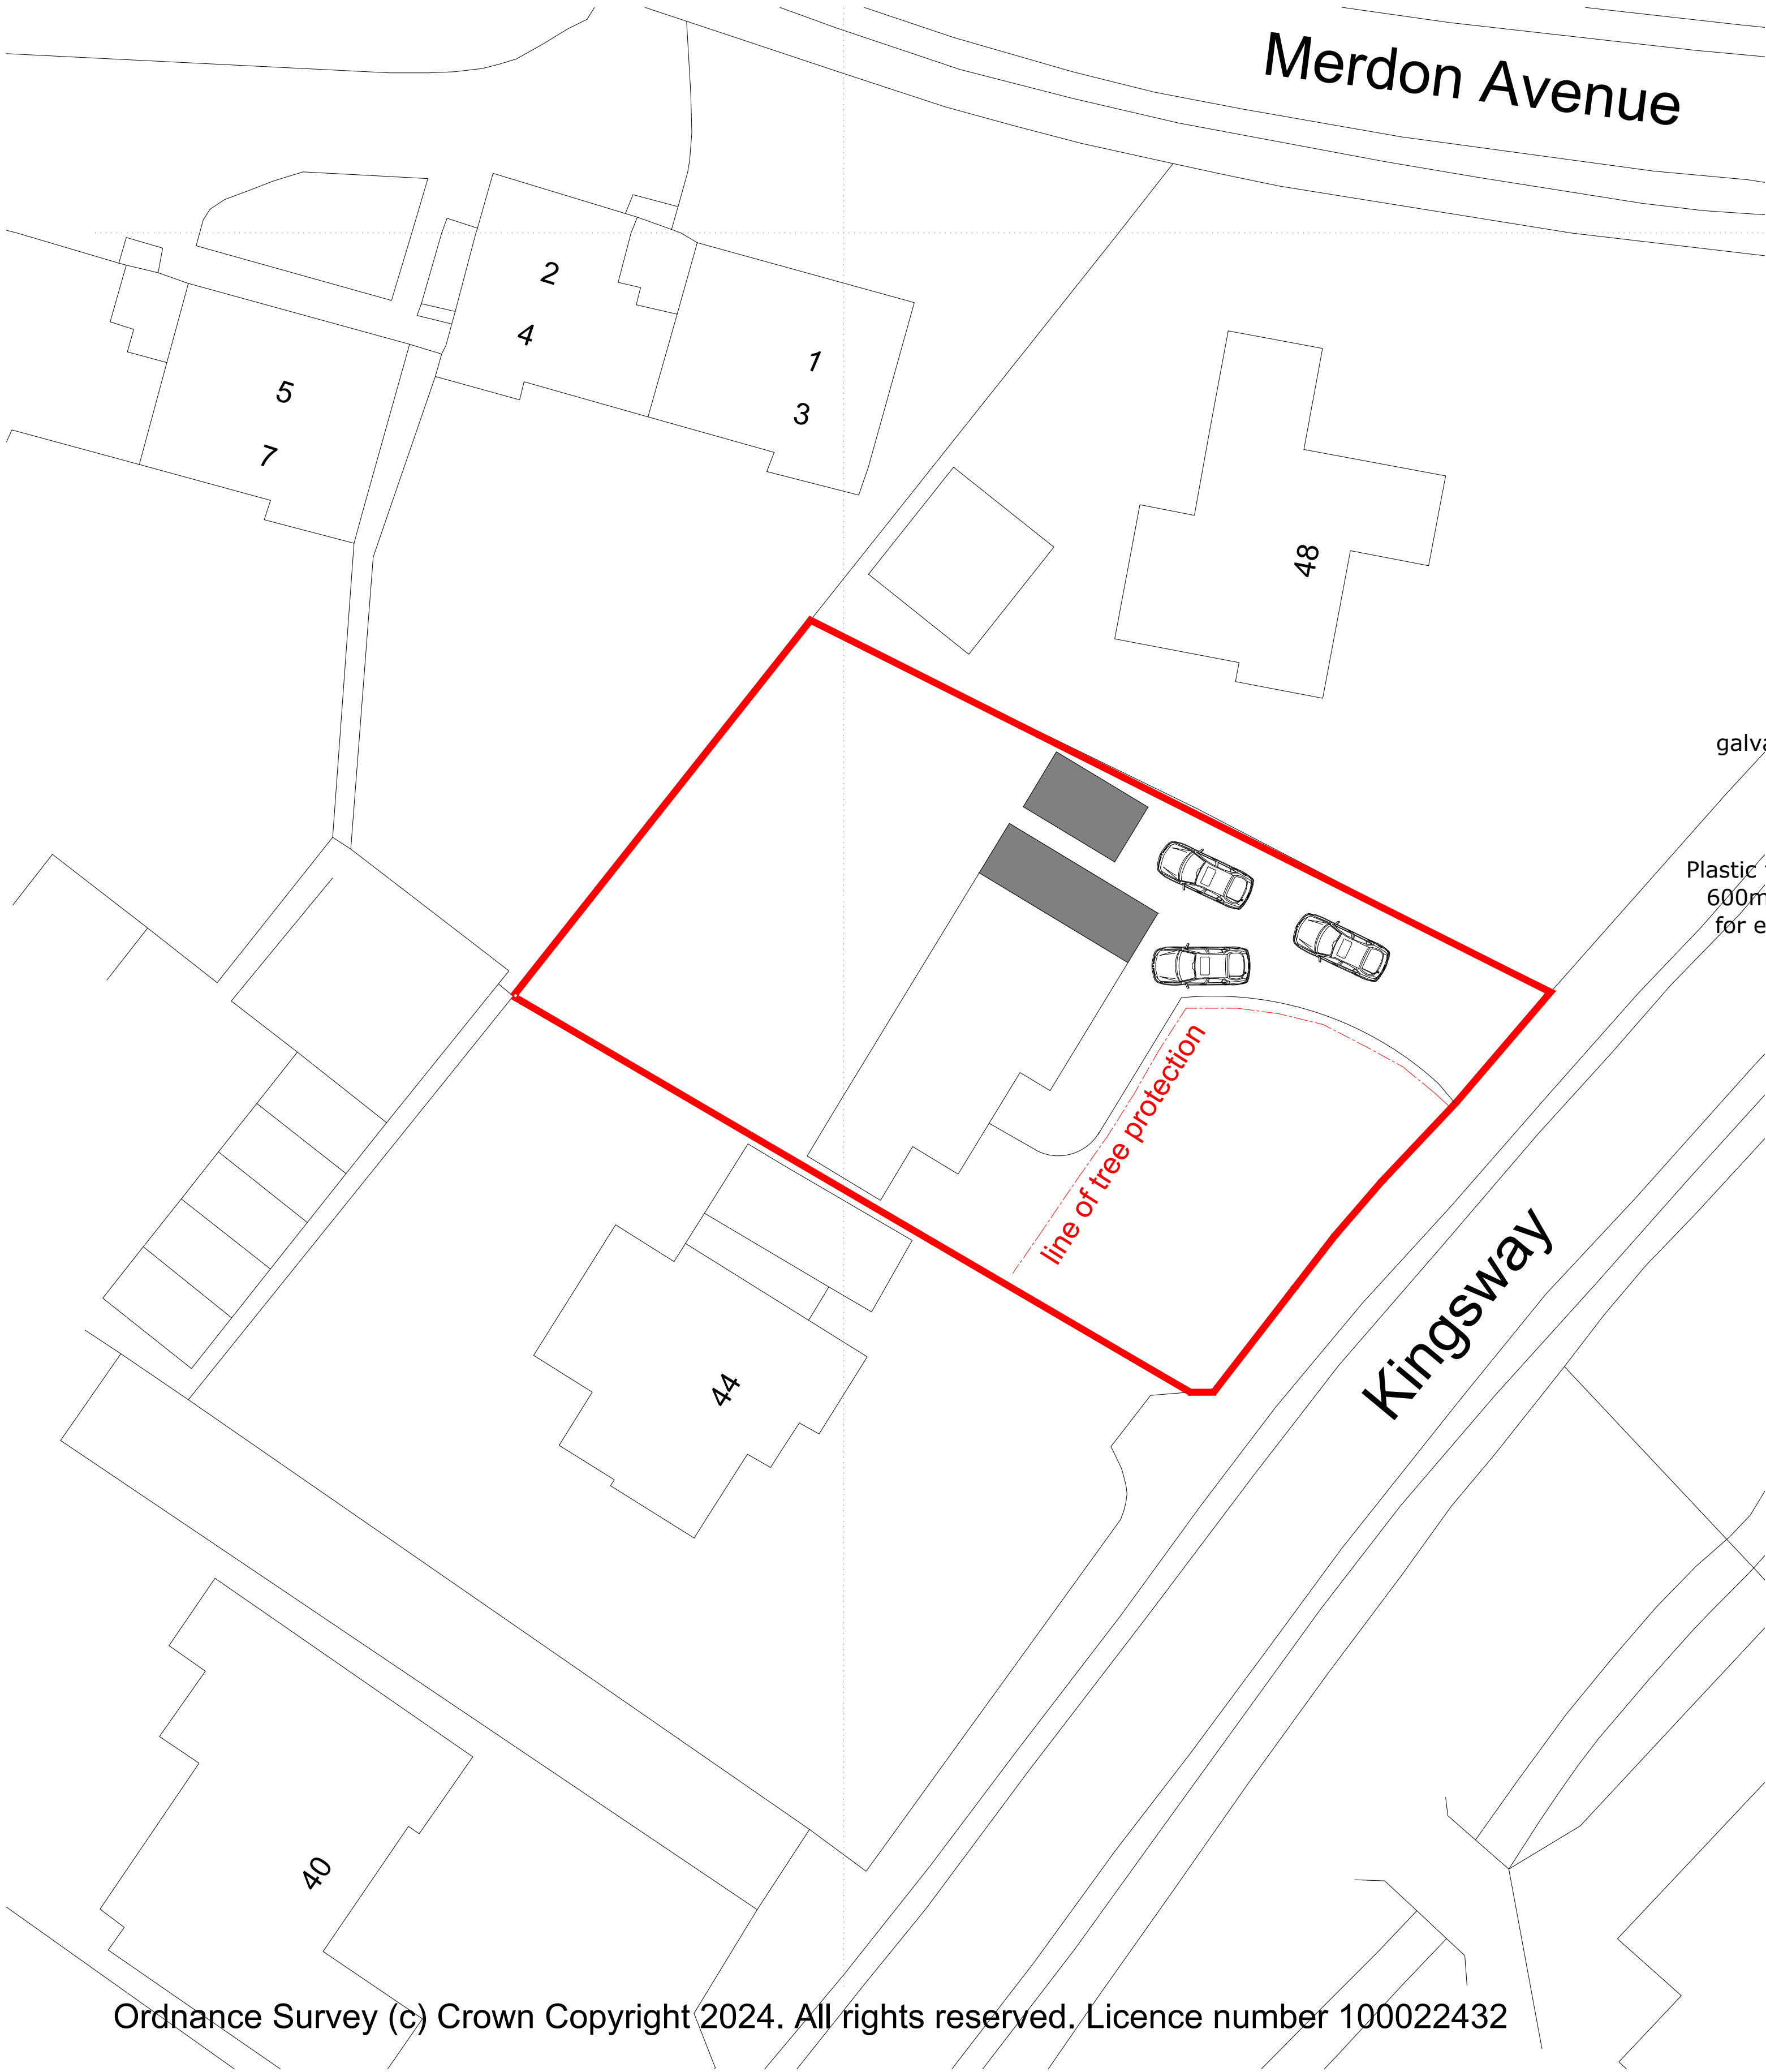

Ordnance Survey (c) Crown Copyright 2024. All rights reserved. Licence number 100022432

Proposed Site Plan 1:200




Merdon Avenue

Kingsway

line of tree protection

38mm dia galvanised frame

Plastic footings with 600mm long pegs for extra security

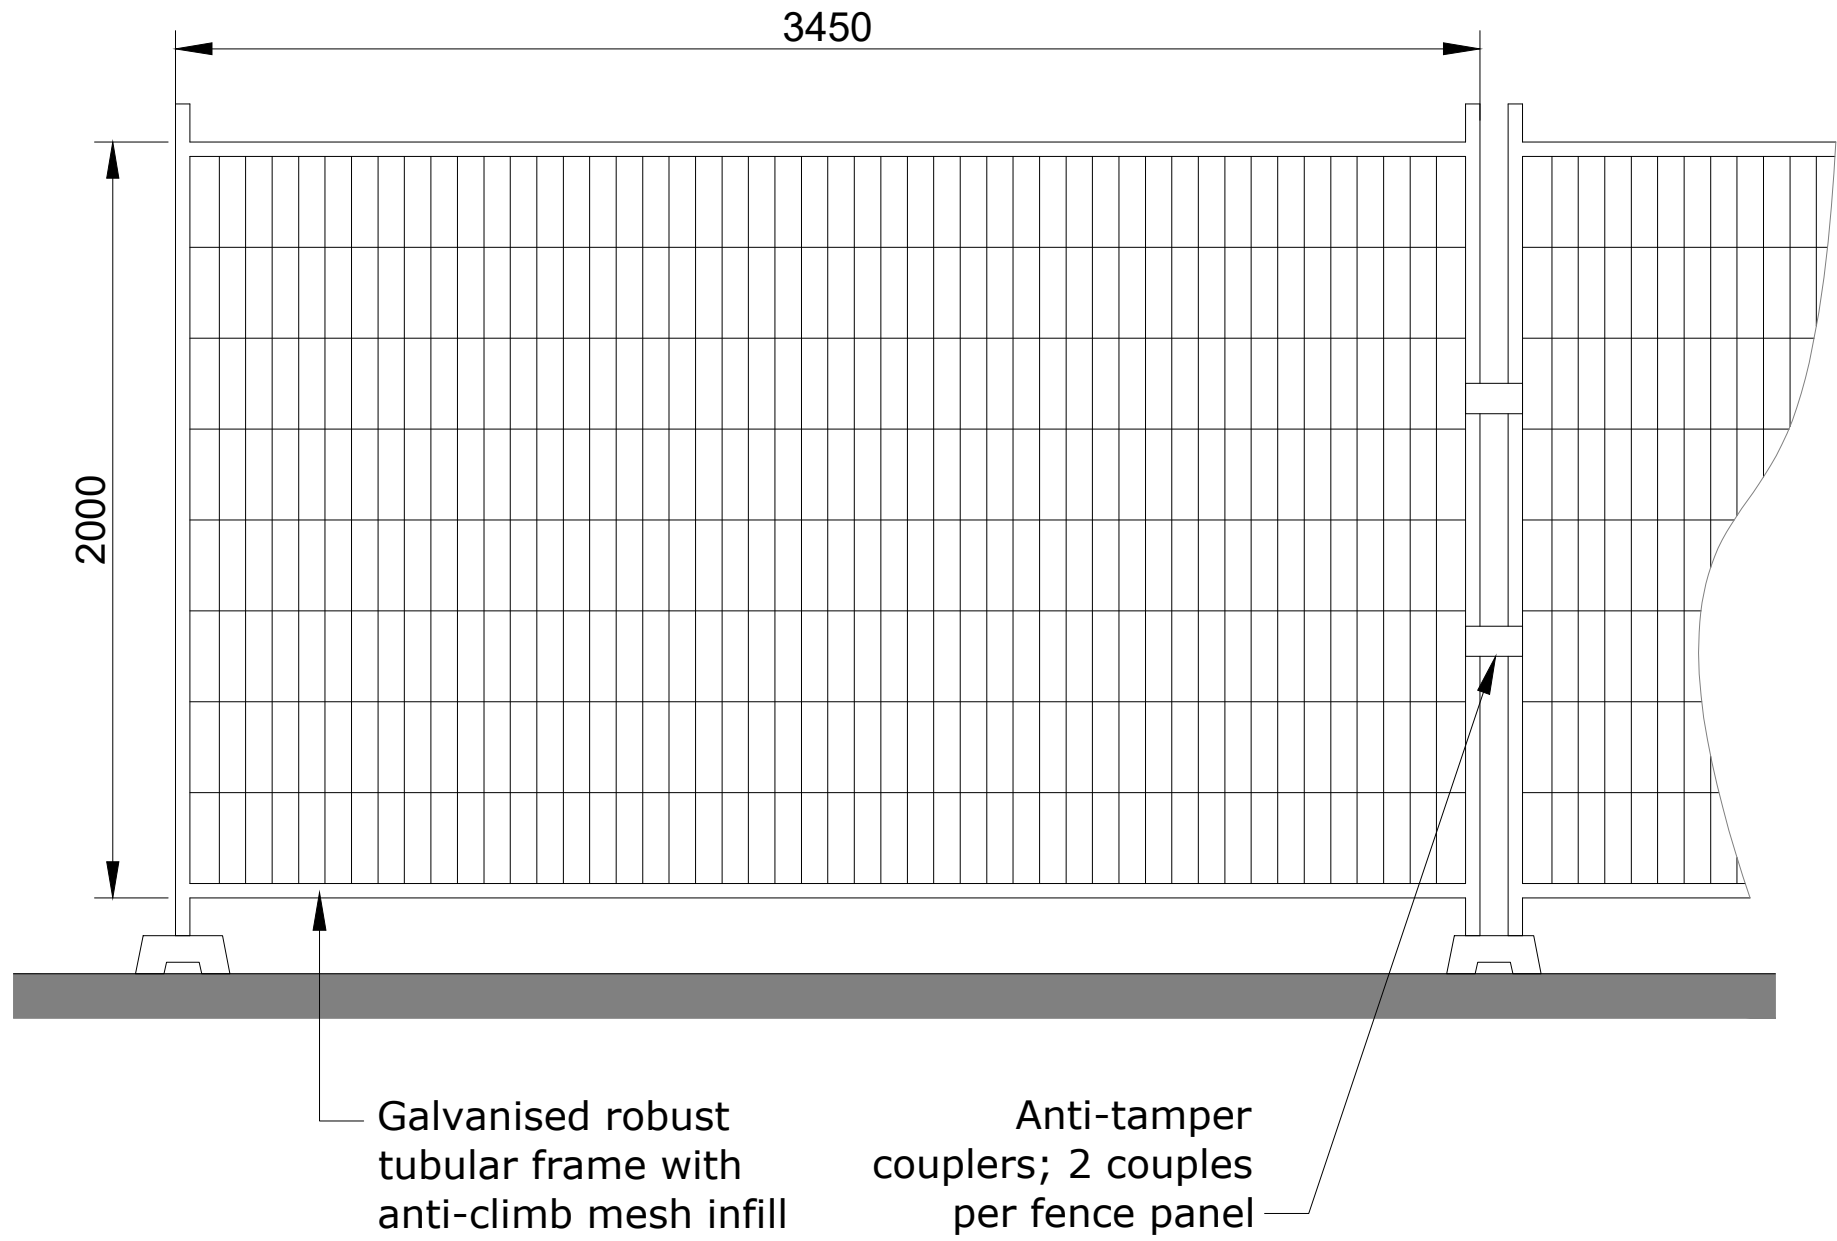

Typical Heras Tree Protection Fencing Detail 1:20

REVISION	DESCRIPTION	DATE
1	46 Kingsway, Chandlers Ford Hampshire.	
2	Mr and Mrs Williams	
3	PROPOSED TREE PROTECTION PLAN	
4	1765/P/14	
5	October 2024	
6	1:200, 1:20 at A1	
7	LW	LW