


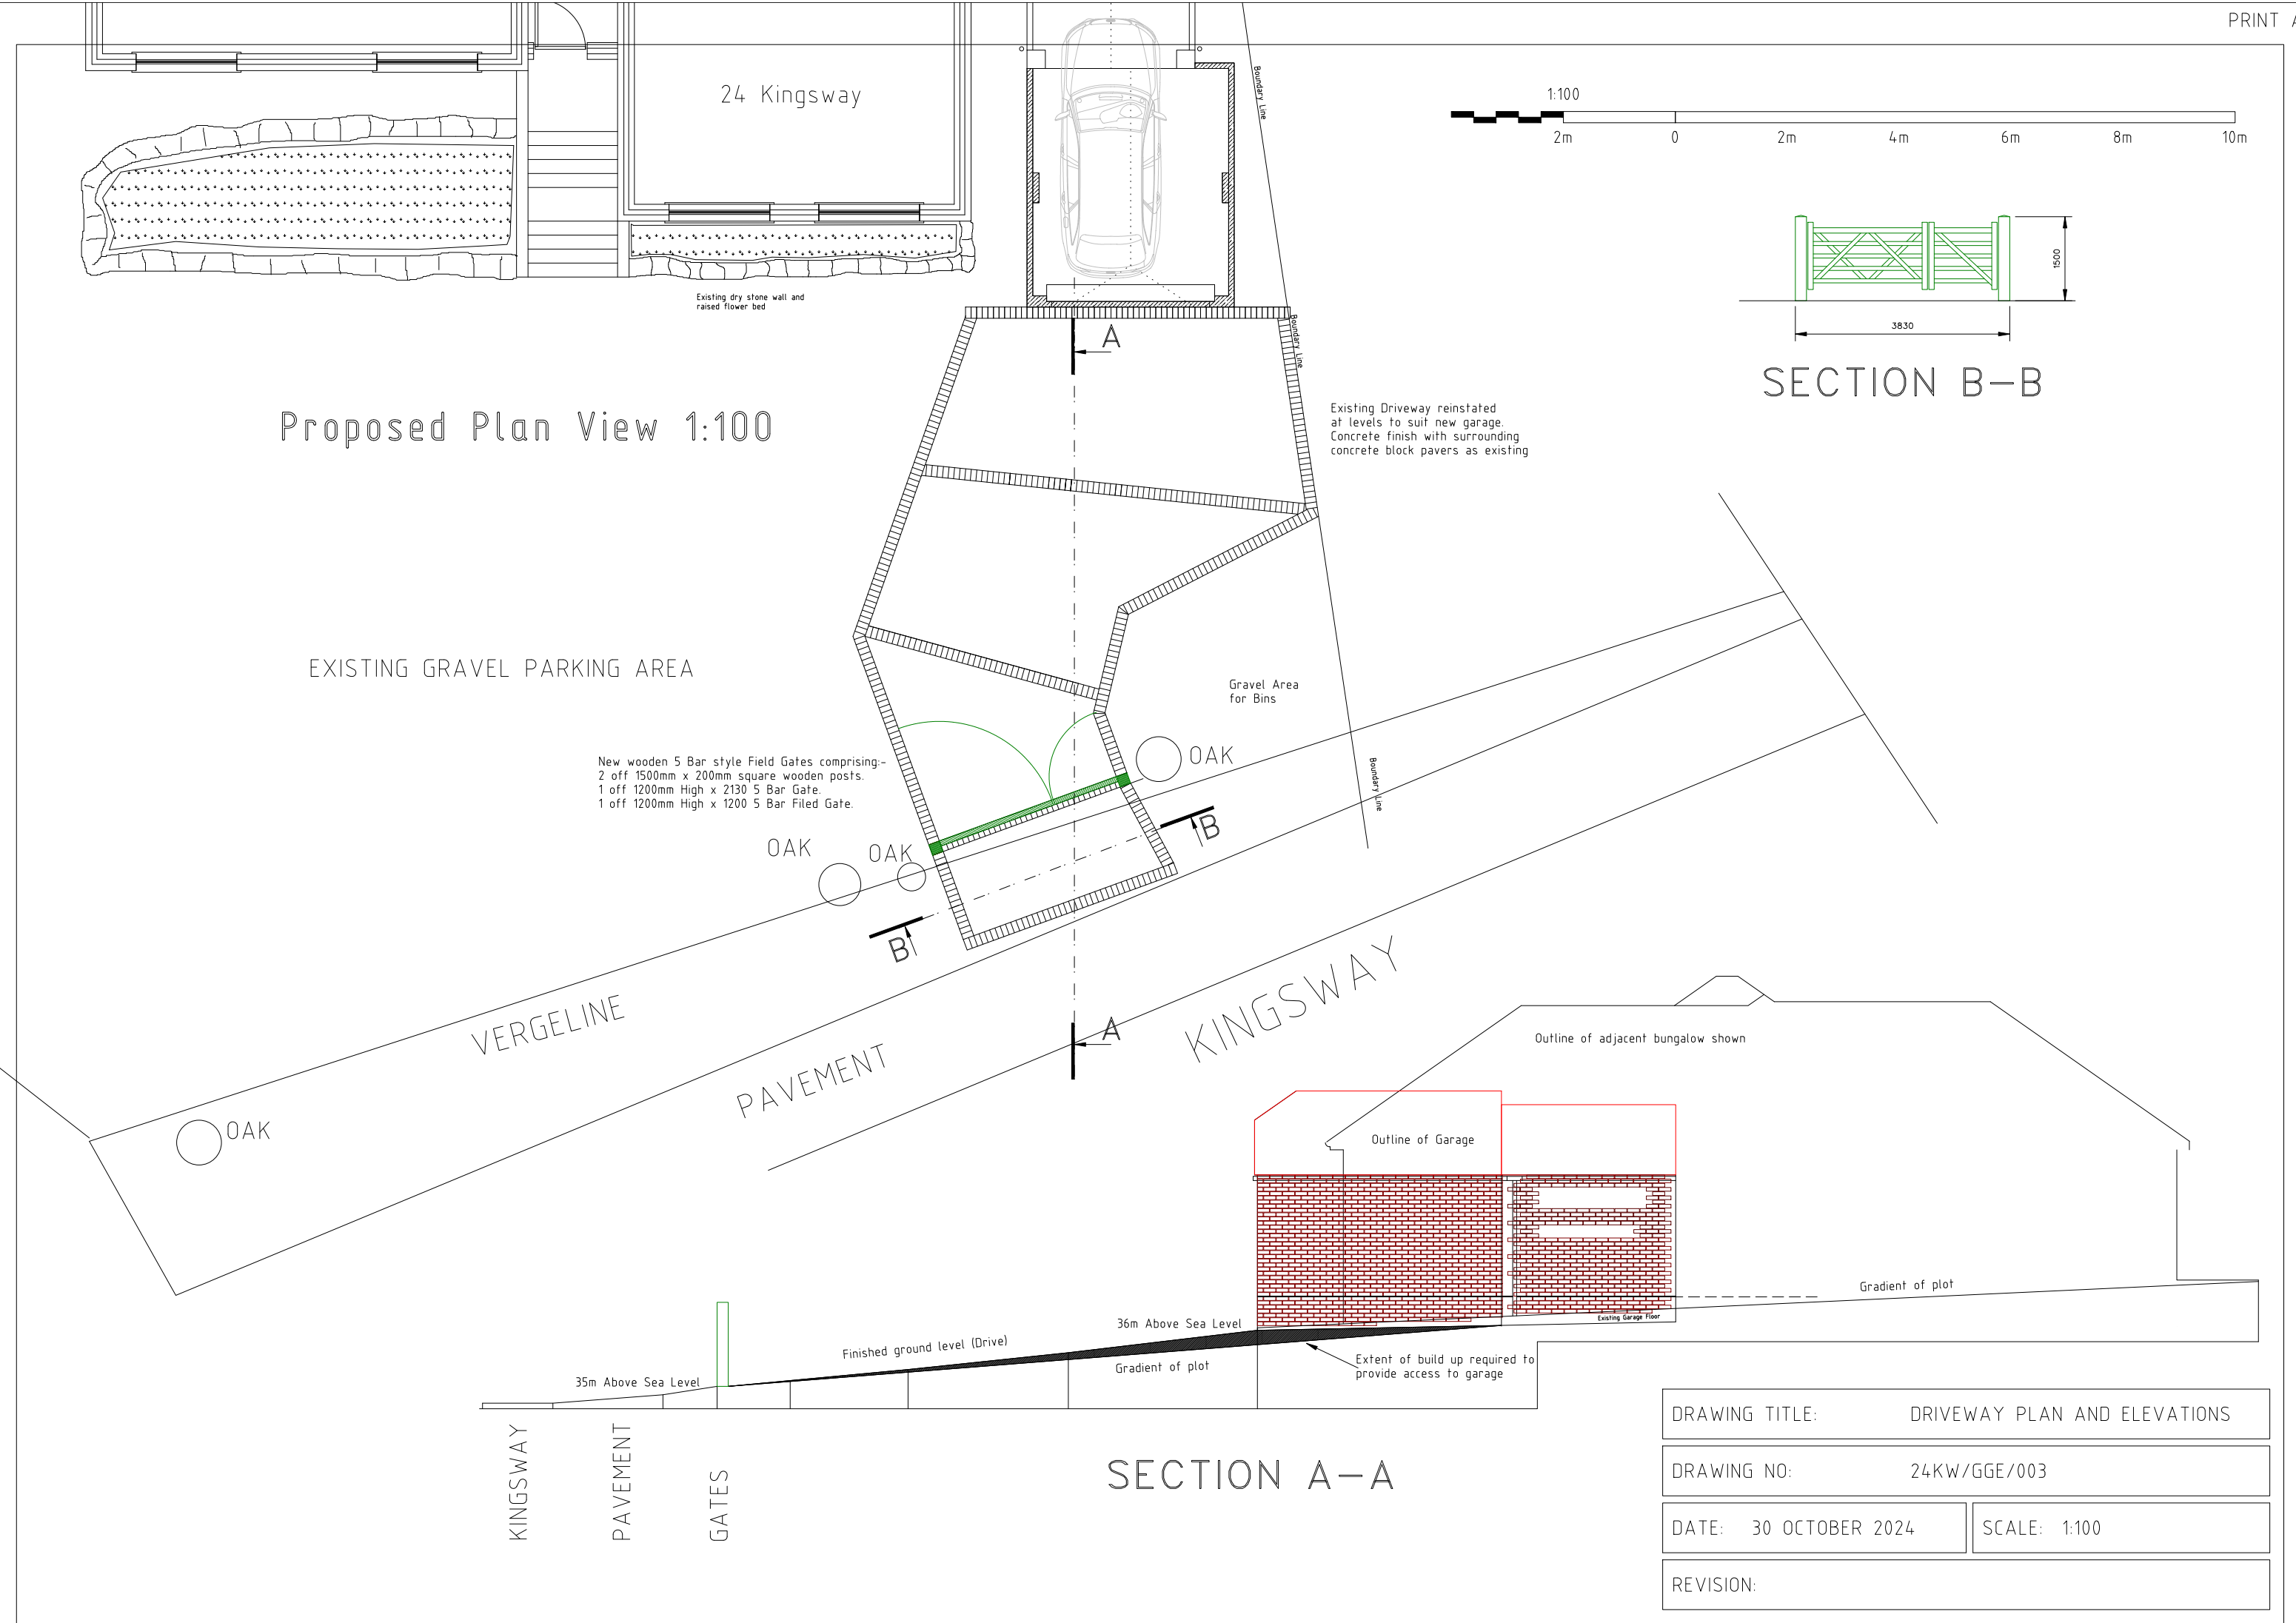

DRAWING TITLE:	DRIVEWAY PLAN AND ELEVATIONS
DRAWING NO:	24KW/GGE/003
DATE: 30 OCTOBER 2024	SCALE: 1:100
REVISION:	