

Subject: FW: Planning Application RM/24/98388
Attachments: Silt and Sedimentation Mitigation Strategy v1.1.pdf; 203_B_Proposed Drainage Layout Plan - Sheet 2 of 3.pdf


Sent: 31 October 2024 16:49


Subject: RE: Planning Application RM/24/98388

Hi Rebecca,

Further to my email below, we have taken a look into the comments raised by the Southampton Airport Consultee.

We can confirm that we are not proposing any raised islands within the drainage attenuation scheme. The landscaping plan doesn't quite illustrate the basins as they are shown on the Drainage Layout plan, which shows gradient lines to these areas within the basin – so they are just gradient lines and not islands (see attached and below). The reeds however do form part of the silt and sediment mitigation (see attached report). Sections are available from page 21 of this report. We are proposing to fence the north of the first basin, and the remainder will be open. However, this is subject to a RoSPA review.

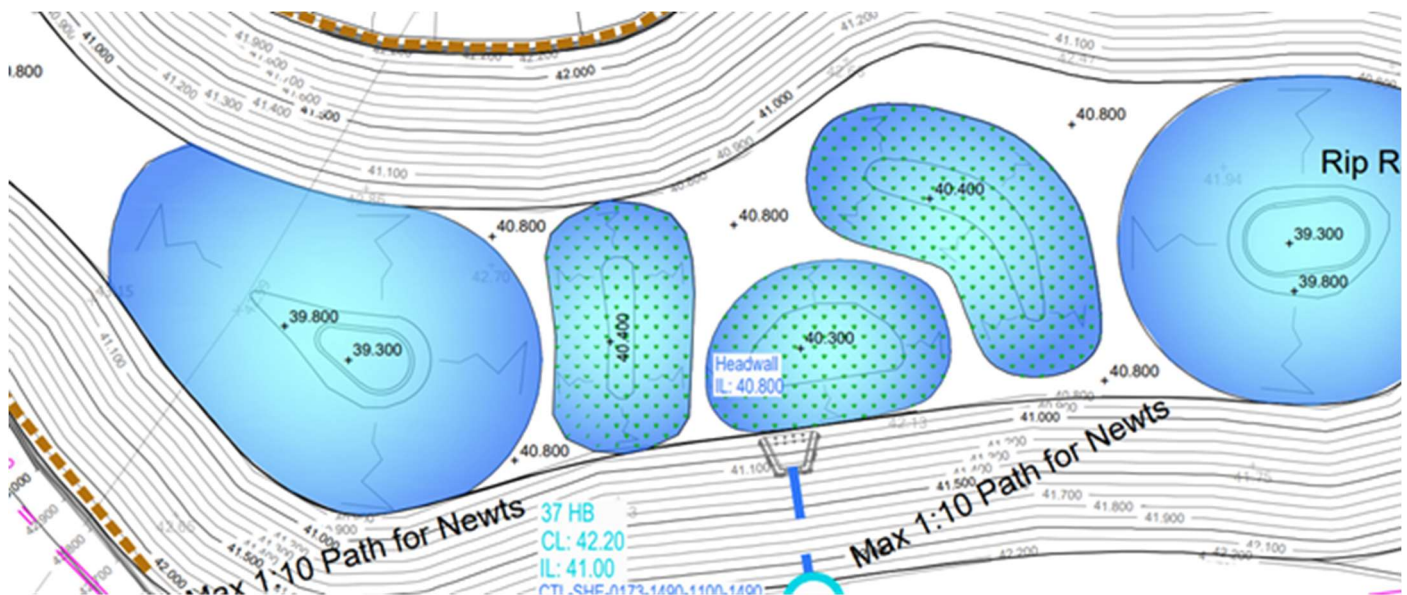

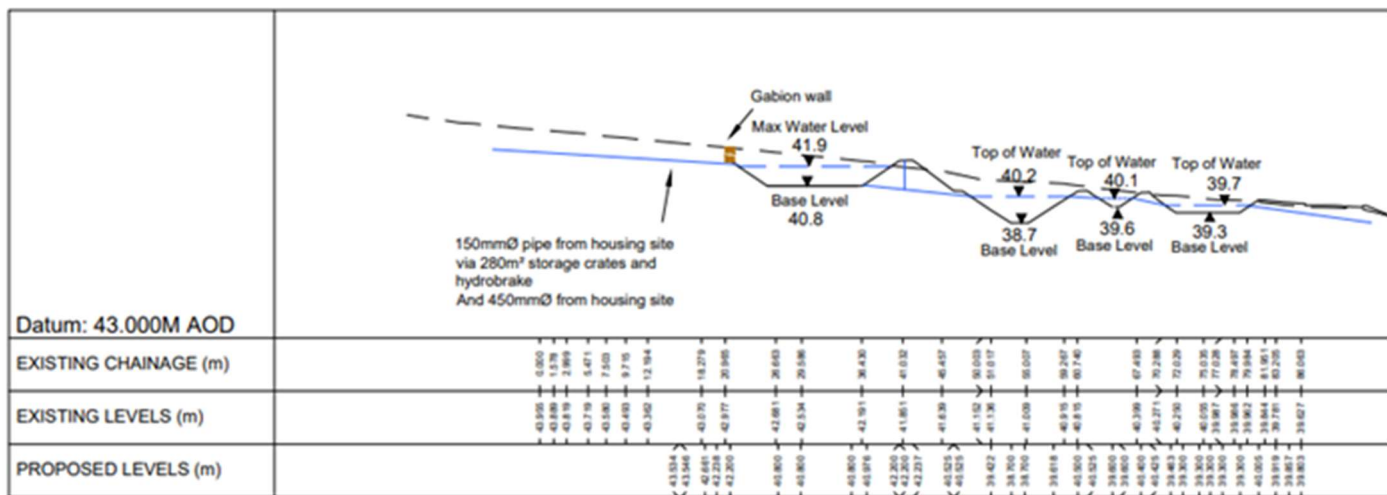

Section A-A Through Basins (2x vertical exaggeration)

Please could you share this with the consultee at the airport? We hope this helps to address the comments they have raised.

Kind regards,
Jordan

Jordan Wiseman

Senior Planner
Gillings Planning