


Species Name	Girth	Height	Density	Specification	No.
<i>Prunus domestica</i> 'Willingham Gage'	10-12cm	300-350cm	Counted	St Julian A EMLA 2-5yr	3
<i>Prunus domestica</i> 'Victoria'	10-12cm	300-350cm	Counted	St Julian A EMLA 2-5yr	3
<i>Retula utilis</i> 'jacquemontii'	14-16cm	425-600cm	Counted	Extra Heavy Standard	Clear Stem min. 200 RB4
<i>Carpinus betulus</i>	14-16cm	425-600cm	Counted	Extra Heavy Standard	Clear Stem min. 200 RB5
<i>Carpinus betulus</i> 'Lucas'	14-16cm	425-600cm	Counted	Extra Heavy Standard	Clear Stem min. 200 RB1
<i>Acer campestre</i> 'Elsrijk'	14-16cm	425-600cm	Counted	Extra Heavy Standard	Clear Stem min. 200 RB5
<i>Corylus colurna</i>	14-16cm	425-600cm	Counted	Extra Heavy Standard	Clear Stem min. 200 RB1
<i>Acer campestre</i>	14-16cm	425-600cm	Counted	Extra Heavy Standard	Clear Stem min. 200 RB5

Species Name	Height	Pot Size	Specification	Density	No.
Amelanchier lamarckii	100-125cm		Bushy -BR	Counted	1 -
Carpinus betulus	60-80cm	10L	Bushy -C	0.3Ctr Double Staggered at 0.3m offset	135
Ceanothus thyrsiflorus repens	40-60cm	5L	Bushy -C	4/m ²	41
Cistus corbariensis	40-60cm	5L	Bushy -C	3/m ²	59
Euonymus fortunei 'Emerald Gaiety'	40-60cm	5L	Bushy -C	4/m ²	153
Hebe franciscana 'Blue Gem'	40-60cm	5L	Bushy -C	4/m ²	103 -
Hydrangea macrophylla	40-60cm	5L	Bushy -C	4/m ²	45 -
Hypericum 'Hidcote'	40-60cm	5L	Bushy -C	4/m ²	9 -
Hypericum 'Hidcote'	40-60cm	3L	Bushy -C	3/m ²	52 -
Leucothoe walteri	40-60cm	5L	Bushy -C	4/m ²	81 -
Lonicera ovalifolium	40-60cm	10L	Bushy -C	0.3Ctr Double Staggered at 0.3m offset	685 -
Mahonia aquifolium 'Apollo'	60-80cm	5L	Bushy -C	3/m ²	37 -
Pittosporum tenuifolium 'Tom Thumb'	30-40cm	5L	Bushy -C	4/m ²	79 -
Potentilla fruticosa 'Elizabeth'	40-60cm	5L	Bushy -C	4/m ²	32 -
Salvia greggii 'Peach'	30-40cm	5L	Bushy -C	5/m ²	106 -
Sarcococca nuscifolia	40-60cm	5L	Bushy -C	4/m ²	75 -
Skimmia japonica 'Kew White'	40-60cm	5L	Bushy -C	4/m ²	125 -
Viburnum davidii	40-60cm	5L	Bushy -C	4/m ²	21 -
Viburnum tinus 'French White'	40-60cm	5L	Bushy -C	4/m ²	53 -

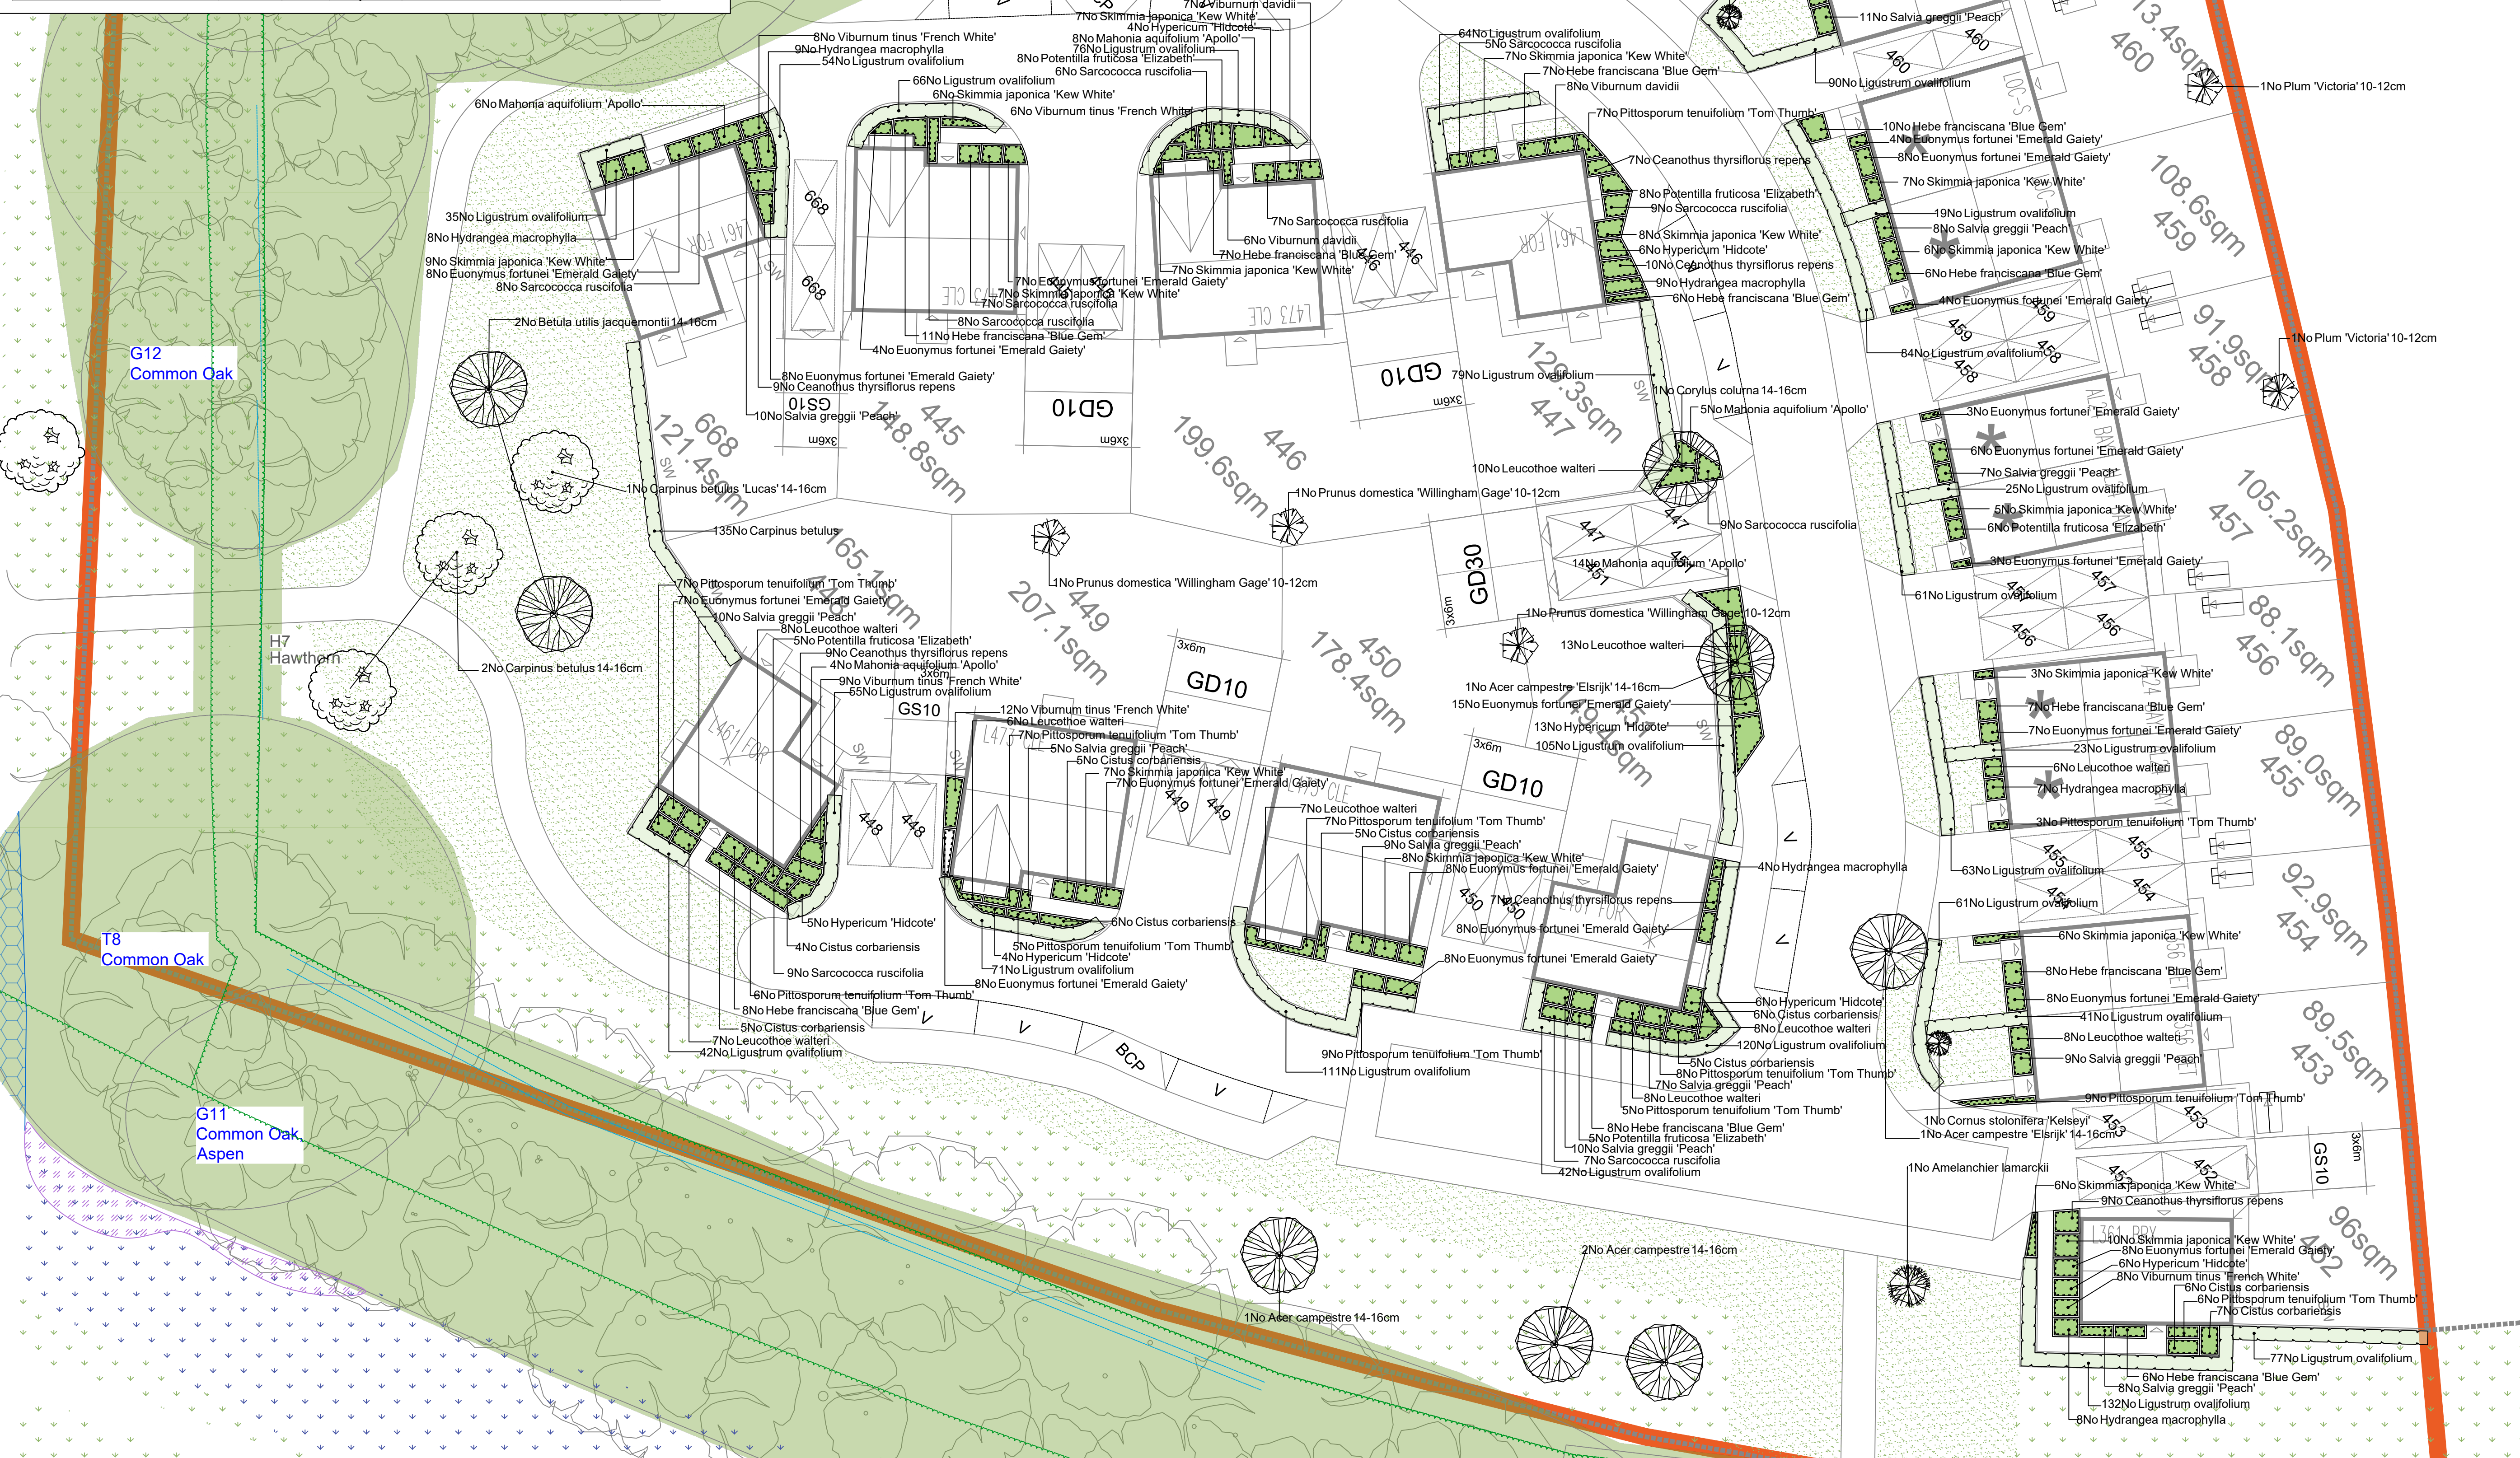

NOTE: SCALE TO BE USED FOR PLANNING PURPOSES ONLY

 Existing trees and vegetation to be retained and protected during construction. Hedgerows are to be supplemented where required.

- sheet 1
Native Trees
-  Informal flowering trees
-  Informal native hybrid trees
-  Avenue trees
-  Proposed specimen shrub planting
-  Proposed hedge planting to be planted in a double staggered row 300mm apart and at 300mm centres in each row. To be maintained at 1m height
-  Proposed grass areas to receive good quality amenity grass turves laid in line with good agricultural practices. All new gardens to be seeded with grass seed



A	18.10.24	Layout changes	LS
Rev	Date	Details	Drawn



HEAD OFFICE
Rodbourn Rail Business Centre, Grange Lane,
Malmesbury, SN16 0ES
Tel: 01666 825646

Courtyard House, Mill Lane, Godalming, GU7 1EY
Tel: 01483 425714

Suite 6, Crescent House, Yonge Close, Eastleigh, SO50 9SJ
Tel: 02382 026300

9 Brownlow Road, Cambridge, CB4 3NG
Tel: 07825 868654

Unit 50, Space Business Centre Gloucester, Olympus Park
Quedgeley, Gloucester, GL2 4AL
Tel: 07769 263864

email: mail@acdenv.co.uk
www.acdenvironmental.co.uk



scheme: Land to the North West
of Boorley Green,
Winchester Road, Boorley
Phase 3D

client: Miller Homes
drawing: Landscape Proposals
date: June 2024

scale: 1:200@A1
drawing no: MILL22017 15
drawn: LS checked: DKM

Copyright of ACD Environmental Ltd. All rights described in Chapter IV of the Copyright, Designs and Patents Act 1988 have been generally asserted: 2011. Copyright of this plan remains with ACD until all fees have been paid in full.