


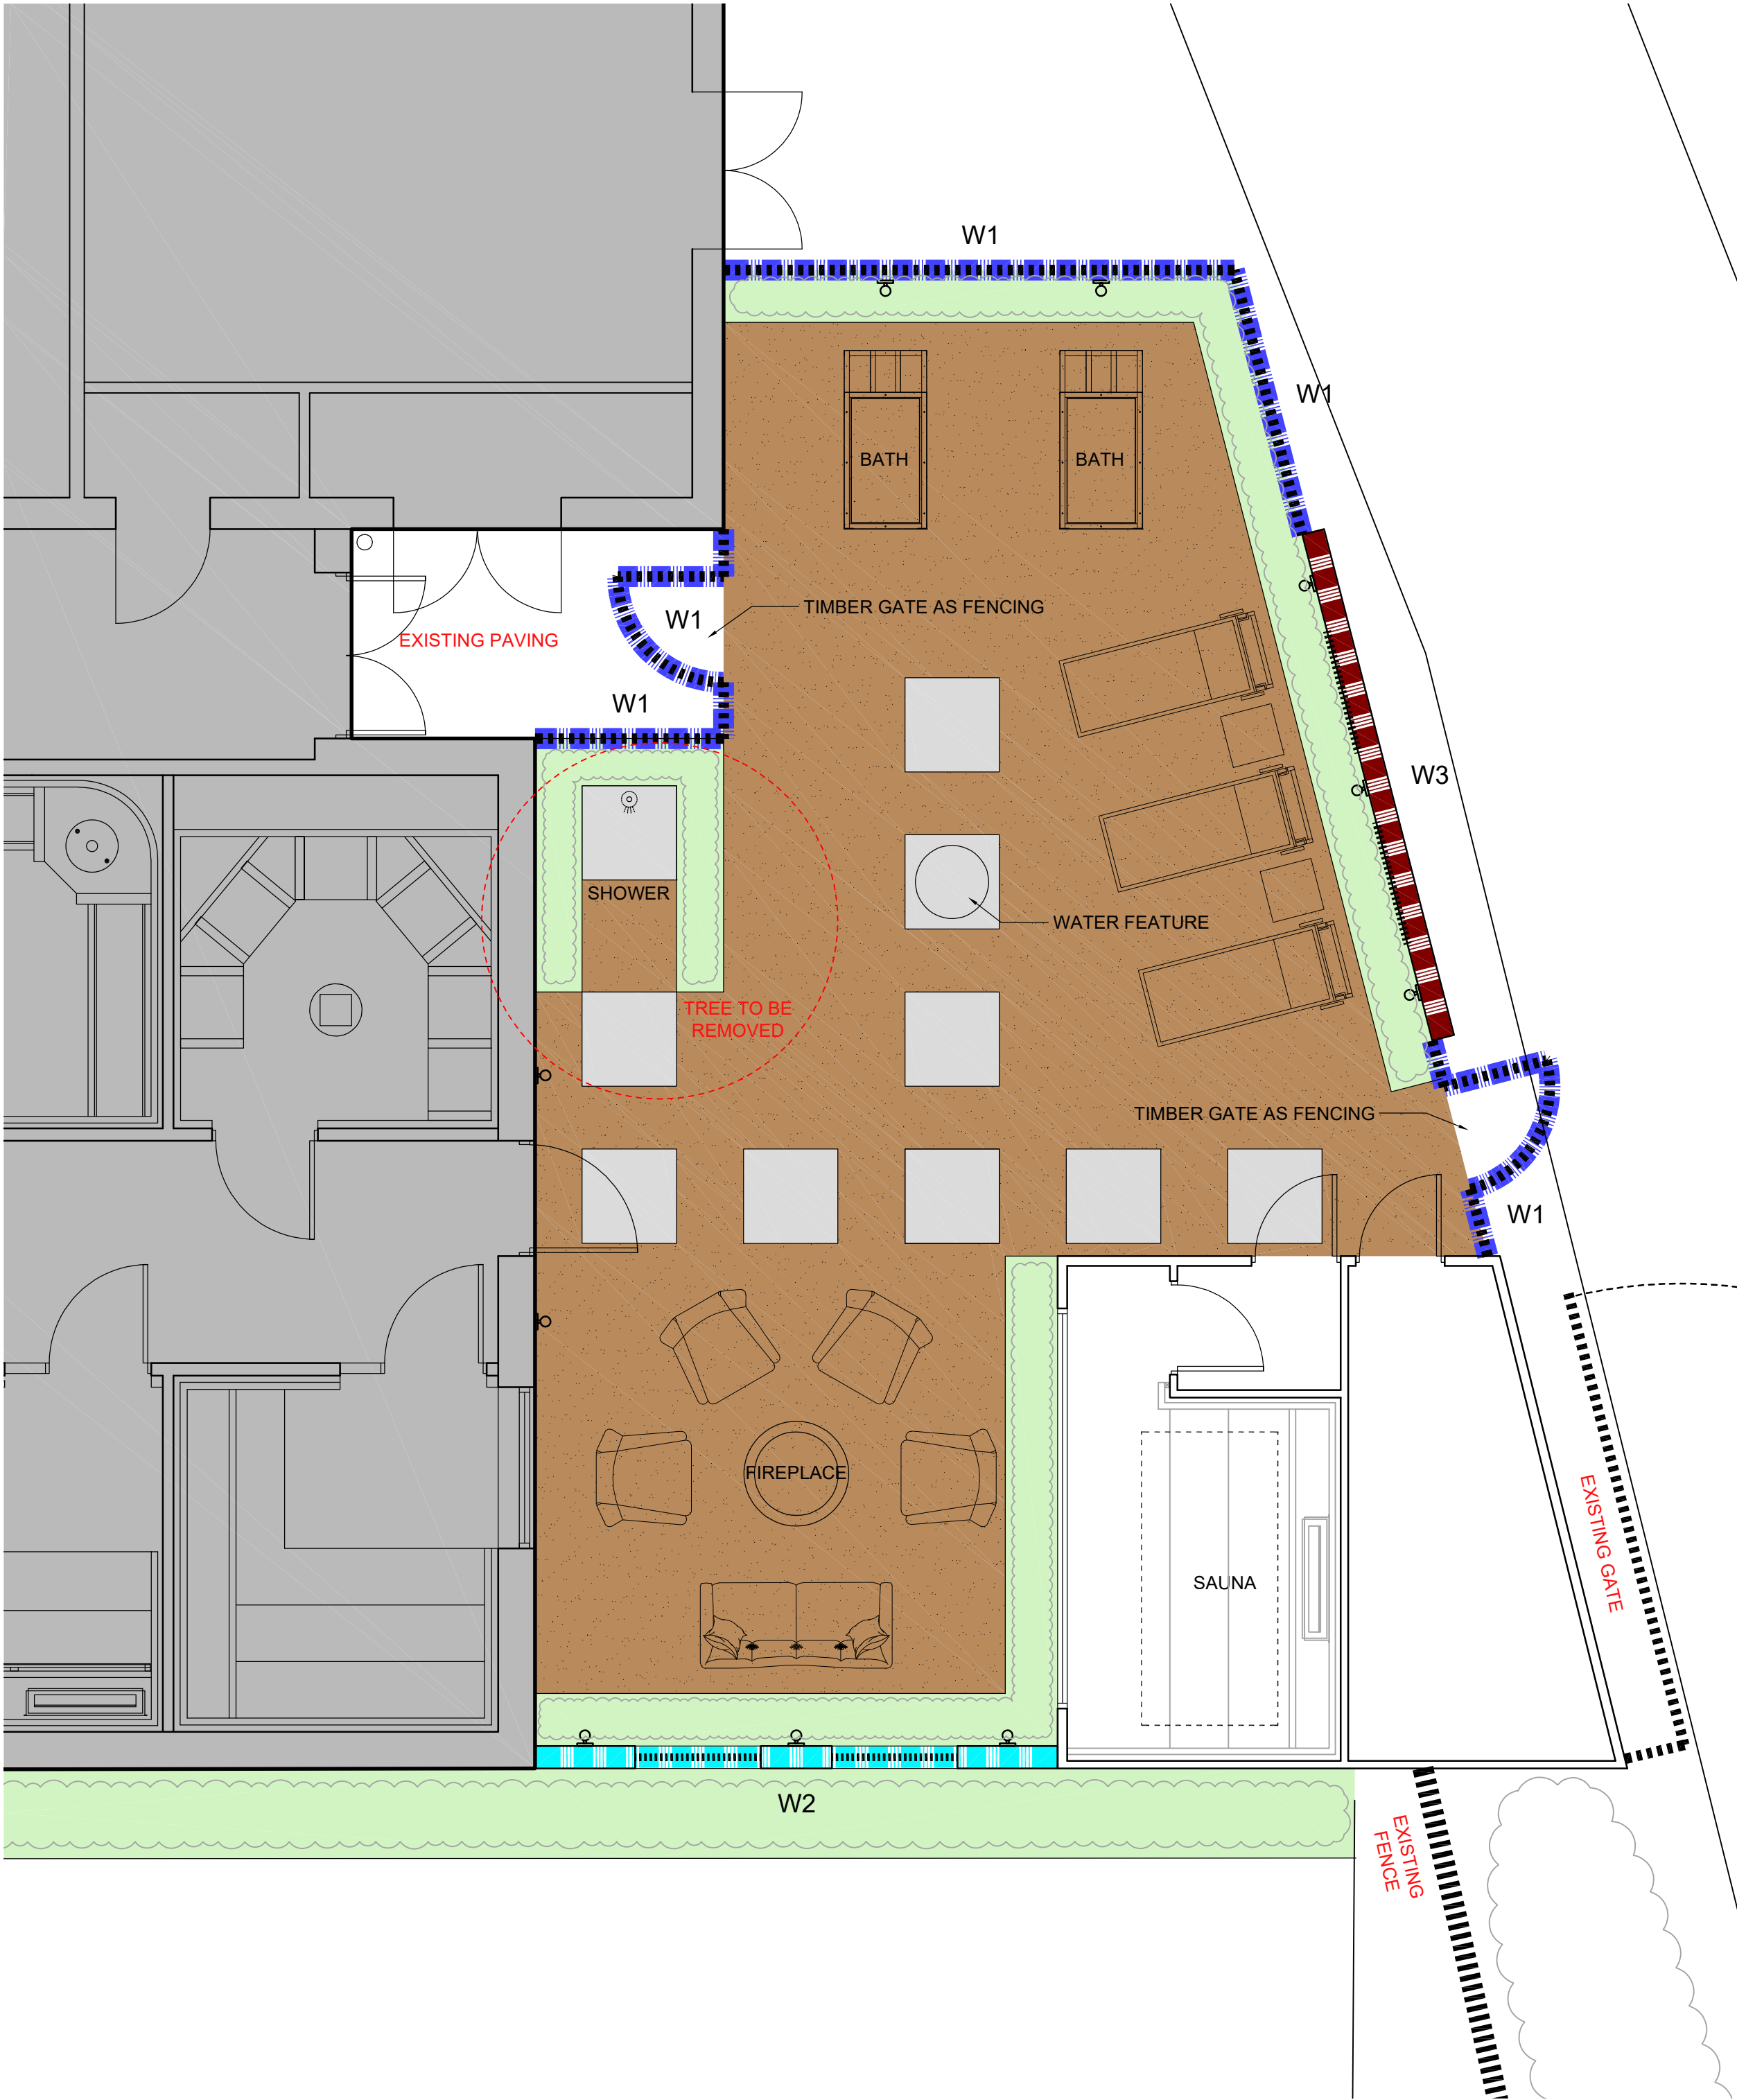

FEATURE DECORATIVE WALL WITH PANEL RENDER

NOTES:

0m 1 2 3 4 5

1:50

KEY

- INSET PORCELAIN TILE
Ref. Ubik Greige
- RESIN BONDED GRAVEL
Ref. 'Cappuccino' by the Resin Mill Ltd
- SOFT LANDSCAPING / PLANTING
- W1 VERTICALLY BOARDED GREY TIMBER FENC
2m high
- W2 RENDERED BRICKWORK WALL WITH
DECORATIVE PANEL SECTIONS
Ref. Charles and Ivy Habitat
1200x1800mm Dark Grey
- W3 RENDERED BRICKWOOD WALL WITH
SURFACE MOUNTED DECORATIVE PANELS
Ref. Charles & Ivy Habitat
1200x1800mm Dark Grey Mirror Backed
- EXTERNAL WALL LIGHT
Feature light to spa garden perimeter

REVISION: P01 BY: HP CHECKED: MPB DATE: 02/11/2024

PLANNING ISSUE

STATUS

S4a | FOR PLANNING

CLIENT

David Lloyd
CLUBS

PROJECT

SOUTHAMPTON WEST END

TITLE

PROPOSED
SPA GARDEN MATERIALS PLAN

Hadfield Cawkwell Davidson

Broomgrove Lodge, 13 Broomgrove Rd, Sheffield, S10 2LZ T 0114 266 8181 www.hcd.co.uk

HCD PROJECT NO. 24112	SCALE 1:50 @ A2	REV. P01
PROJECT NO. 24112	ORIGINATOR HCD	VOLUME A0
LEVEL 00	TYPE DR	ROLE + NUMBER A-PL-015

S:\Architecture\24112\Drawings\DR - Plotsheets\Planning\A-PL-015 - Proposed Spa Garden Materials Plan.dwg | HCD