


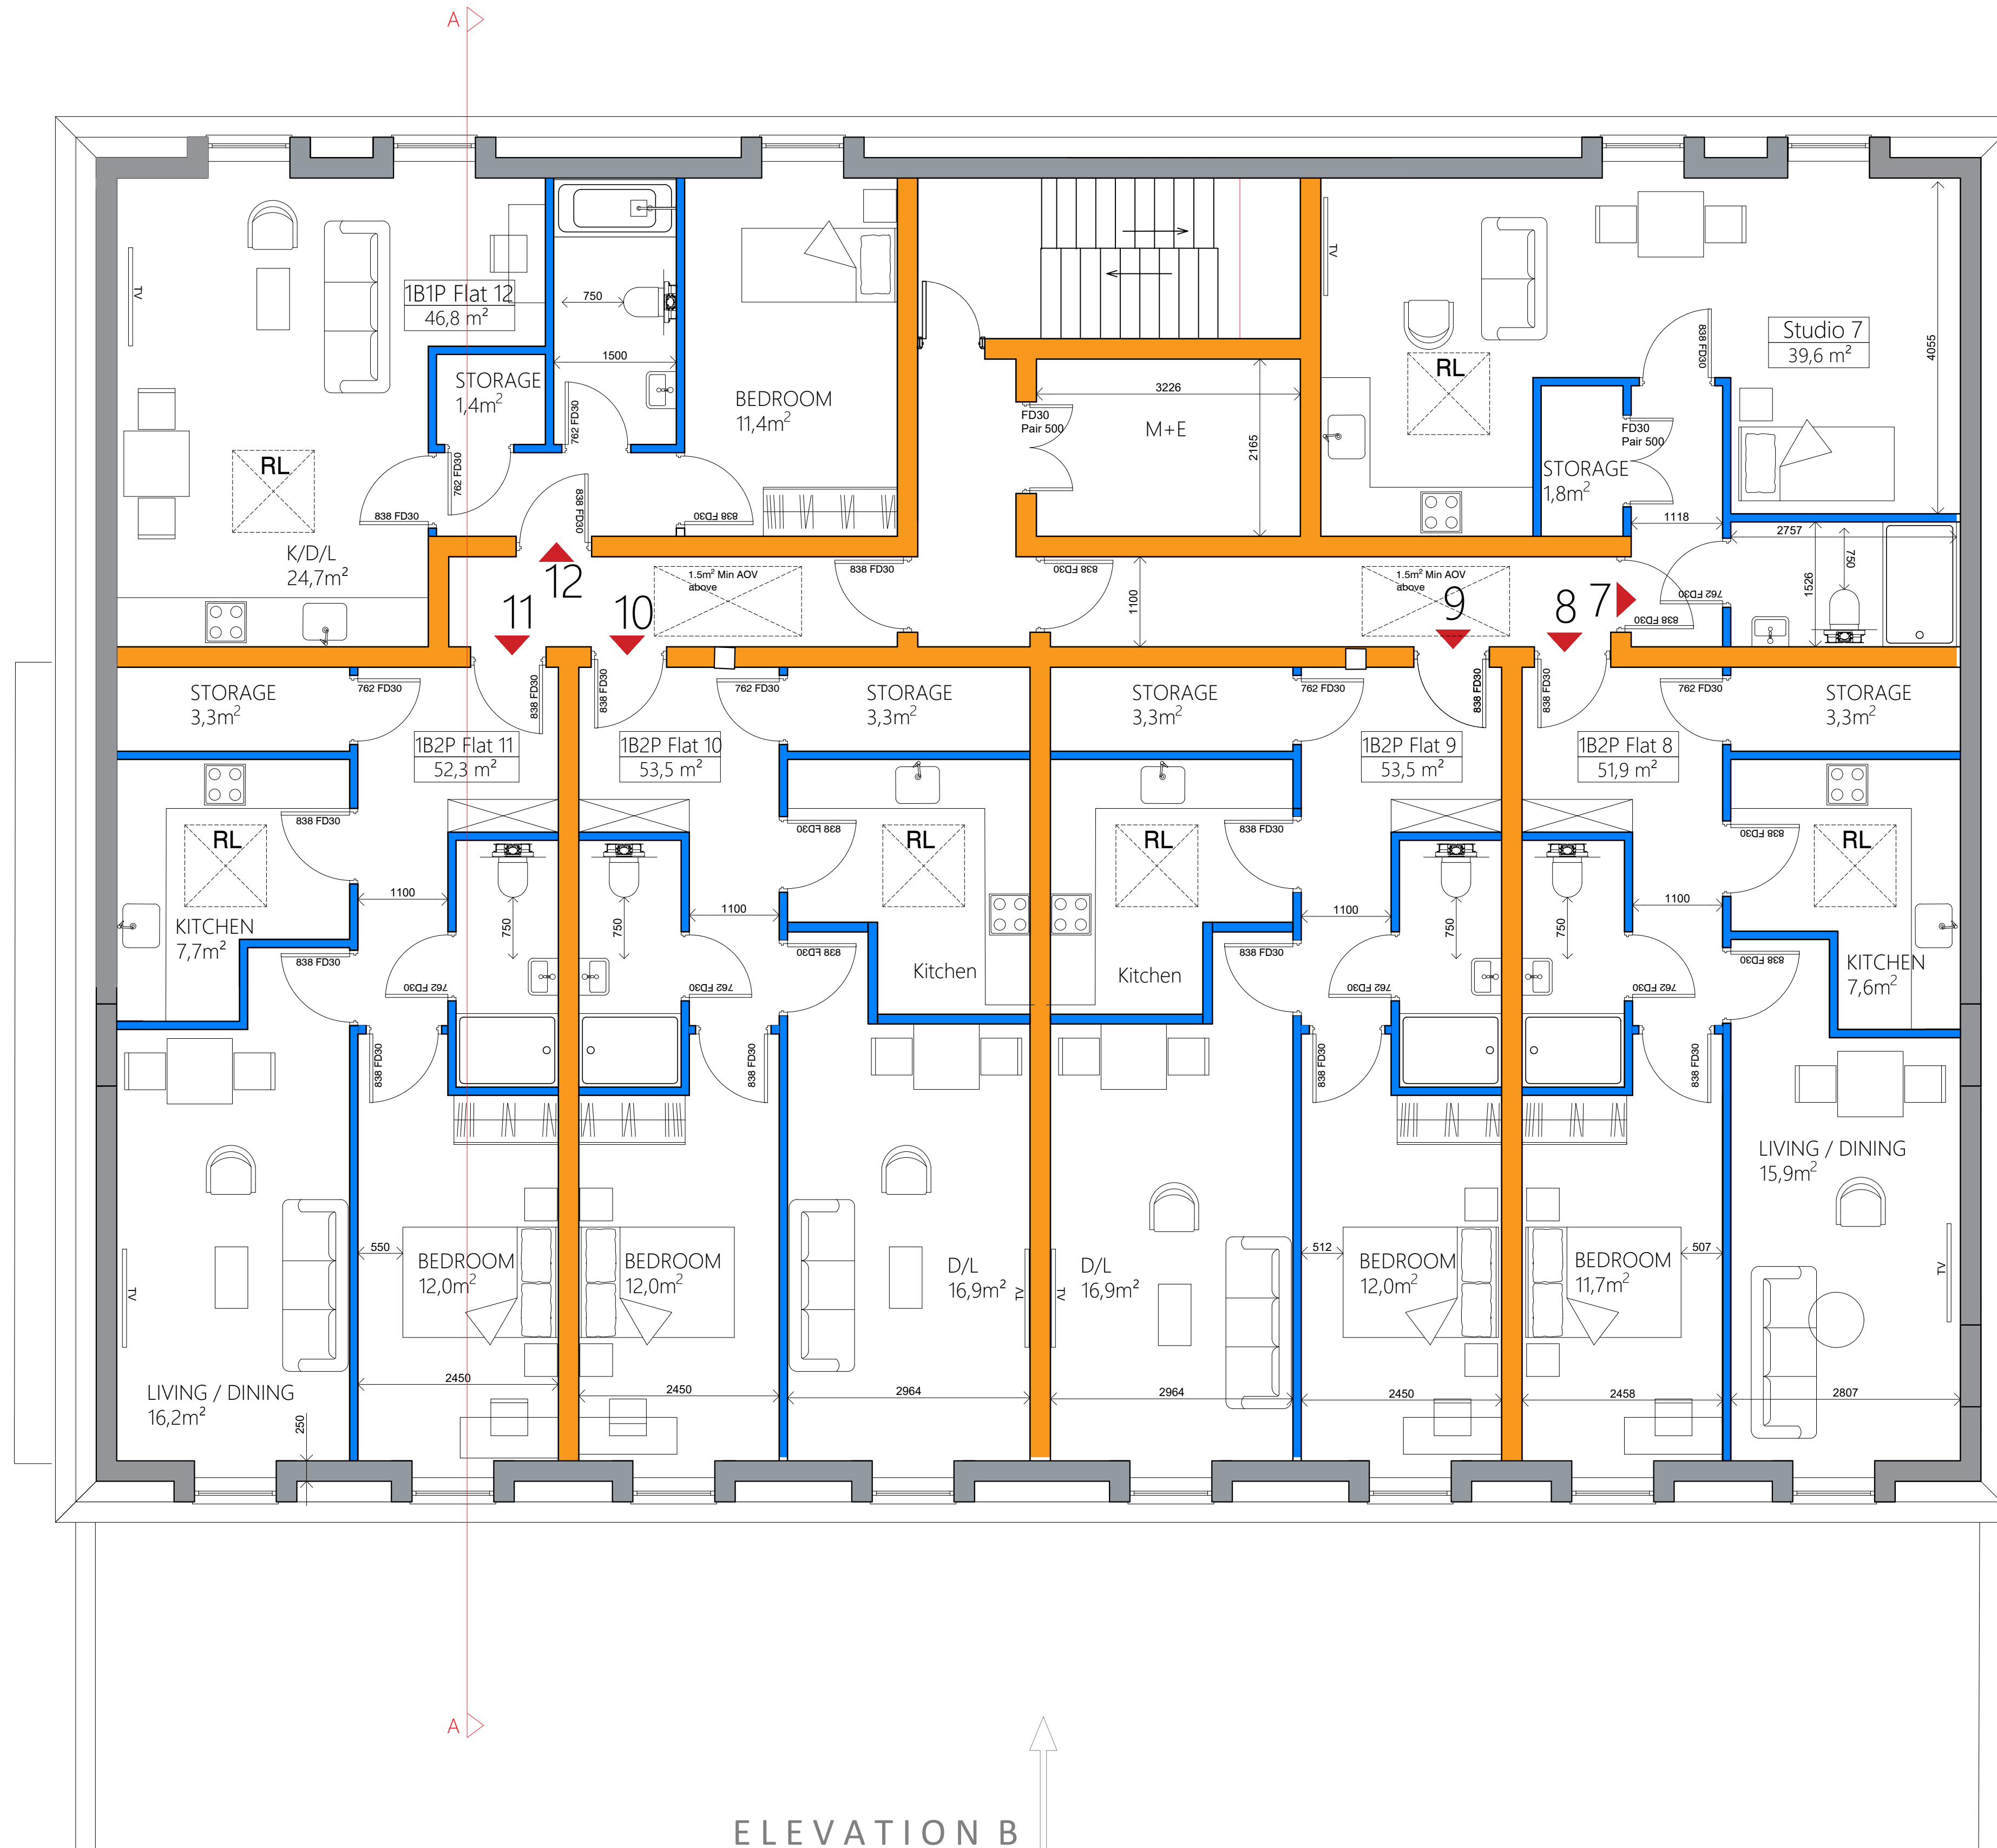

ELEVATION B