


Window Surround details covering Housetype's Bowyer Variation B, Cooper Variation B, Goldsmith Variation B, Mason Variation B, Milliner Variation B, Philosopher Variation B, Ploughwright, Tailor Variation B, Tillman, Watchmaker Variation B, Weaver Variation b, Type 3T, Type 4 (2 Styles)

Window Surrounds

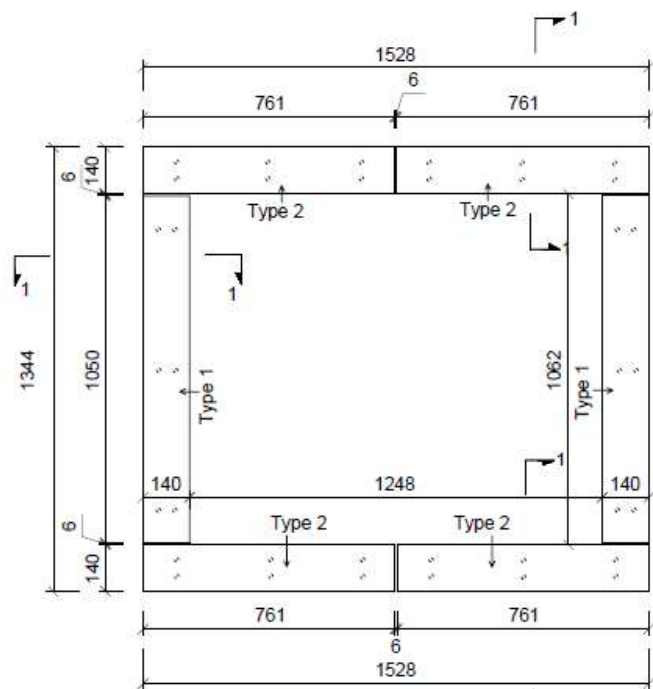

Elevation of Window Surround
1248x1050mm opening fixed to brickwork with
125mmx8mm s/s ribbed dowels
Total required : 1no


UNITS TO BE DRILLED ON SITE

Required Per Plot		
Mk No.	Weight	No. Req
Type 1	18kg	2
Type 2	13kg	4



- Notes
- 1. Fixing and stability of cast stone units to be determined and designed by project Structural engineer.
 - 2. D.P.C to Architect's specification

Sections (1:10)

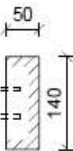

Section 1-1 of Cill, Head, Jamb

P2 Amended MS 10/05/2023
P1 Final Issue MS 10/05/2023

Revisions

CON-TECH Con-Tech Services Ltd. Oaks Lane, Hoyle Mill, Bamsley South Yorkshire, S71 1HT Tel: (01226) 244051 Fax: (01226) 247665		
Contractor Bellway Homes - Wessex		
Project Boorley Gardens, Hedge End, Hampshire, SO32 2DH		
Details WINDOW SURROUND Stone Requirement		
Scale 1:20 @ A4	Finish Acid Etched	Colour YS5-G
Drawing No. LS533 - GA25	Revision P2	Date 10/05/2023
Drawn By MS	Checked By JOH	Status Preliminary

