
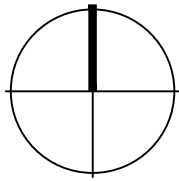


NOTES:

1. This drawing is to be read in conjunction with all relevant contract drawings and specifications with any conflicting information to be brought to the attention of Deacon Design before works commence on site.
2. Do not scale from this drawing, always work to noted dimensions.
3. All given dimensions in mm.

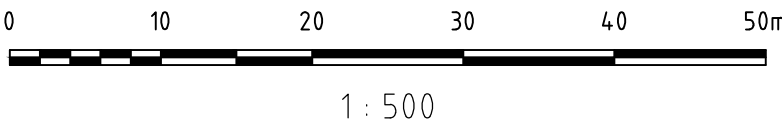

- KEY**
- Application Site boundary
 - Land Ownership Site boundary
- Soft Landscape**
- Existing vegetation
 - Existing trees to be retained. Redline denotes Root Protection Area (RPA)
 - Existing vegetation to be removed
 - Proposed Tree Planting / Hierarchy
 - Large Tree (10> metres from building)
 - Street Tree (>7 metres from building)
 - Small / Garden Tree (>3 metres from building)
 - Proposed specimen shrub planting
 - Proposed wall shrubs / climbers
 - Existing stream through POS area
 - Existing Rough Grassland where disturbed areas should be supplemented with proposed tussocky grass mixture: mown strip maintained adjacent to all footways and kerbs. See LMP for details.
 - Proposed amenity grassland to informal recreation areas
 - Proposed Rear Gardens
 - Proposed amenity grass to front lawns
 - Formal hedgerow to main roads and to define private front gardens facing public realm
 - Proposed native hedgerow planting to reinforce boundary vegetation in accordance with Ecologist recommendations
 - Proposed native / ornamental planting - Species mix appropriate to landscape setting / ecological enhancement opportunities
 - Proposed native understorey planting with semi-shade tolerant Hedgerow mixture or similar and approved
 - Proposed bulb planting to provide seasonal interest
 - Proposed 20mm Shingle edge - 400mm to Parking Bays
 - Proposed Ecological Buffer Zone: 10m native shrub planting / woodland understorey
 - Proposed Ecological Buffer Zone: 5m tussocky grassland mixture
 - Proposed native scrub mix
 - Proposed wetland meadow mix to SuDS basins
- Hard Landscape**
- Proposed tarmac surfacing - vehicular
 - Proposed tarmac surfacing - footways
 - Proposed block paving
 - Proposed slab paving to residential entrances and rear garden access
 - Proposed Hoggin footpath to open spaces with timber edging
 - Gabion wall to SuDS pond
- Boundary Treatments - Indicative**
- Proposed wall (to match architectural treatment)
 - Proposed 1.8m high timber closeboard fence to private rear gardens with retaining structure. See engineer's drawings for details
 - Proposed 1.8m high timber closeboard fence to private rear gardens
 - Proposed acoustic fence to eastern boundary
 - Proposed chestnut cleft fence to SuDS basin

FINAL

22.11.24	VE	Amendments following comments	M	AH
23.08.24	NG	Amendments following comments	L	AM
23.08.24	NG	Updates to engineer's layout	K	MM
30.05.24	NG	Issued as final	J	MM
14.05.24	NG	Updates to engineers layout	I	AH
10.01.24	OD	Updates to engineers layout	H	PD
27.10.23	OD	Amendments to following ecologist comments	G	PD
22.09.23	OD	Updated to drainage layout / planting areas	P	PD
16.02.22	DA	Amended following discussions with EBC	E	MM

DATE	DRAWN	DESCRIPTION OF REVISION	REVISION LETTER	CHECKED BY
------	-------	-------------------------	-----------------	------------

DRAWING STATUS

FOR PLANNING



DEACON DESIGN
Landscape Architecture | Masterplanning | Urban Design
12a The Square, Wickham, Hampshire PO17 5JQ
Tel: 01329 557 820 Email: info@deacondesign.co.uk
Copyright Deacon Design

PROJECT TITLE:
**Land off Providence Hill
Bursledon**

PROJECT NUMBER: **DD116** PLOT DATE: **29.06.20**

DRAWING SCALE: **1:500** APPROVED BY: **PD**

PAPER SIZE: **A1** DRAWN BY: **SL**

DRAWING TITLE:
**Landscape General Arrangement Plan
1 of 2**

DRAWING NUMBER: **DD116L03** REVISION LETTER: **M**

DRAWING FILE LOCATION:
Z:\Deacon Design\LM Dropbox\03 PROJECTS 100\DD116 Land At
Merry04-Drawing\AutoCAD-Landscape Dwg\DD116L03-L04_Landscape General
Arrangement Plan.dwg