


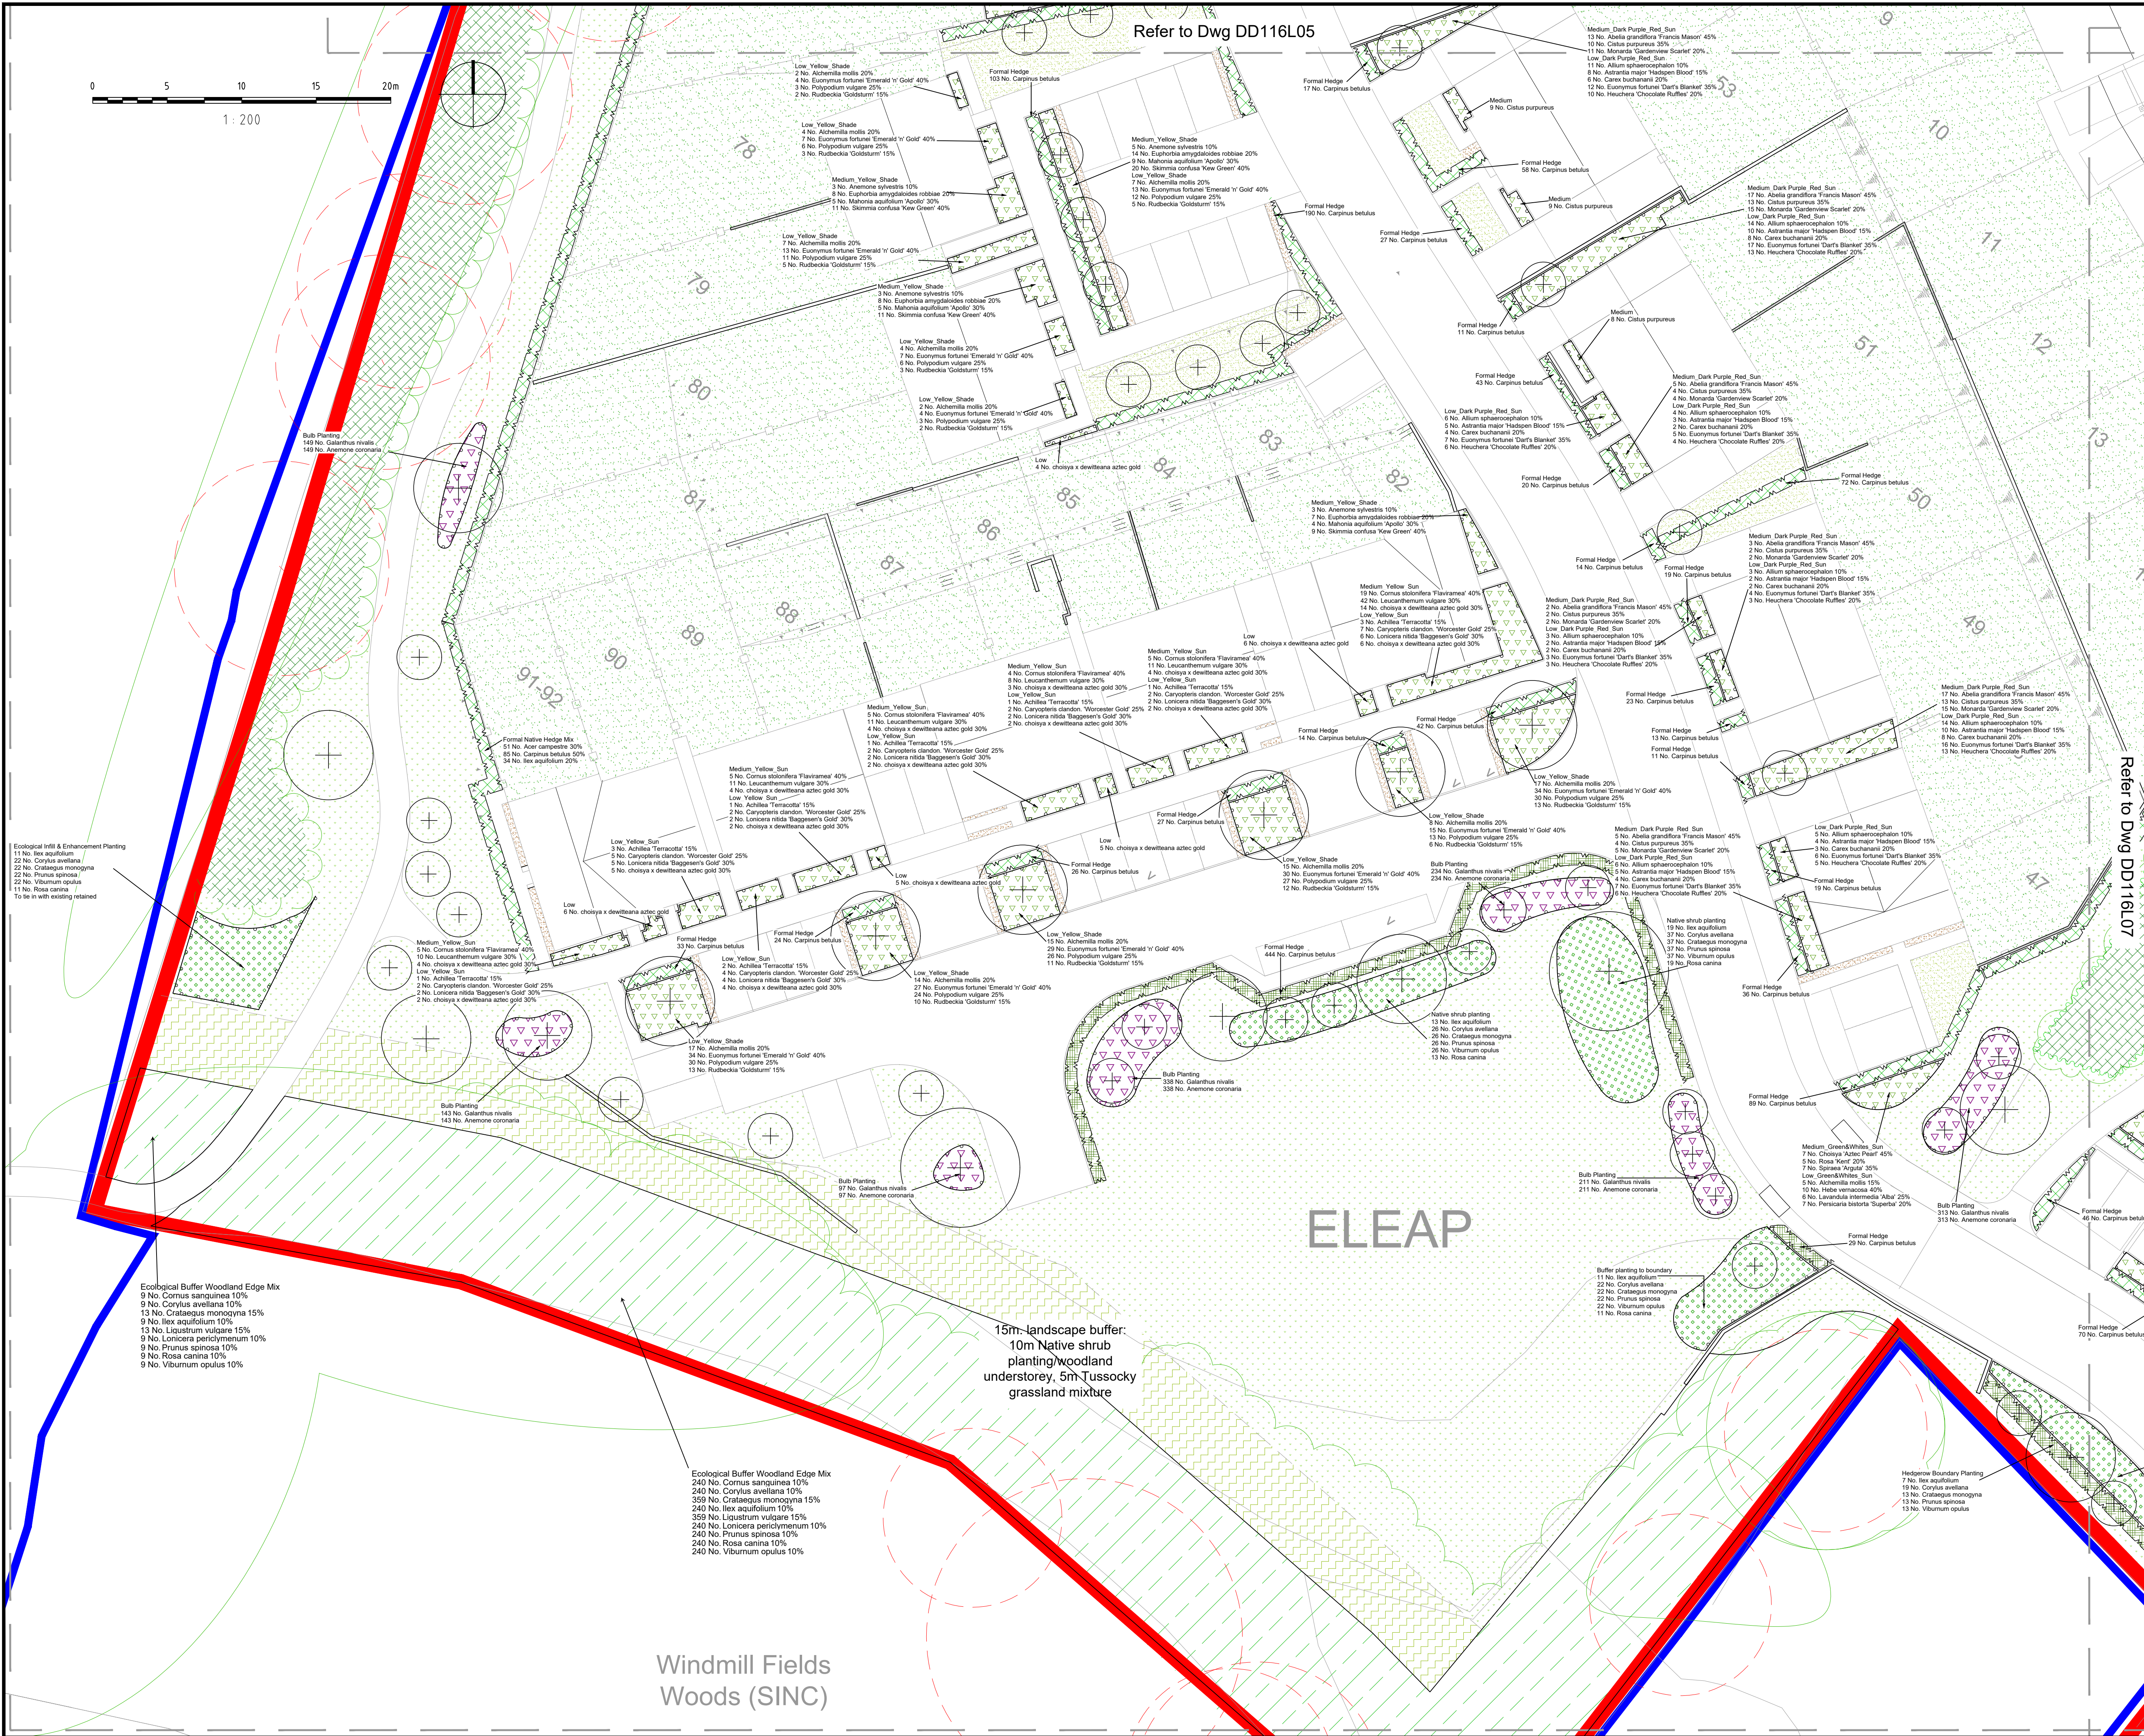

NOTES:

- This drawing is to be read in conjunction with all relevant contract drawings and specifications with any conflicting information to be brought to the attention of Deacon Design before works commence on site.
- Do not scale from this drawing, always work to noted dimensions.
- All given dimensions in mm.
- To be read in conjunction with DD116L12-L18 Tree Co-Ordination Plans

KEY

- Application Site boundary
- Land Ownership Site boundary

Soft Landscape

- Existing trees to be retained. Dashed Redline denotes Root Protection Area (RPA) to be read in accordance with Tree Report
- Existing vegetation
- Existing trees to be removed (refer to tree survey)
- Proposed tree planting. Refer to Tree Co-Ordination Plans (DD116L12-L18) for tree specifications
- Proposed native / ornamental and shrub / groundcover planting to support pollinators and provide seasonal interest
- Proposed native understory planting with Emorsgate EMI1 semi-shade tolerant Hedgerow mixture or similar and approved
- Formal hedgerow to main roads and to define private front gardens facing public realm 1.2m high reduced to 0.6m to maintain highway visibility
- Proposed mixed native species hedgerow planting, to reinforce boundary vegetation in accordance with Ecologist Recommendations. To be maintained at 1.8m high and 2m high to northern boundary.
- Proposed wall shrubs / climbers
- Proposed bulb planting to provide seasonal interest
- Proposed native scrub planting
- Proposed amenity lawn to front gardens and highway verges (service margins) - Emorsgate EL1 - Flowering Lawn Mixture
- Proposed lawn to back gardens Emorsgate EMI1 or similar and approved, (patio areas to be agreed as part of technical design)
- Proposed Tussock Grassland to open space - Emorsgate EG10 - Tussock Mixture or similar and approved, in accordance with Ecologist Recommendations. Where Grassland is adjacent to footpath, a 500mm mown strip to be maintained - see LMP for details
- Existing rough grassland
- Note: where areas are disturbed during construction this should be supplemented with a Tussock Mixture (see above)
- Proposed meadow seed to attenuation - Emorsgate EMI1 Meadow Mixture for Wetlands or similar and approved, in accordance with Ecologist Recommendations
- Proposed marginal plug planting to SuDS basins
- Existing stream through POS area
- Proposed Ecological Buffer Zone: 10m native shrub planting / woodland understory
- Proposed Ecological Buffer Zone: 5m tussocky grassland mixture
- Proposed 20mm Shingle edge - 400mm to Parking Bays

Location Plan

FINAL

DATE	DRWN	DESCRIPTION OF REVISION	REVISION LETTER	CHECKED BY
22.11.24	VE	Amendments following comments	F	AH
08.11.24	NG	Amendments following comments	F	AH
23.09.24	NG	Updates to engineer's layout	P	MM
27.10.23	OD	Amendments following ecological comments	F	PD
06.10.23	SL	Amended to comments	C	PD
05.10.23	SL	Amended to comments	C	PD

DRAWING STATUS

FOR PLANNING

D

DEACON DESIGN

Landscape Architecture | Masterplanning | Urban Design

12a The Square, Wickham, Hampshire PO17 5JQ

Tel: 01329 557 820 Email: info@deacondesign.co.uk

Copyright Deacon Design

PROJECT TITLE

Land off Providence Hill

Bursledon

PROJECT NUMBER: DD116

PLOT DATE: 26.06.20

DRAWING SCALE: 1:200

APPROVED BY: PD

PAPER SIZE: A1

DRAWN BY: RH

DRAWING TITLE

Detailed Planting Plan

2 of 7

DRAWING NUMBER: DD116L06

REVISION LETTER: G

DRAWING FILE LOCATION:

Z:\Deacon Design\LM Dropbox\03 PROJECTS\100\DD116 Land At Merry\04-Drawings\AutoCAD-Landscape Dwg\DD116L05-L11_Detailed Planting Plan.dwg