

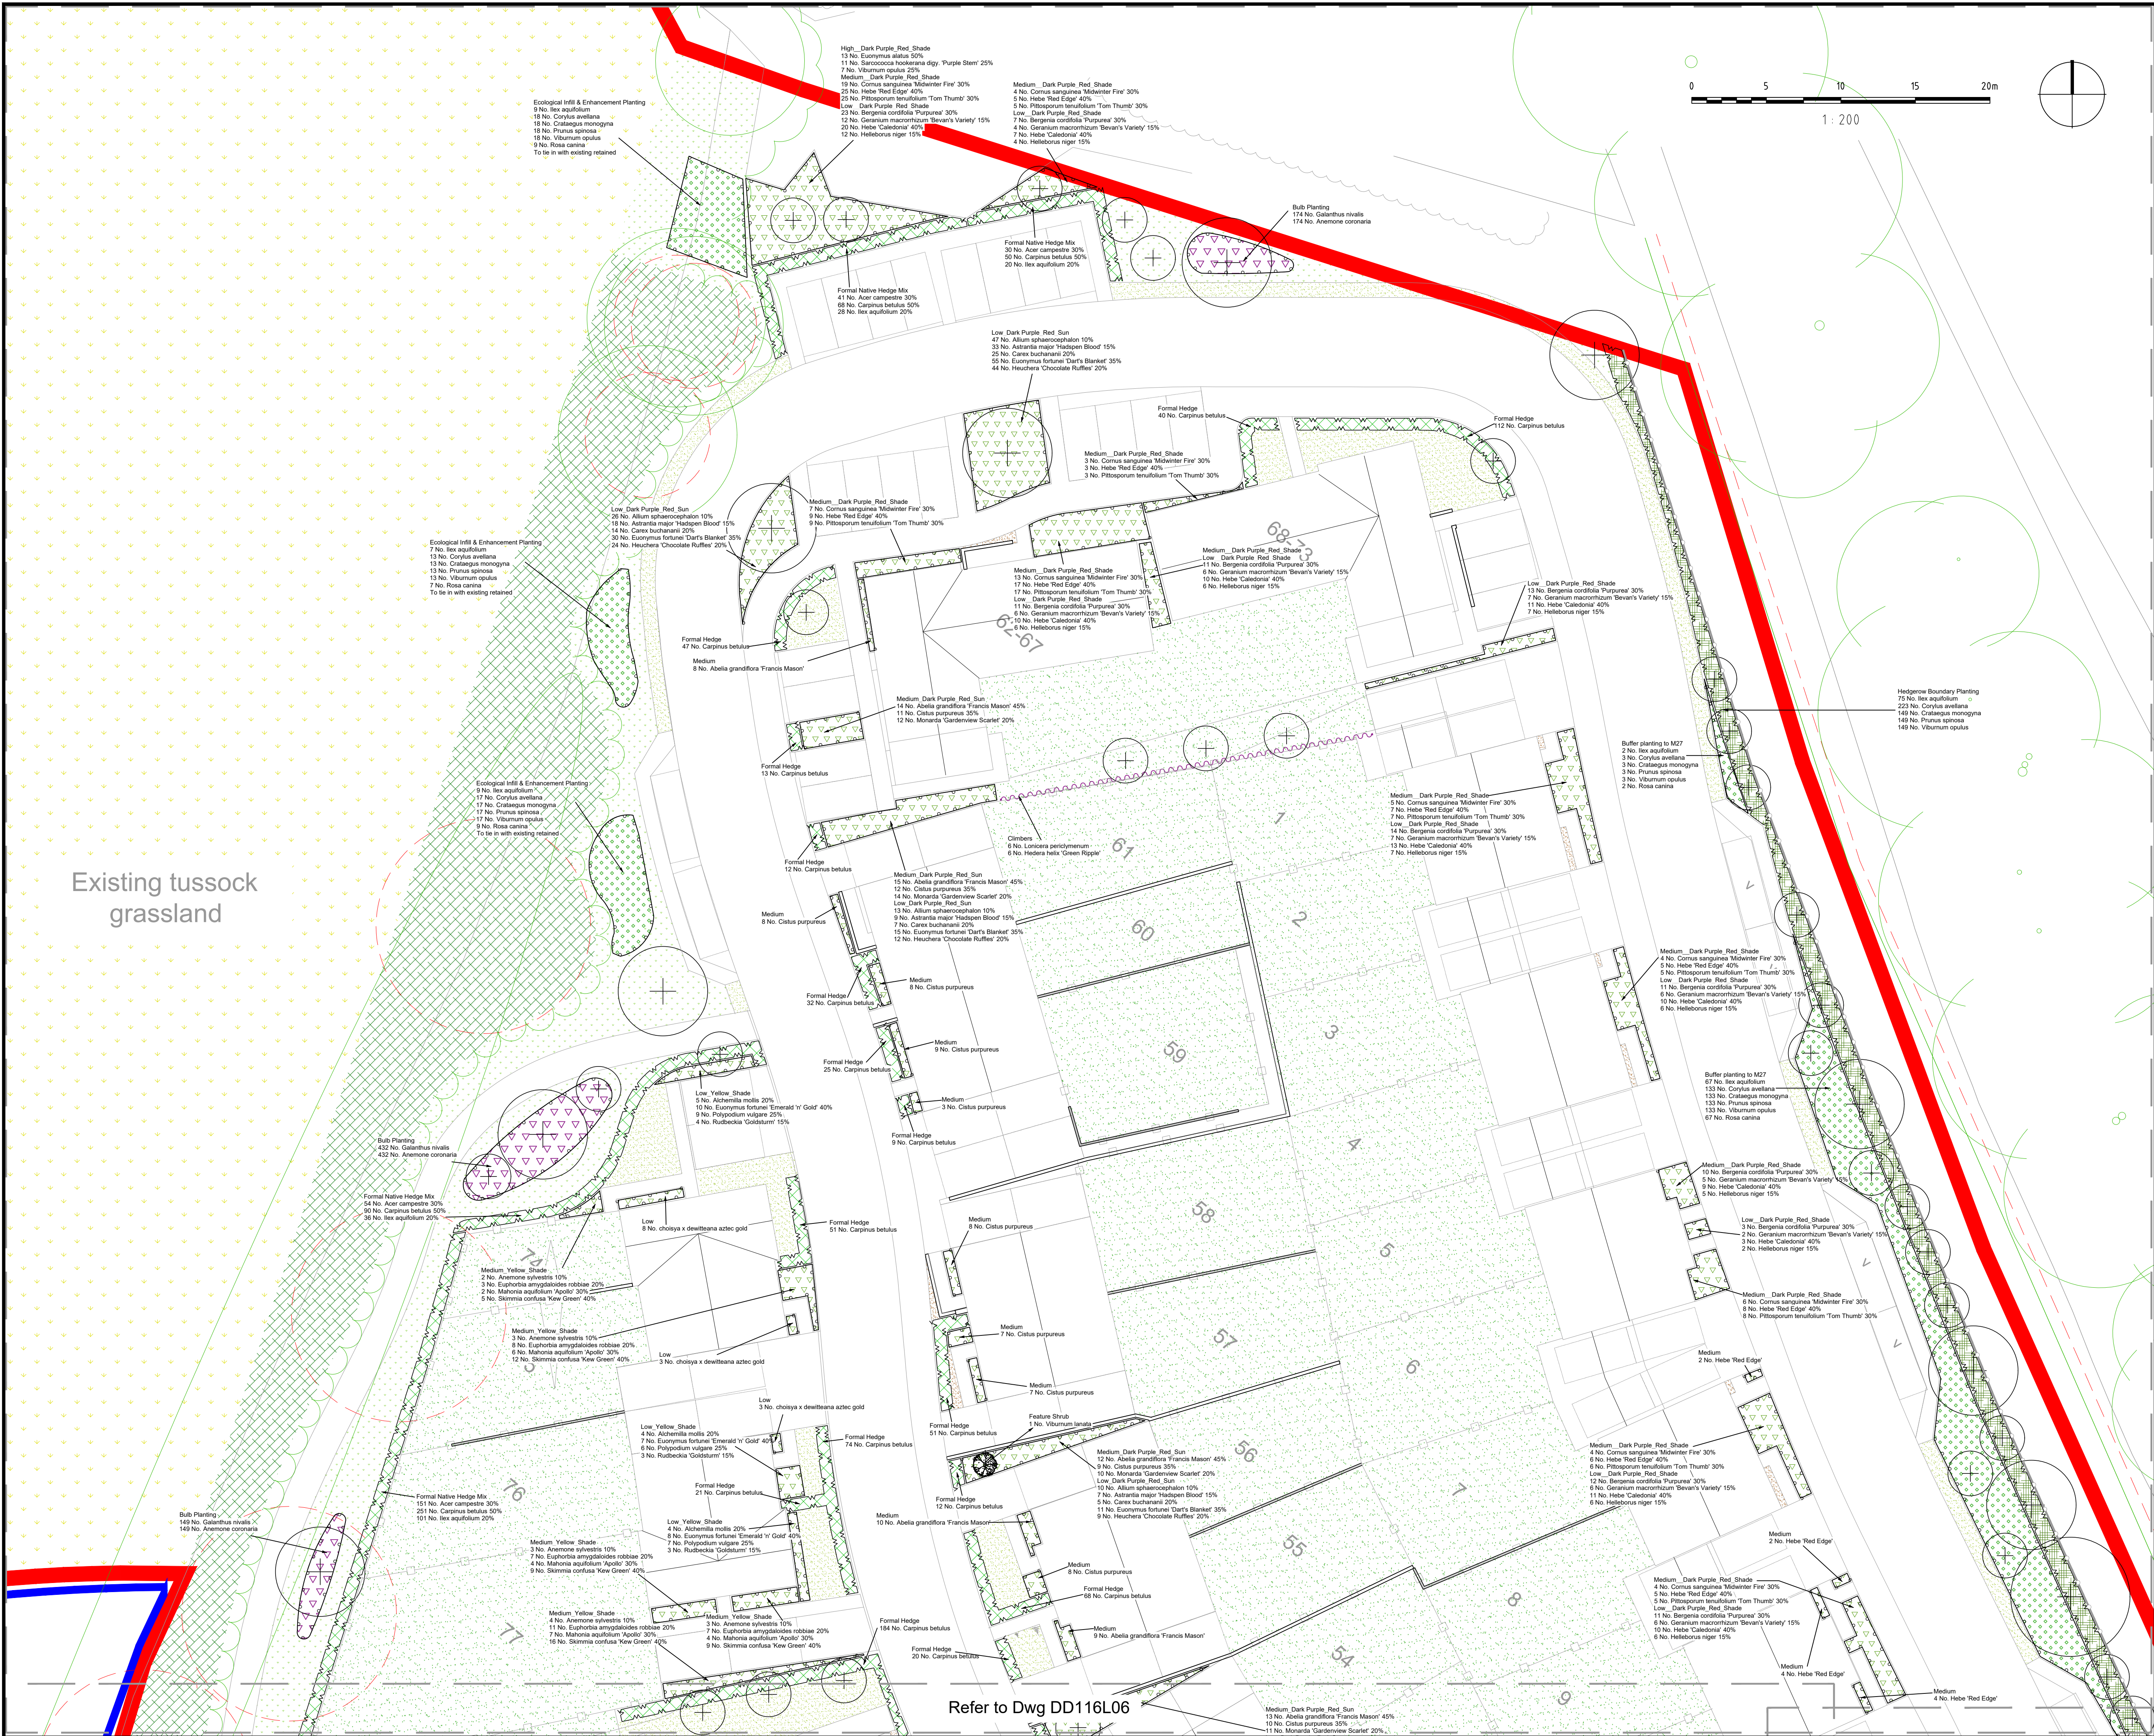


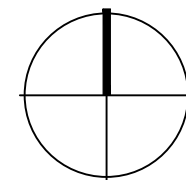

Existing tussock grassland

Refer to Dwg DD116L06

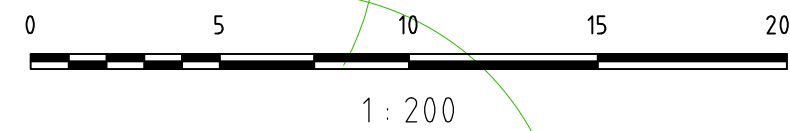

NOTES:

1. This drawing is to be read in conjunction with all relevant contract drawings and specifications with any conflicting information to be brought to the attention of Deacon Design before works commence on site.
2. Do not scale from this drawing, always work to noted dimensions.
3. All given dimensions in mm.
4. To be read in conjunction with DD116L12-L18 Tree Co-Ordination Plans

KEY

Application Site boundary

Land Ownership Site boundary

Soft Landscape

Existing trees to be retained. Dashed Redline denotes Root Protection Area (RPA) to be read in accordance with Tree Report

Existing vegetation

Existing trees to be removed (refer to tree survey)

Proposed tree planting. Refer to Tree Co-Ordination Plans (DD116L12-L18) for tree specifications

Proposed native / ornamental and shrub / groundcover planting to support pollinators and provide seasonal interest

Proposed native understorey planting with Emorsgate EH1 semi-shade tolerant Hedgerow mixture or similar and approved

Formal hedgerow to main roads and to define private front gardens facing public realm 1.2m high reduced to 0.6m to maintain highway visibility

Proposed mixed native species hedgerow planting, to reinforce boundary vegetation in accordance with Ecologist Recommendations. To be maintained at 1.8m high and 2m high to northern boundary.

Proposed wall shrubs / climbers

Proposed bulb planting to provide seasonal interest

Proposed native scrub planting

Proposed amenity lawn to front gardens and highway verges (service margins) - Emorsgate EL1 - Flowering Lawn Mixture

Proposed lawn to back gardens Emorsgate EM1 or similar and approved, (patio areas to be agreed as part of technical design)

Proposed Tussock Grassland to open space - Emorsgate EG10 - Tussock Mixture or similar and approved, in accordance with Ecologist Recommendations. Where Grassland is adjacent to footpath, a 500mm mown strip to be maintained - see LMP for details.

Existing rough grassland

Note: where areas are disturbed during construction this should be supplemented with a Tussock Mixture (see above)

Proposed meadow seed to attenuation - Emorsgate EM8 Meadow Mixture for Wetlands or similar and approved, in accordance with Ecologist Recommendations

Proposed marginal plug planting to SuDS basins

Existing stream through POS area

Proposed Ecological Buffer Zone: 10m native shrub planting / woodland understorey

Proposed Ecological Buffer Zone: 5m tussocky grassland mixture

Proposed 20mm Shingle edge - 400mm to Parking Bays

Location Plan

Location Plan

FINAL

DATE	DRAWN	DESCRIPTION OF REVISION	REVISION LETTER	CHECKED BY
22.11.24	VE	Amendments following comments	J	AH
06.11.24	NG	Amendments following comments	H	MM
23.09.24	NG	Updates to engineer's layout	F	MM
30.05.24	NG	Issued as final with corrections to pathways	E	PD
20.05.24	NG	Amendments due to layout changes	D	PD
27.10.23	OD	Amendments following ecologist comments		
12.01.23	SL	Amended to comments		

DRAWING STATUS

FOR PLANNING

D
DEACON DESIGN

Landscape Architecture | Masterplanning | Urban Design
12a The Square, Wickham, Hampshire PO17 5JQ
Tel: 01329 557 820 Email: info@deacondesign.co.uk
Copyright Deacon Design

PROJECT TITLE:
**Land off Providence Hill
Bursledon**

PROJECT NUMBER:
DD116

PLOT DATE:
26.06.20

DRAWING SCALE:
1:200

PAPER SIZE:
A1

DRAWING TITLE:
Detailed Planting Plan

1 of 7

DRAWING NUMBER:
DD116L05

REVISION LETTER:
J

DRAWING FILE LOCATION:
Z:\Deacon Design\LM Dropbox\03 PROJECTS\100\DD116 Land At Merry04-Drawings\AutoCAD-Landscape Dwg\DD116L05-L11_Detailed Planting Plan.dwg