
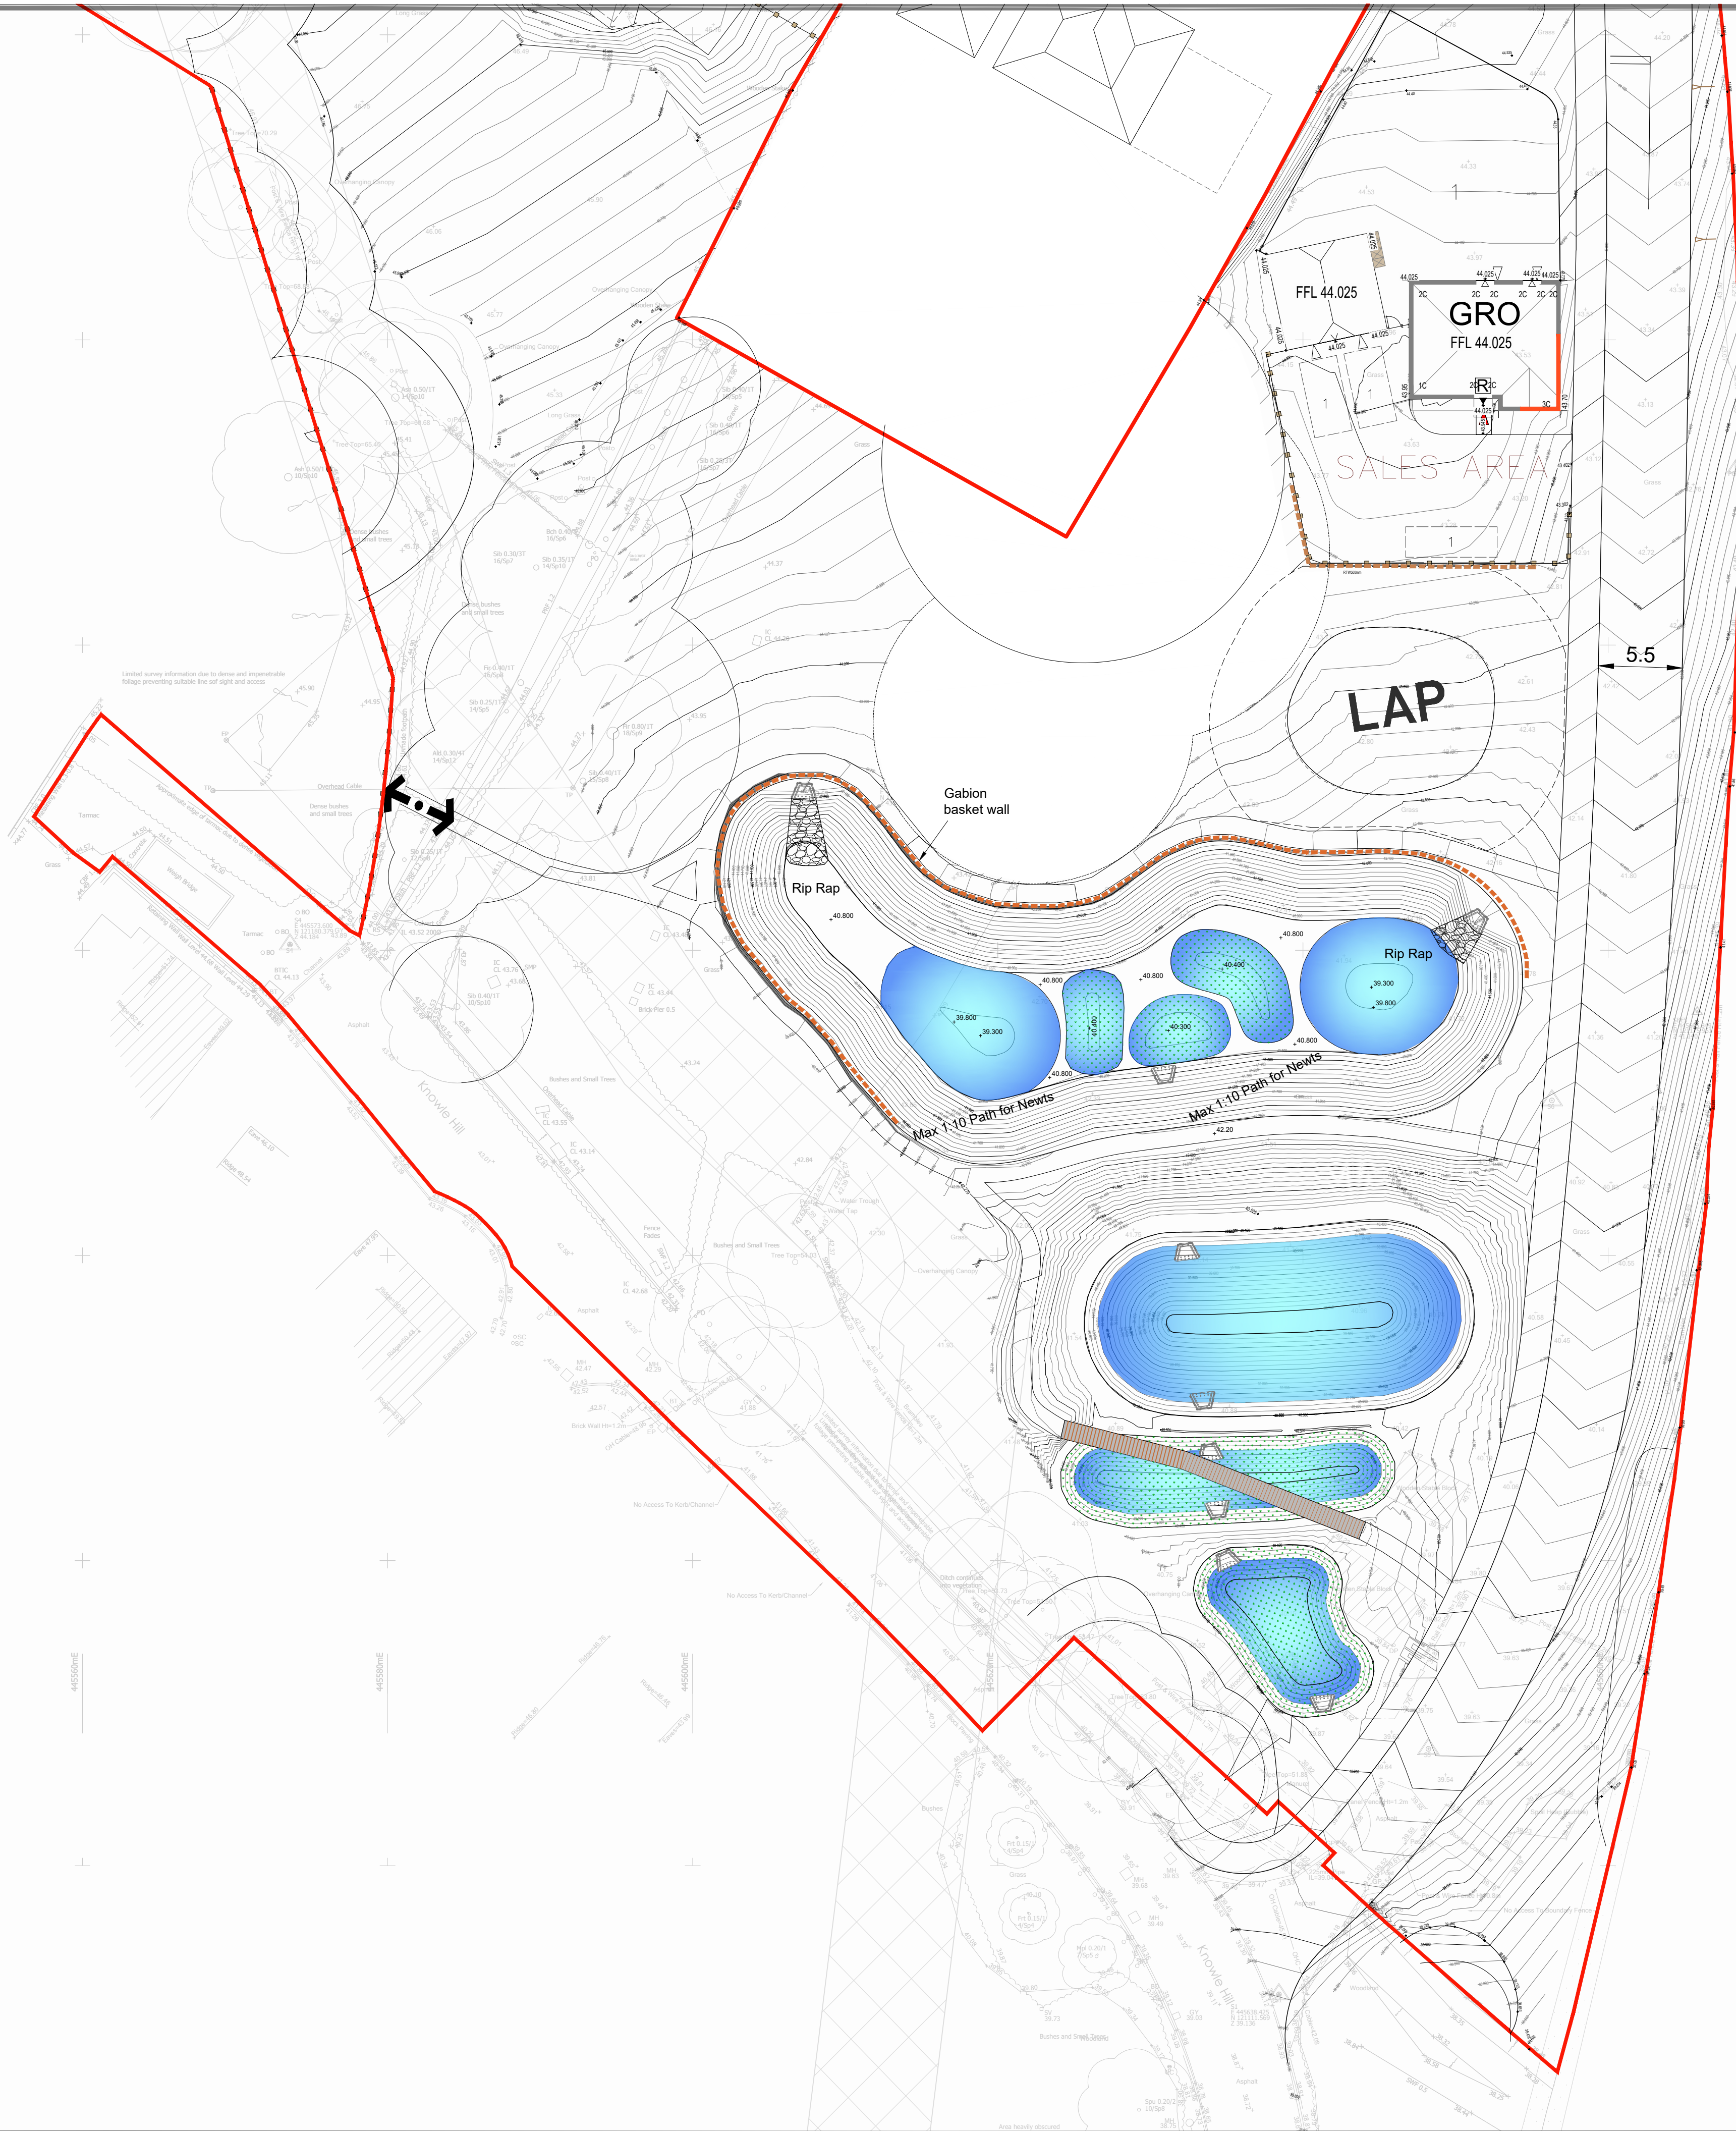


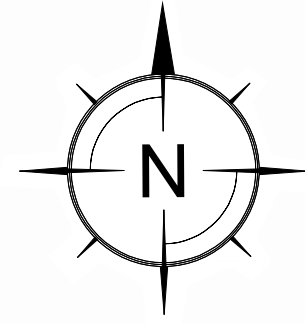

| Key                                    |                        |
|----------------------------------------|------------------------|
| <span style="color: red;">—</span>     | Extra facing brickwork |
| <span style="color: grey;">—</span>    | Raised dpc             |
| <span style="color: brown;">---</span> | Retaining walls        |

- GENERAL NOTES:
- All dimensions to be checked on site. All details and dimensions relating to sub-Contractors work must be checked and agreed between the sub-Contractor or supplier and the general Contractor.
  - This drawing is to be read in conjunction with all relevant Architect's and Engineer's drawings and specification.
  - The main Contractor is responsible for ensuring the stability of the structure whilst the works are in progress.
  - Any information given regarding existing underground services is given in good faith after consultation with the relevant authority. No liability is accepted by the Consultant and the main Contractor is responsible for obtaining and checking all information and taking due care and attention whilst undertaking the works.

|   |          |     |                                          |     |
|---|----------|-----|------------------------------------------|-----|
| E | 12.12.24 | MJP | PROW removed from base plan              | SRM |
| D | 06.12.24 | MJP | Turning head near plot 47, granite setts | SRM |
| C | 25.11.24 | MJP | Levels to road adj plot 47 updated       | SRM |
| B | 18.10.24 | MJP | Minor corrections to levels              | SRM |
| A | 17.10.24 | MJP | Minor corrections to levels              | SRM |

| REV | DATE | BY | DESCRIPTION | CHK |
|-----|------|----|-------------|-----|
|-----|------|----|-------------|-----|

Issue Status **FOR APPROVAL**

**The Civil Engineering Practice**  
11 Tungsten Building  
George Street  
Fishergate  
Sussex  
BN41 1RA  
01273 424424  
reception@civil.co.uk  
www.civil.co.uk

CLIENT  
Bargate Home  
PROJECT  
Knowel Hill  
Allbrook  
Eastleigh  
TITLE  
Proposed Levels Layout Plan  
Sheet 3 of 3

|                       |                   |                      |
|-----------------------|-------------------|----------------------|
| DRAWN<br>M Pacifico   | DATE<br>Sept 2024 | PROJECT NO.<br>23823 |
| ENGINEER<br>S Magowan | CHECKED           | REV.<br>403 E        |
| SCALE<br>1:250 @ A1   |                   |                      |