
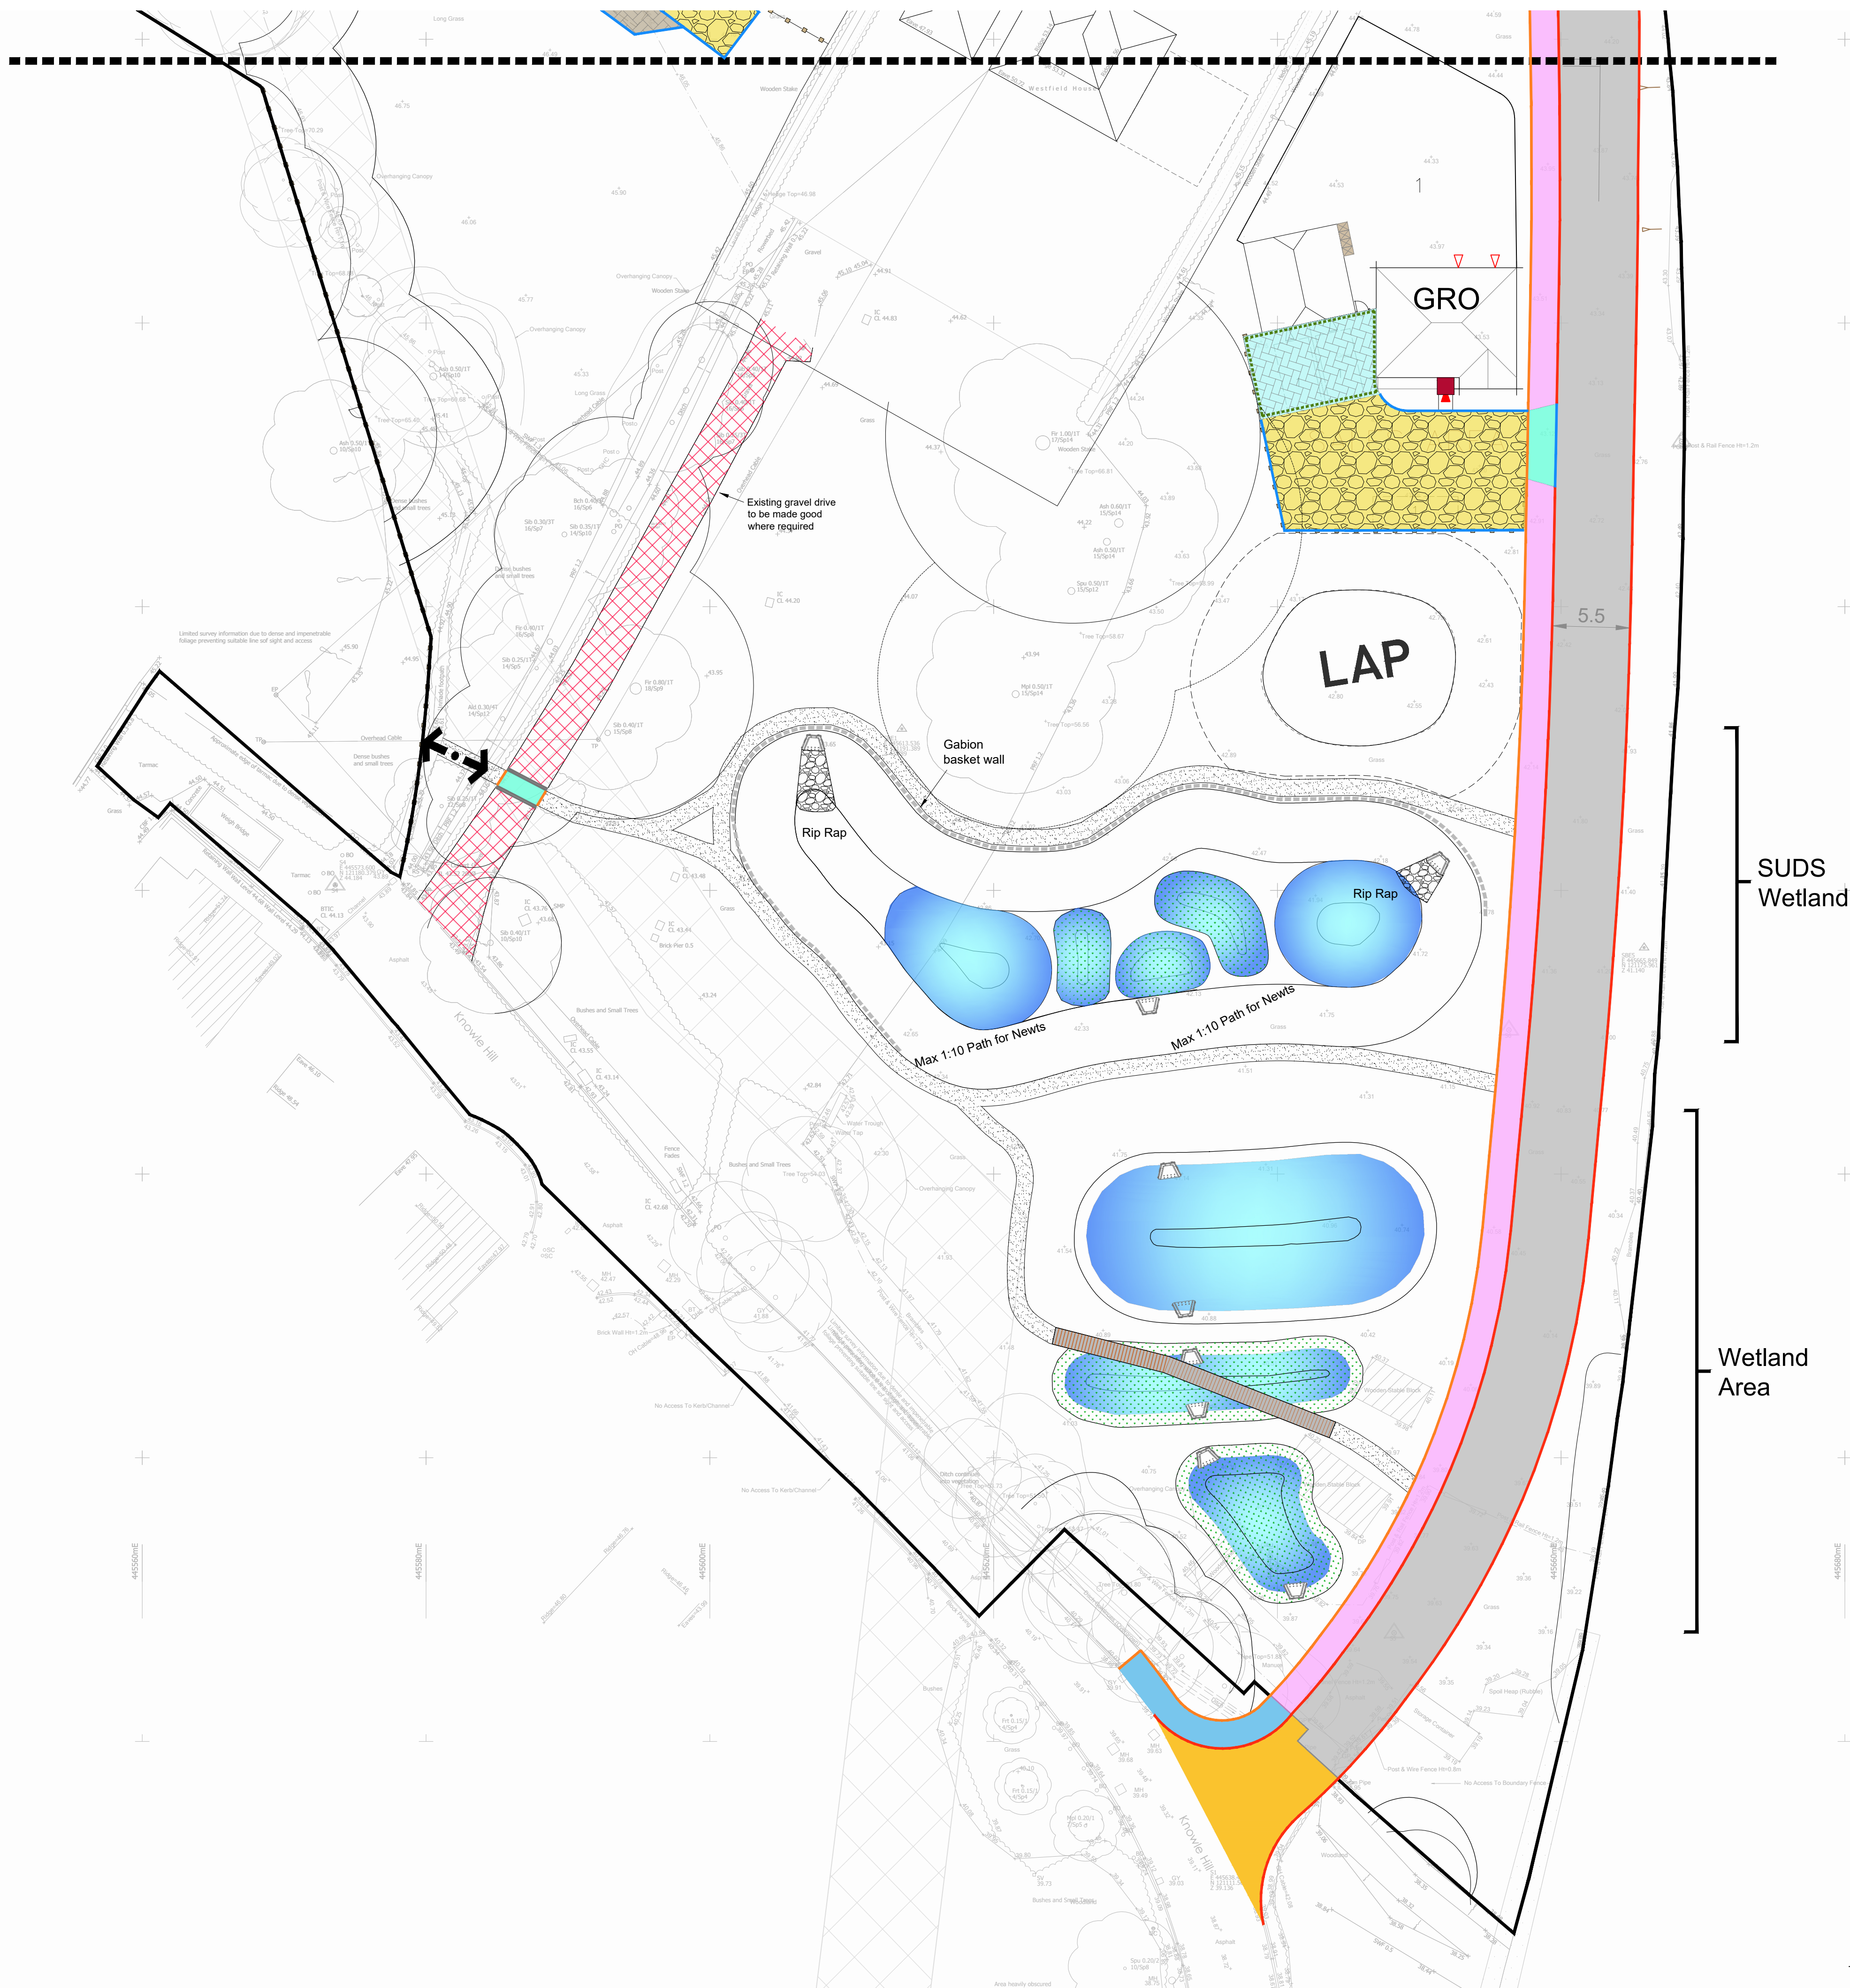


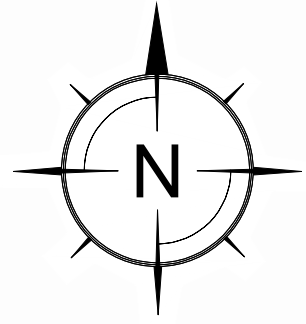

- GENERAL NOTES:
1. All dimensions to be checked on site. All details and dimensions relating to sub-Contractors work must be checked and agreed between the sub-Contractor or supplier and the general Contractor.
 2. This drawing is to be read in conjunction with all relevant Architect's and Engineer's drawings and specification.
 3. The main Contractor is responsible for ensuring the stability of the structure whilst the works are in progress.
 4. Any information given regarding existing underground services is given in good faith after consultation with the relevant authority. No liability is accepted by the Consultant and the main Contractor is responsible for obtaining and checking all information and taking due care and attention whilst undertaking the works.

LEGEND:

- Type A Tarmac Carriageway
- Type B1 Tarmac Footway
- Type B2 Tarmac Footway Crossover
- Type C Tegula paving to raised tables only
- Type C Contrasting colour Tegula paving to raised table pedestrian crossing
- Type D Carriageway
- Type E Permeable Block Paving drives
- Type F Huggin Gravel path
- Type G Gopla Gravel drives
- Type H Paving slabs
- Type I Section 278 Carriageway
- Type J Section 278 Footway
- Reeds / aquatic planting to specialist details
- Non-slip composite surface or similar approved

GENERAL

- Site boundary
- HB2 kerbs 100mm upstand
- BN kerbs 25mm upstand at vehicular crossings
- 0-6mm maximum / flush at pedestrian crossings
- EF edging
- CS flush kerb
- Ramp 75mm up to raised table
- Header and stretcher course
- Stretcher course
- Stretcher course and conservation kerb
- Single row Granite sets
- Double row Granite sets
- Triple row Granite sets
- Quadruple row Granite sets
- Existing gravel drive to be made good where required

E	12.12.24	MJP	PROW removed from base plan	SRM
D	09.12.24	MJP	Public Right of Way added to key	SRM
C	06.12.24	MJP	Minor updates to site layout and surface finishes	SRM
B	18.10.24	MJP	Minor updates to site layout	SRM
A	17.10.24	MJP	Minor corrections to layout	SRM
REV	DATE	BY	DESCRIPTION	CHK

Issue Status FOR APPROVAL

The Civil Engineering Practice
11 Tungsten Building
George Street
Fishergate
SUSSEX
BN41 1RA
01273 424424
reception@civil.co.uk
www.civil.co.uk

CLIENT		Bargate Home	
PROJECT		Knowel Hill Allbrook Eastleigh	
TITLE		Proposed Surface Finishes Sheet 3 of 3	
DRAWN	DATE	PROJECT NO.	
M Pacifico	Sept 2024	23823	
ENGINEER	CHECKED	DRG. NO.	REV.
S Magowan		303	E
SCALE			
1:250 @ A1			