


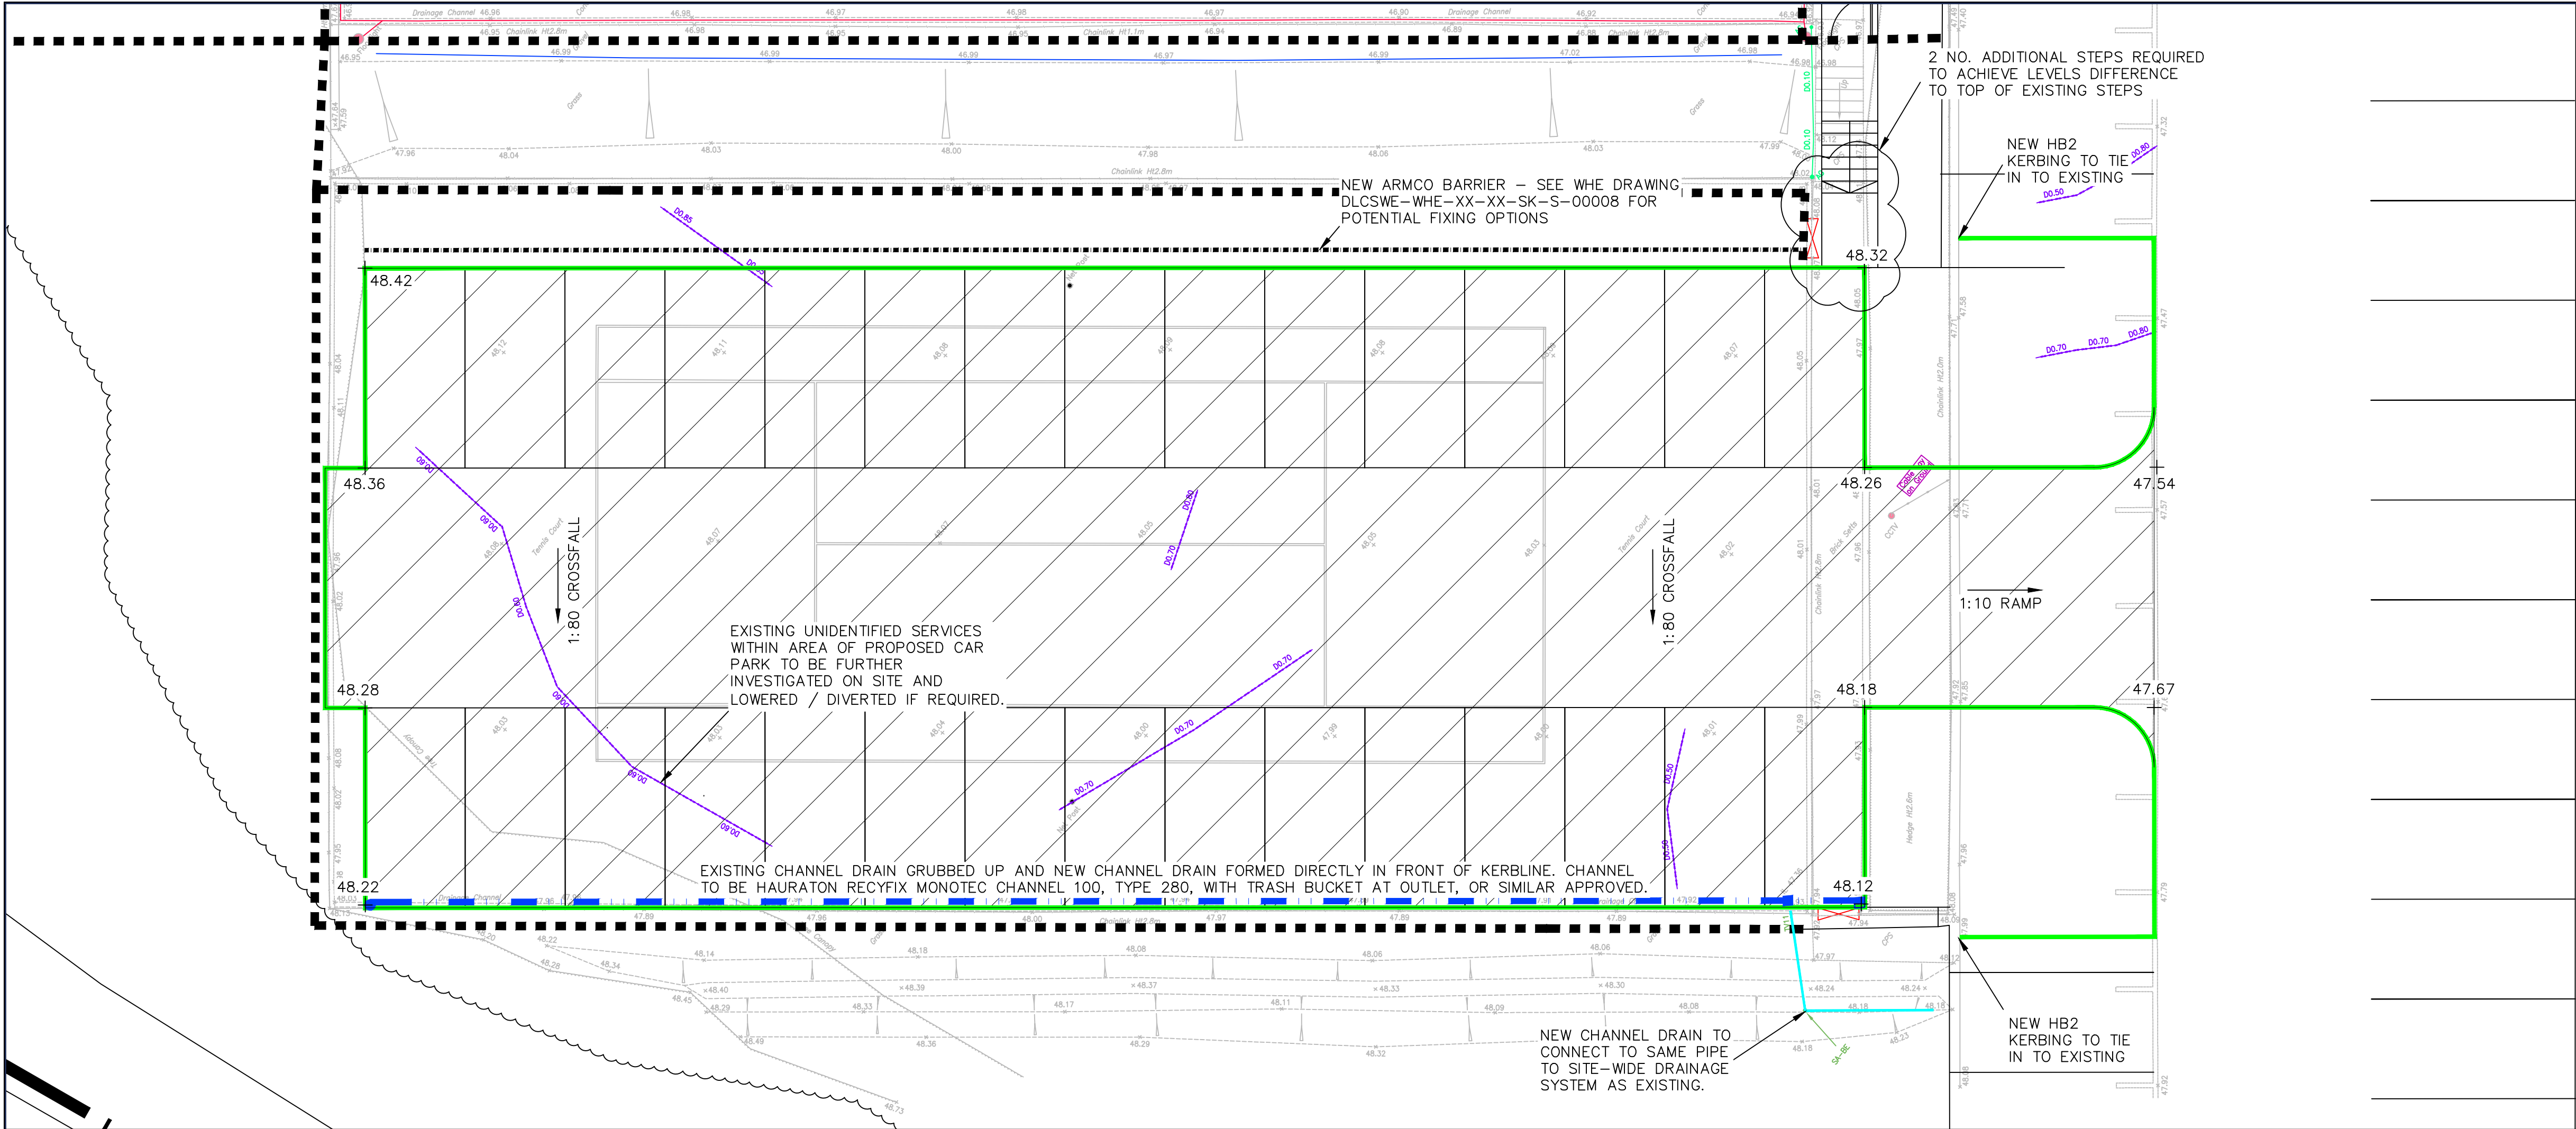

Notes

1. This drawing is not to be scaled.

2. Details of the existing on-site SW drainage system(s) have been identified from Topographical, GPR and CCTV surveys carried out by Laser Surveys in October 2024.

3. Details of existing drainage downstream of point of connection shown from channel drain unknown.

4. Proposals for diversion of buried services other than drainage to be developed by others.

LEGEND

Existing Surface Water Drain & Manhole (Retained)

Proposed Linear Channel With Outlet

Existing Linear Feature (unknown)

Proposed HB2 Kerb

Proposed Car Park Surfacing

1

2

14