


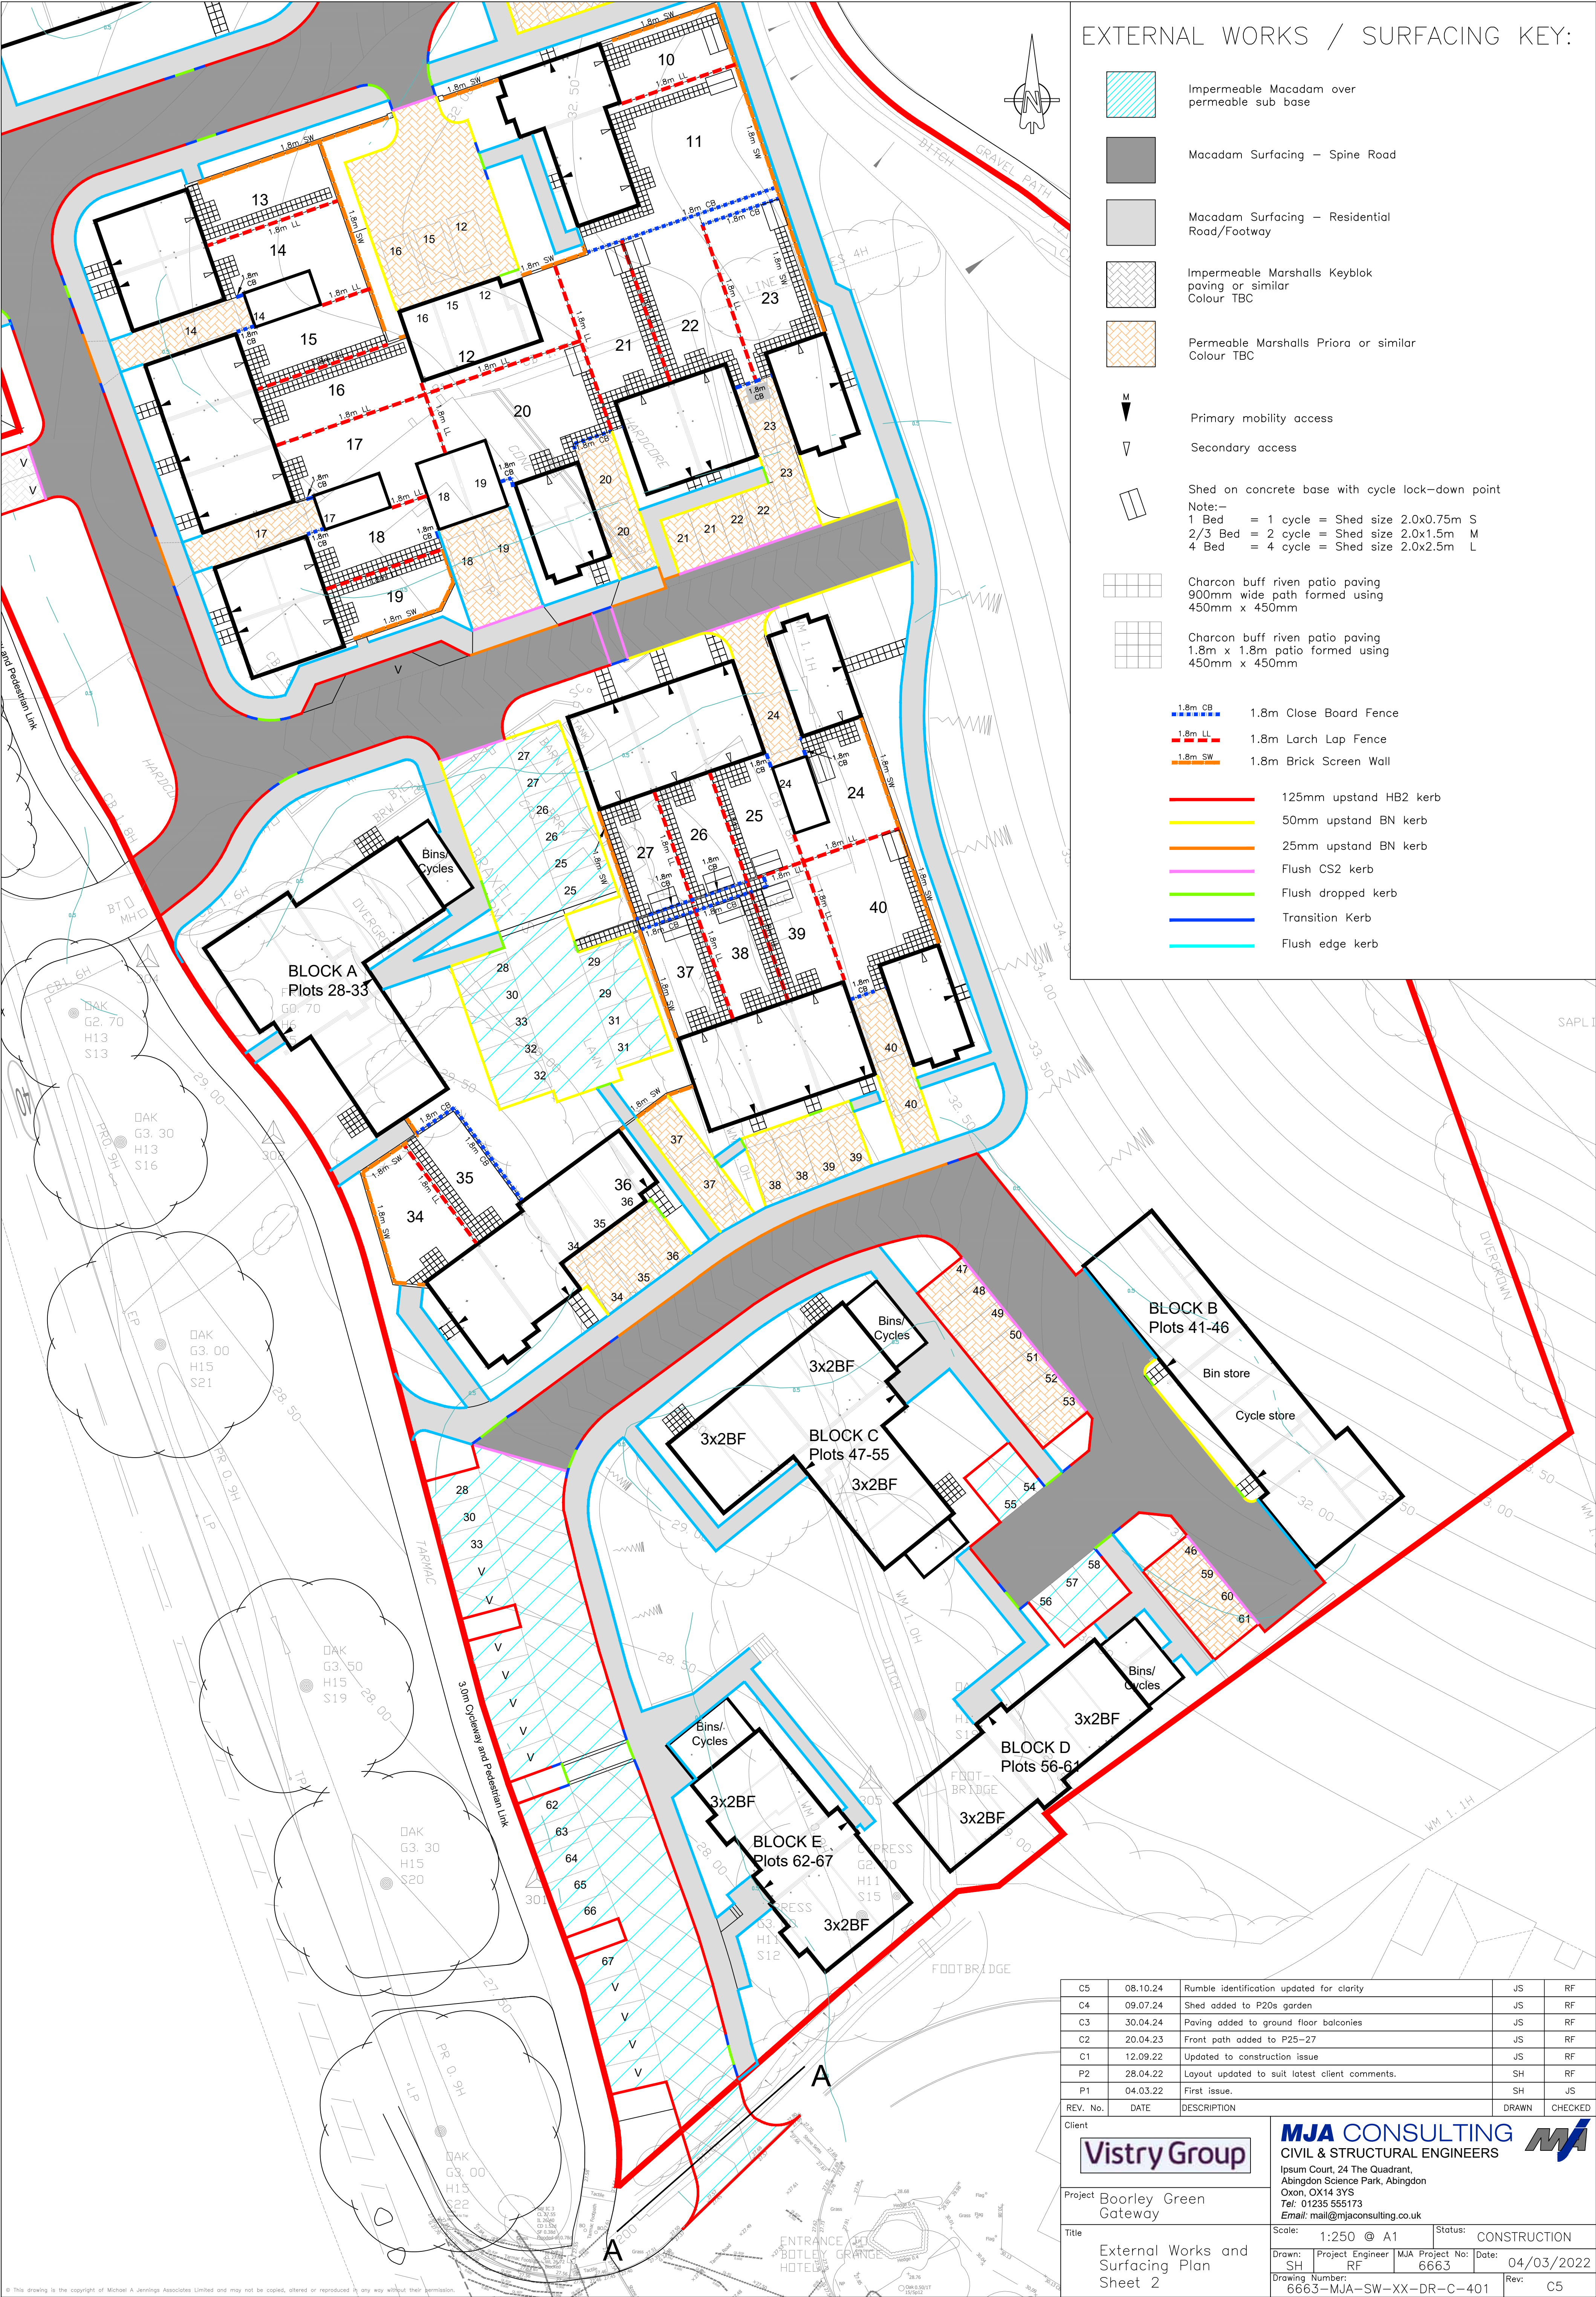

EXTERNAL WORKS / SURFACING KEY:

- Impermeable Macadam over permeable sub base
- Macadam Surfacing – Spine Road
- Macadam Surfacing – Residential Road/Footway
- Impermeable Marshalls Keyblok paving or similar Colour TBC
- Permeable Marshalls Piora or similar Colour TBC
- Primary mobility access
- Secondary access
- Shed on concrete base with cycle lock-down point
Note:–
1 Bed = 1 cycle = Shed size 2.0x0.75m S
2/3 Bed = 2 cycle = Shed size 2.0x1.5m M
4 Bed = 4 cycle = Shed size 2.0x2.5m L
- Charcon buff riven patio paving 900mm wide path formed using 450mm x 450mm
- Charcon buff riven patio paving 1.8m x 1.8m patio formed using 450mm x 450mm
- 1.8m CB 1.8m Close Board Fence
- 1.8m LL 1.8m Larch Lap Fence
- 1.8m SW 1.8m Brick Screen Wall
- 125mm upstand HB2 kerb
- 50mm upstand BN kerb
- 25mm upstand BN kerb
- Flush CS2 kerb
- Flush dropped kerb
- Transition Kerb
- Flush edge kerb

C5	08.10.24	Rumble identification updated for clarity	JS	RF
C4	09.07.24	Shed added to P20s garden	JS	RF
C3	30.04.24	Paving added to ground floor balconies	JS	RF
C2	20.04.23	Front path added to P25–27	JS	RF
C1	12.09.22	Updated to construction issue	JS	RF
P2	28.04.22	Layout updated to suit latest client comments.	SH	RF
P1	04.03.22	First issue.	SH	JS
REV. No.	DATE	DESCRIPTION	DRAWN	CHECKED
Client		MJA CONSULTING CIVIL & STRUCTURAL ENGINEERS Ipsium Court, 24 The Quadrant, Abingdon Science Park, Abingdon Oxon, OX14 3YS Tel: 01235 555173 Email: mail@mjaconsulting.co.uk		
Project		Boorley Green Gateway		
Title		External Works and Surfacing Plan Sheet 2		
Scale:		1:250 @ A1	Status:	
Drawn:		SH	Project No:	
RF		MJA		6663
Drawing Number:		Date:		04/03/2022
6663-MJA-SW-XX-DR-C-401		Rev:		C5