


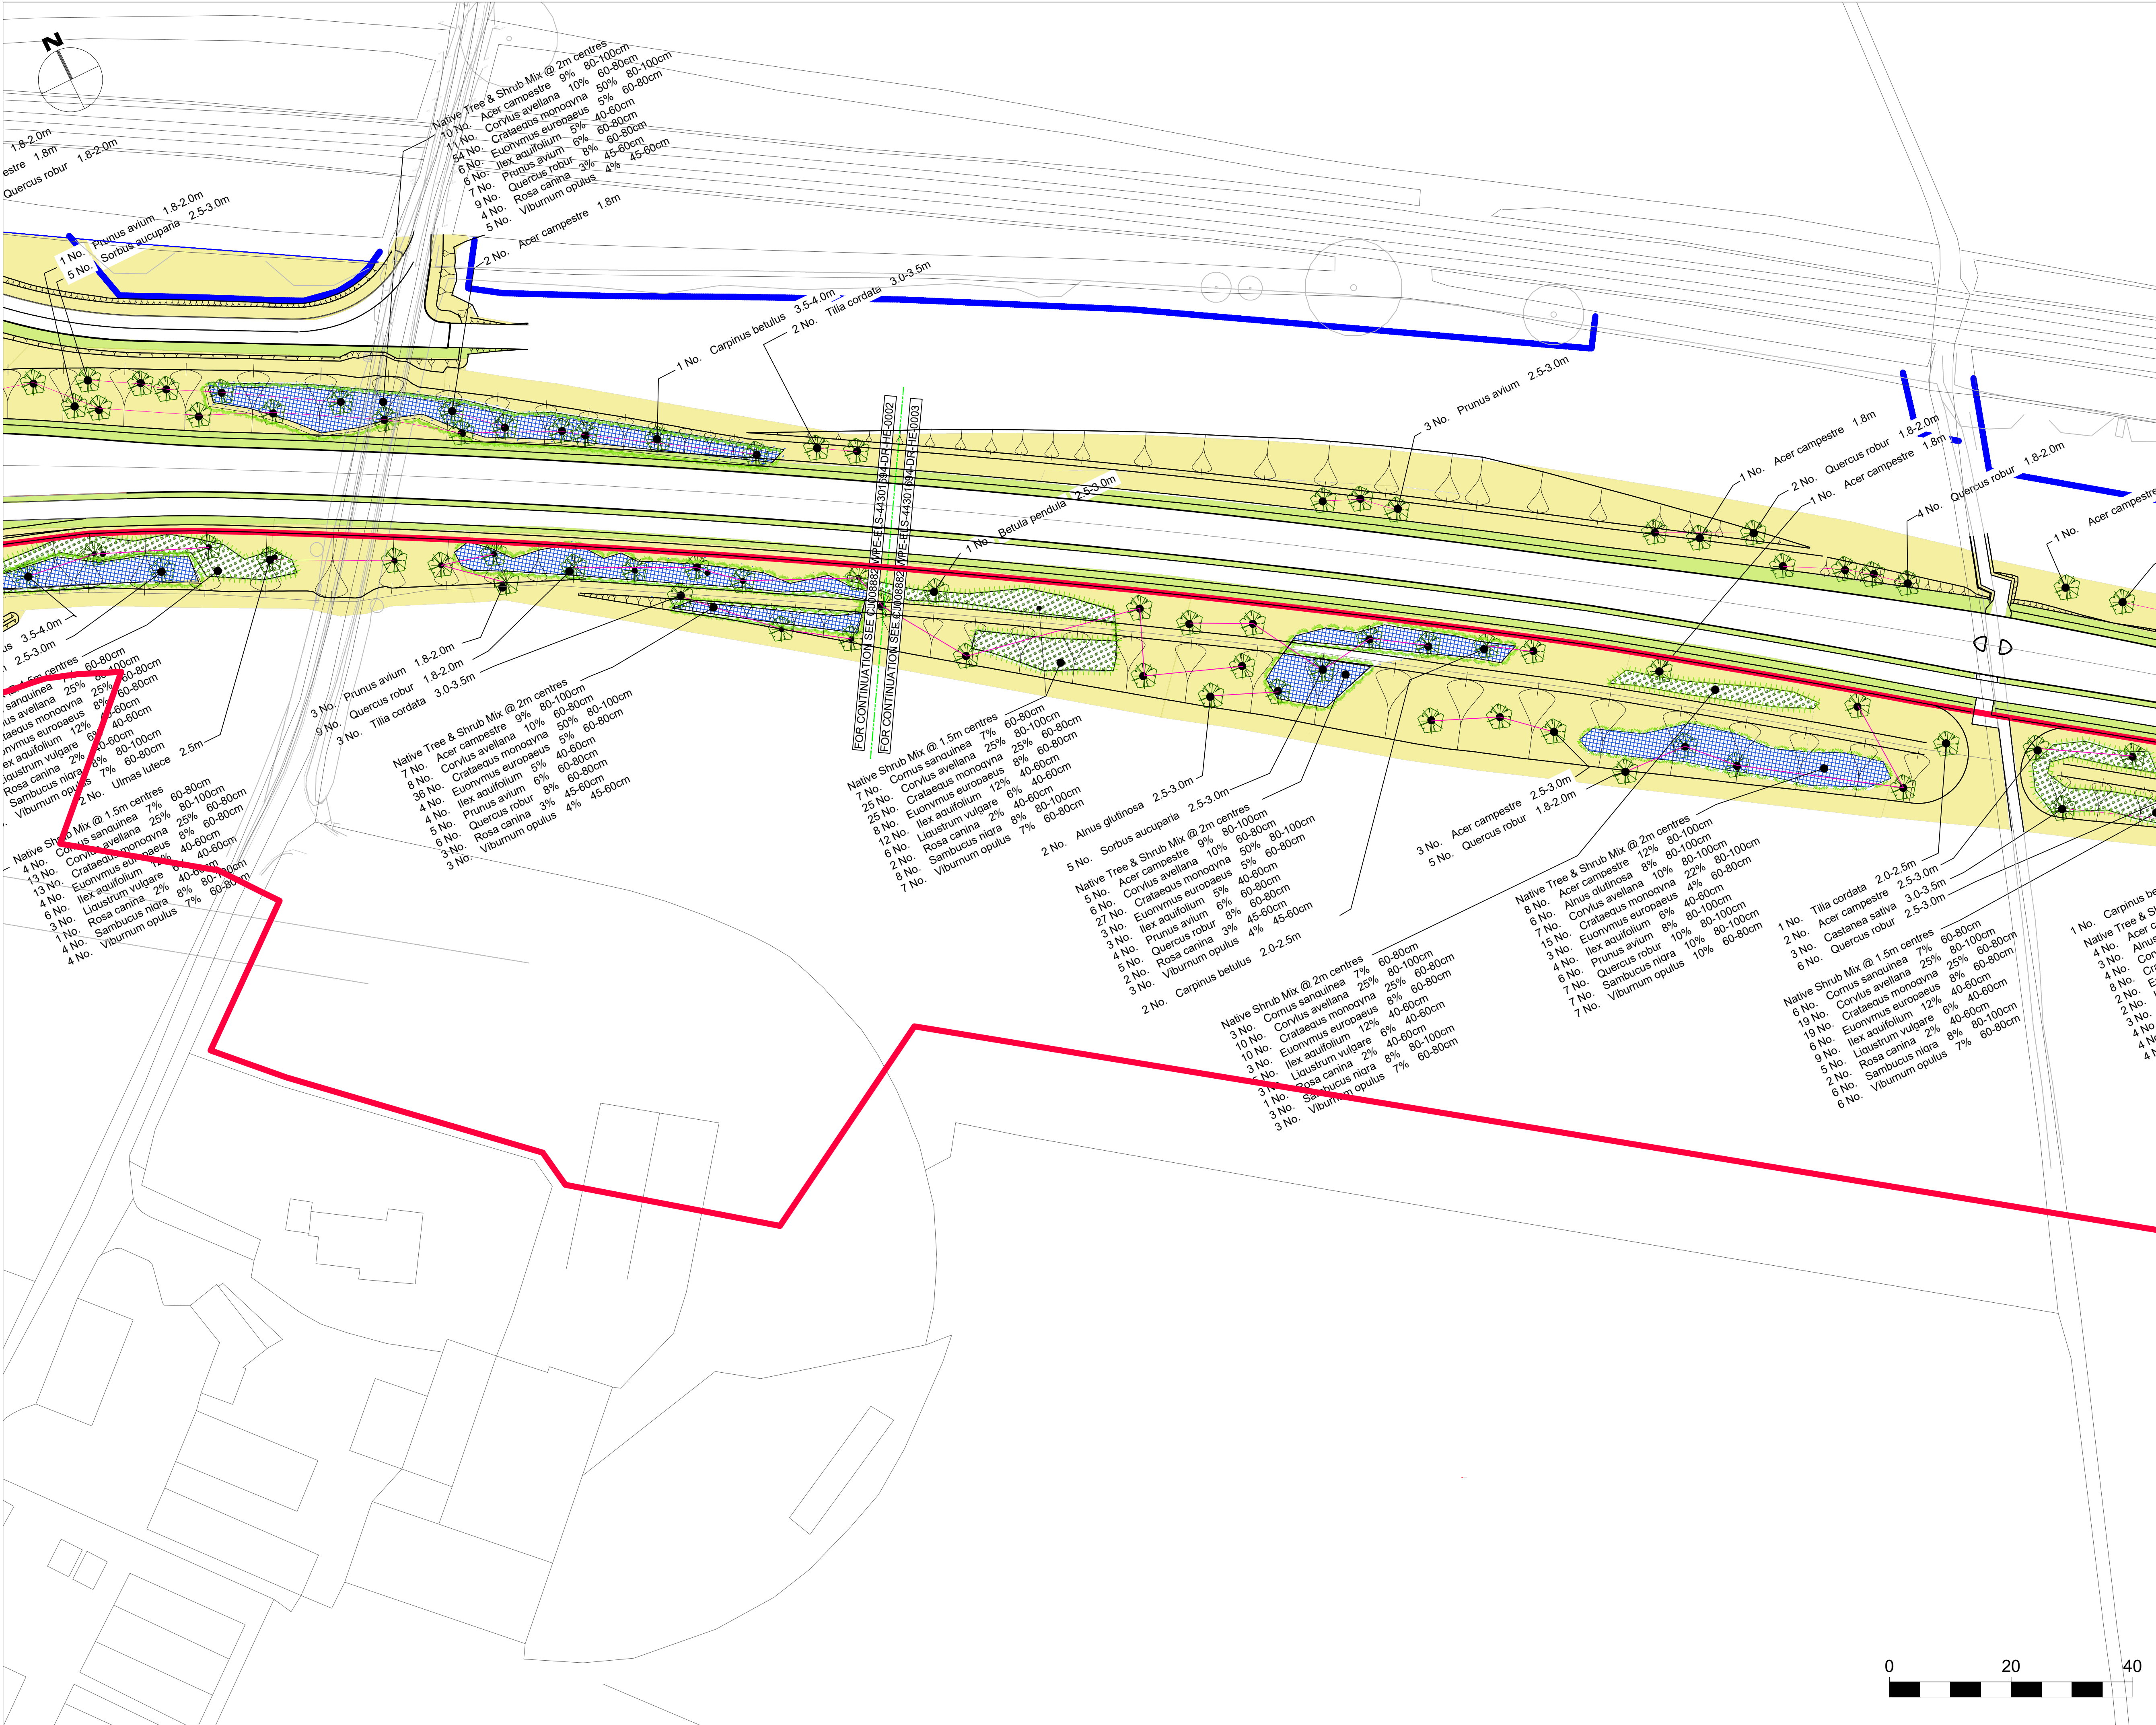

General Notes

1. This drawing is © copyright Hampshire County Council 2024. No unauthorised reproduction of any kind is permitted.

2. No dimensions to be scaled from this drawing. Verify all dimensions prior to construction. Immediately report any discrepancies on the document to the Architect/Contract Administrator. This document shall be read in conjunction with associated models, specifications and related consultant's documents.

3. Drawing to be read with all relevant Architectural, Interiors, Structural, M&E, Drainage/Public Health, Landscape, Civils and Interiors drawings and specifications.

4. This map is reproduced from Ordnance Survey material with the permission of Ordnance Survey on behalf of the controller of Her Majesty's Stationery Office © Crown copyright. Unauthorized reproduction infringes Crown Copyright & may lead to prosecution or civil proceedings (100019180) 2024.

KEY

NOISE BUND PHASE PLANNING APPLICATION BOUNDARY

EXISTING YOUNG HEDGEROW

PROPOSED TREES

PROPOSED TREES IN RIVER VALLEY, EXACT LOCATION TO BE AGREED AFTER COMPLETION OF THE WORKS

NATIVE TREE AND SHRUB PLANTING AT CENTRES SHOWN ON DRAWING

NATIVE EMBANKMENT MIX @ CENTRES ON PLAN

NATIVE SHRUB PLANTING AT CENTRES ON PLAN

NATIVE HEDGEROW PLANTING @ 4 PER LIN M

MEADOW MIX (CLAY) GRASSLAND EM4

WETLAND GRASS SEED MIX EM8


NATURAL REGENERATION OF HAMBLE VALLEY TOPSOIL

HCC STANDARD VERGE GRASS MIX

SWALES, DITCHES & WATER STORAGE PONDS

TREE PROTECTION FENCE AS SHOWN ON ARBORICULTURAL PLANS

HORSE TRACK

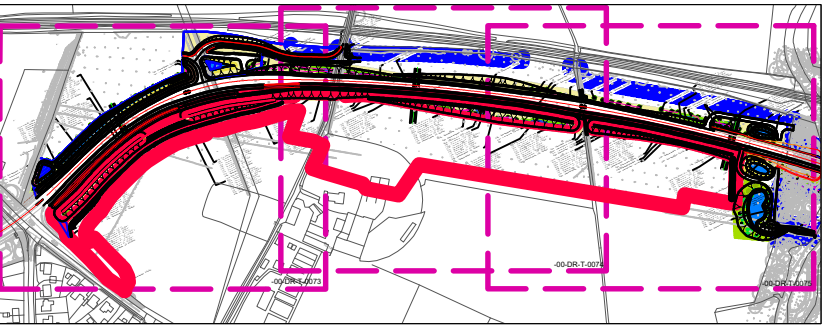

Key plan - nts

P2	Red line revised to show contractors' parking and compound	14.01.25	EM	MB
P1	S2 SUITABLE FOR INFORMATION	19.11.24	EM	MB
Rev	Description	Date	By	Chkd

HCC Hampshire 2050
The Castle
Winchester SO23 8UD
Tel: 01962 847801



PROJECT NAME
Botley Fields

SHEET NAME
Detailed Landscape Plan
Proposed
2 of 3

SCALE
1:500 @ A1

DRAWN
EM

CHKD
MB

APRV

DRAWING No.
project code - originator - volume - level - type - role - number version

P09623-HCC-BF-00-DR-T-0074 P2

SUITABILITY
code description

S2 SUITABLE FOR INFORMATION

