



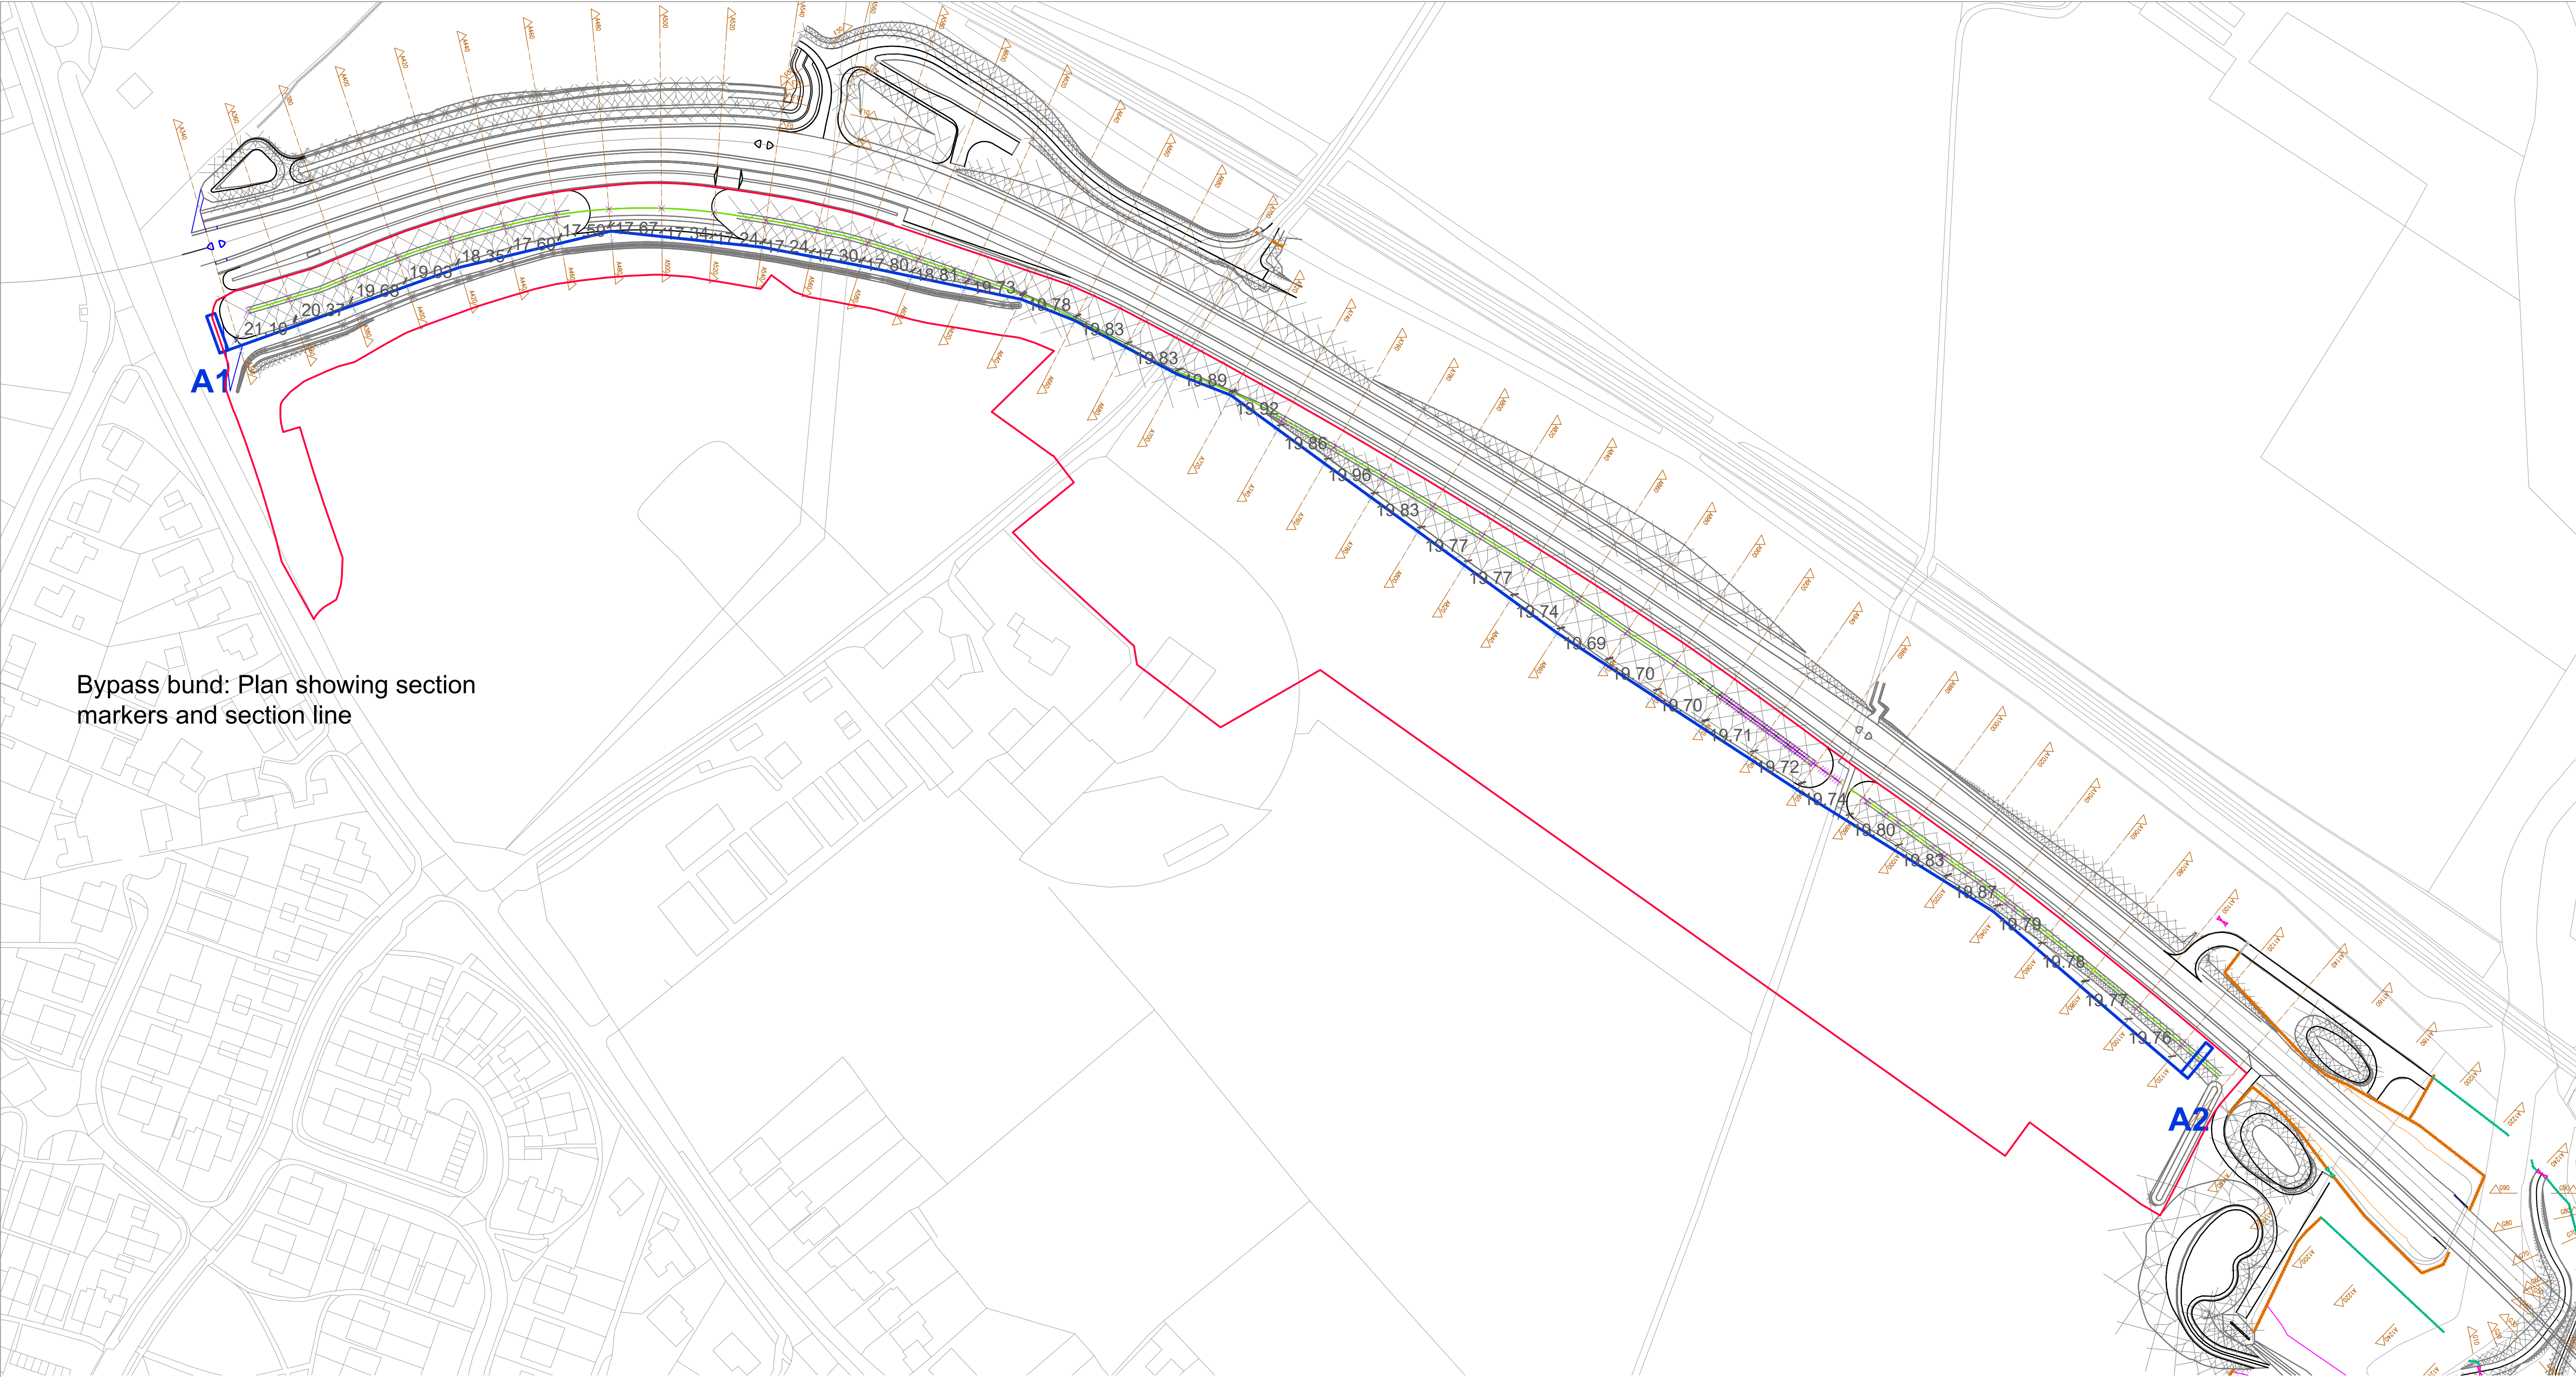

Bypass bund: Plan showing section markers and section line

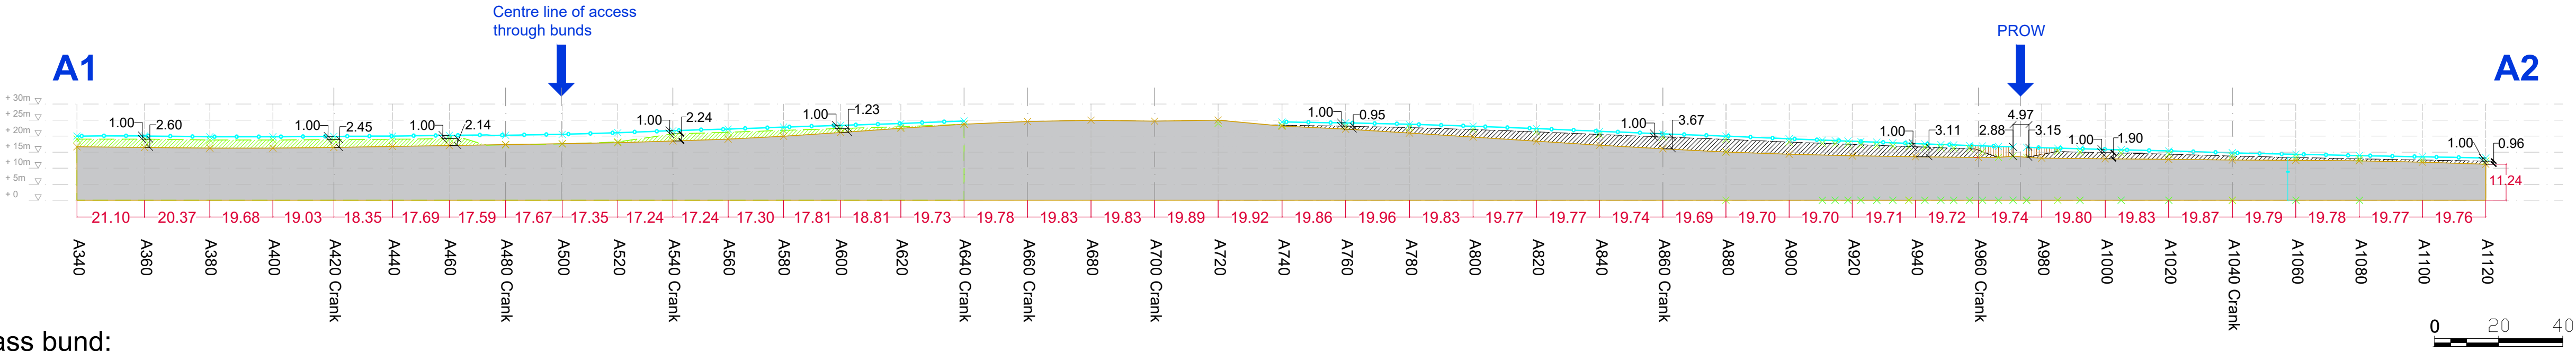

Bypass bund:  
2m bund and 1m fence

General Notes

1. This drawing is © copyright Hampshire County Council 2019. No unauthorised reproduction of any kind is permitted.


2. No dimensions to be scaled from this drawing. Verify all dimensions prior to construction. Immediately report any discrepancies on the document to the Architect/Contract Administrator. This document shall be read in conjunction with associated models, specifications and related consultant's documents.

3. Drawing to be read with all relevant Architectural, Interiors, Structural, M&E, Drainage/Public Health, Landscape, Civils and Interiors drawings and specifications.

4. This map is reproduced from Ordnance Survey material with the permission of Ordnance Survey on behalf of the controller of Her Majesty's Stationary Office © Crown copyright. Unauthorized reproduction infringes Crown Copyright & may lead to prosecution or civil proceedings (100019180) 2019.

Notes:

KEY

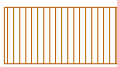- Line showing top of 1m fence above bypass bund.
- Area indicating maximum height of Uplands Farm field adjacent to bypass.
- Indicative bund, this is taken from drawing: CJ008882-ECH-HGN-M3-HE-HWAYS DESIGN WITH ACOUSTIC FENCE.
- Spot heights along top of fence.
- Bund application boundary
- Indicative bund, this is taken from drawing: CJ008882-ECH-HGN-M3-HE-HIGHWAYS DESIGN BB-S1 P06 PUDS.
- Indicative PROW fencing, this is taken from drawing: CJ008882-ECH-HGN-M3-HE-HIGHWAYS DESIGN BB-S1 P06 PUDS
- Top of fence

|    |   |            |    |    |
|----|---|------------|----|----|
| P7 | Amended to show contractor's parking and compound and revised noise bund fencing in proximity of PROW | 13.01.2024 | EM | MB |
| P6 | Revised to show topsoil storage area included in bund application boundary                            | 05.11.2024 | EM | MB |
| P5 | Amended to show revised bund application boundary                                                     | 18.10.2024 | EM | MB |
| P4 | Amended to show revised bund application boundary                                                     | 25.09.2024 | EM | MB |
| P3 | Planning application information                                                                      | 26.07.2024 | EM | MB |
| P2 | For Information                                                                                       | 27.10.2023 | EM | MB |
| P1 | For Information                                                                                       | 10.02.2022 | EM | MJ |

Rev

Description

Date

By

Chkd

HCC Hampshire 2050  
The Castle  
Winchester SO23 8UL  
tel: (01962) 847801

Hampshire  
County Council

PROJECT NAME  
Botley Fields

SHEET NAME  
Long section

SCALE  
1:1250 @ A1

DRAWN  
EM

CHKD  
MJ

APRV  
XXX

DRAWING No.  
project code - originator - volume - level - type - role - number

P09623-HCC-V1-00-M2-T-0045

version

P7

00

SUITABILITY  
code description

A2 APPROVED FOR PLANNING STAGE