



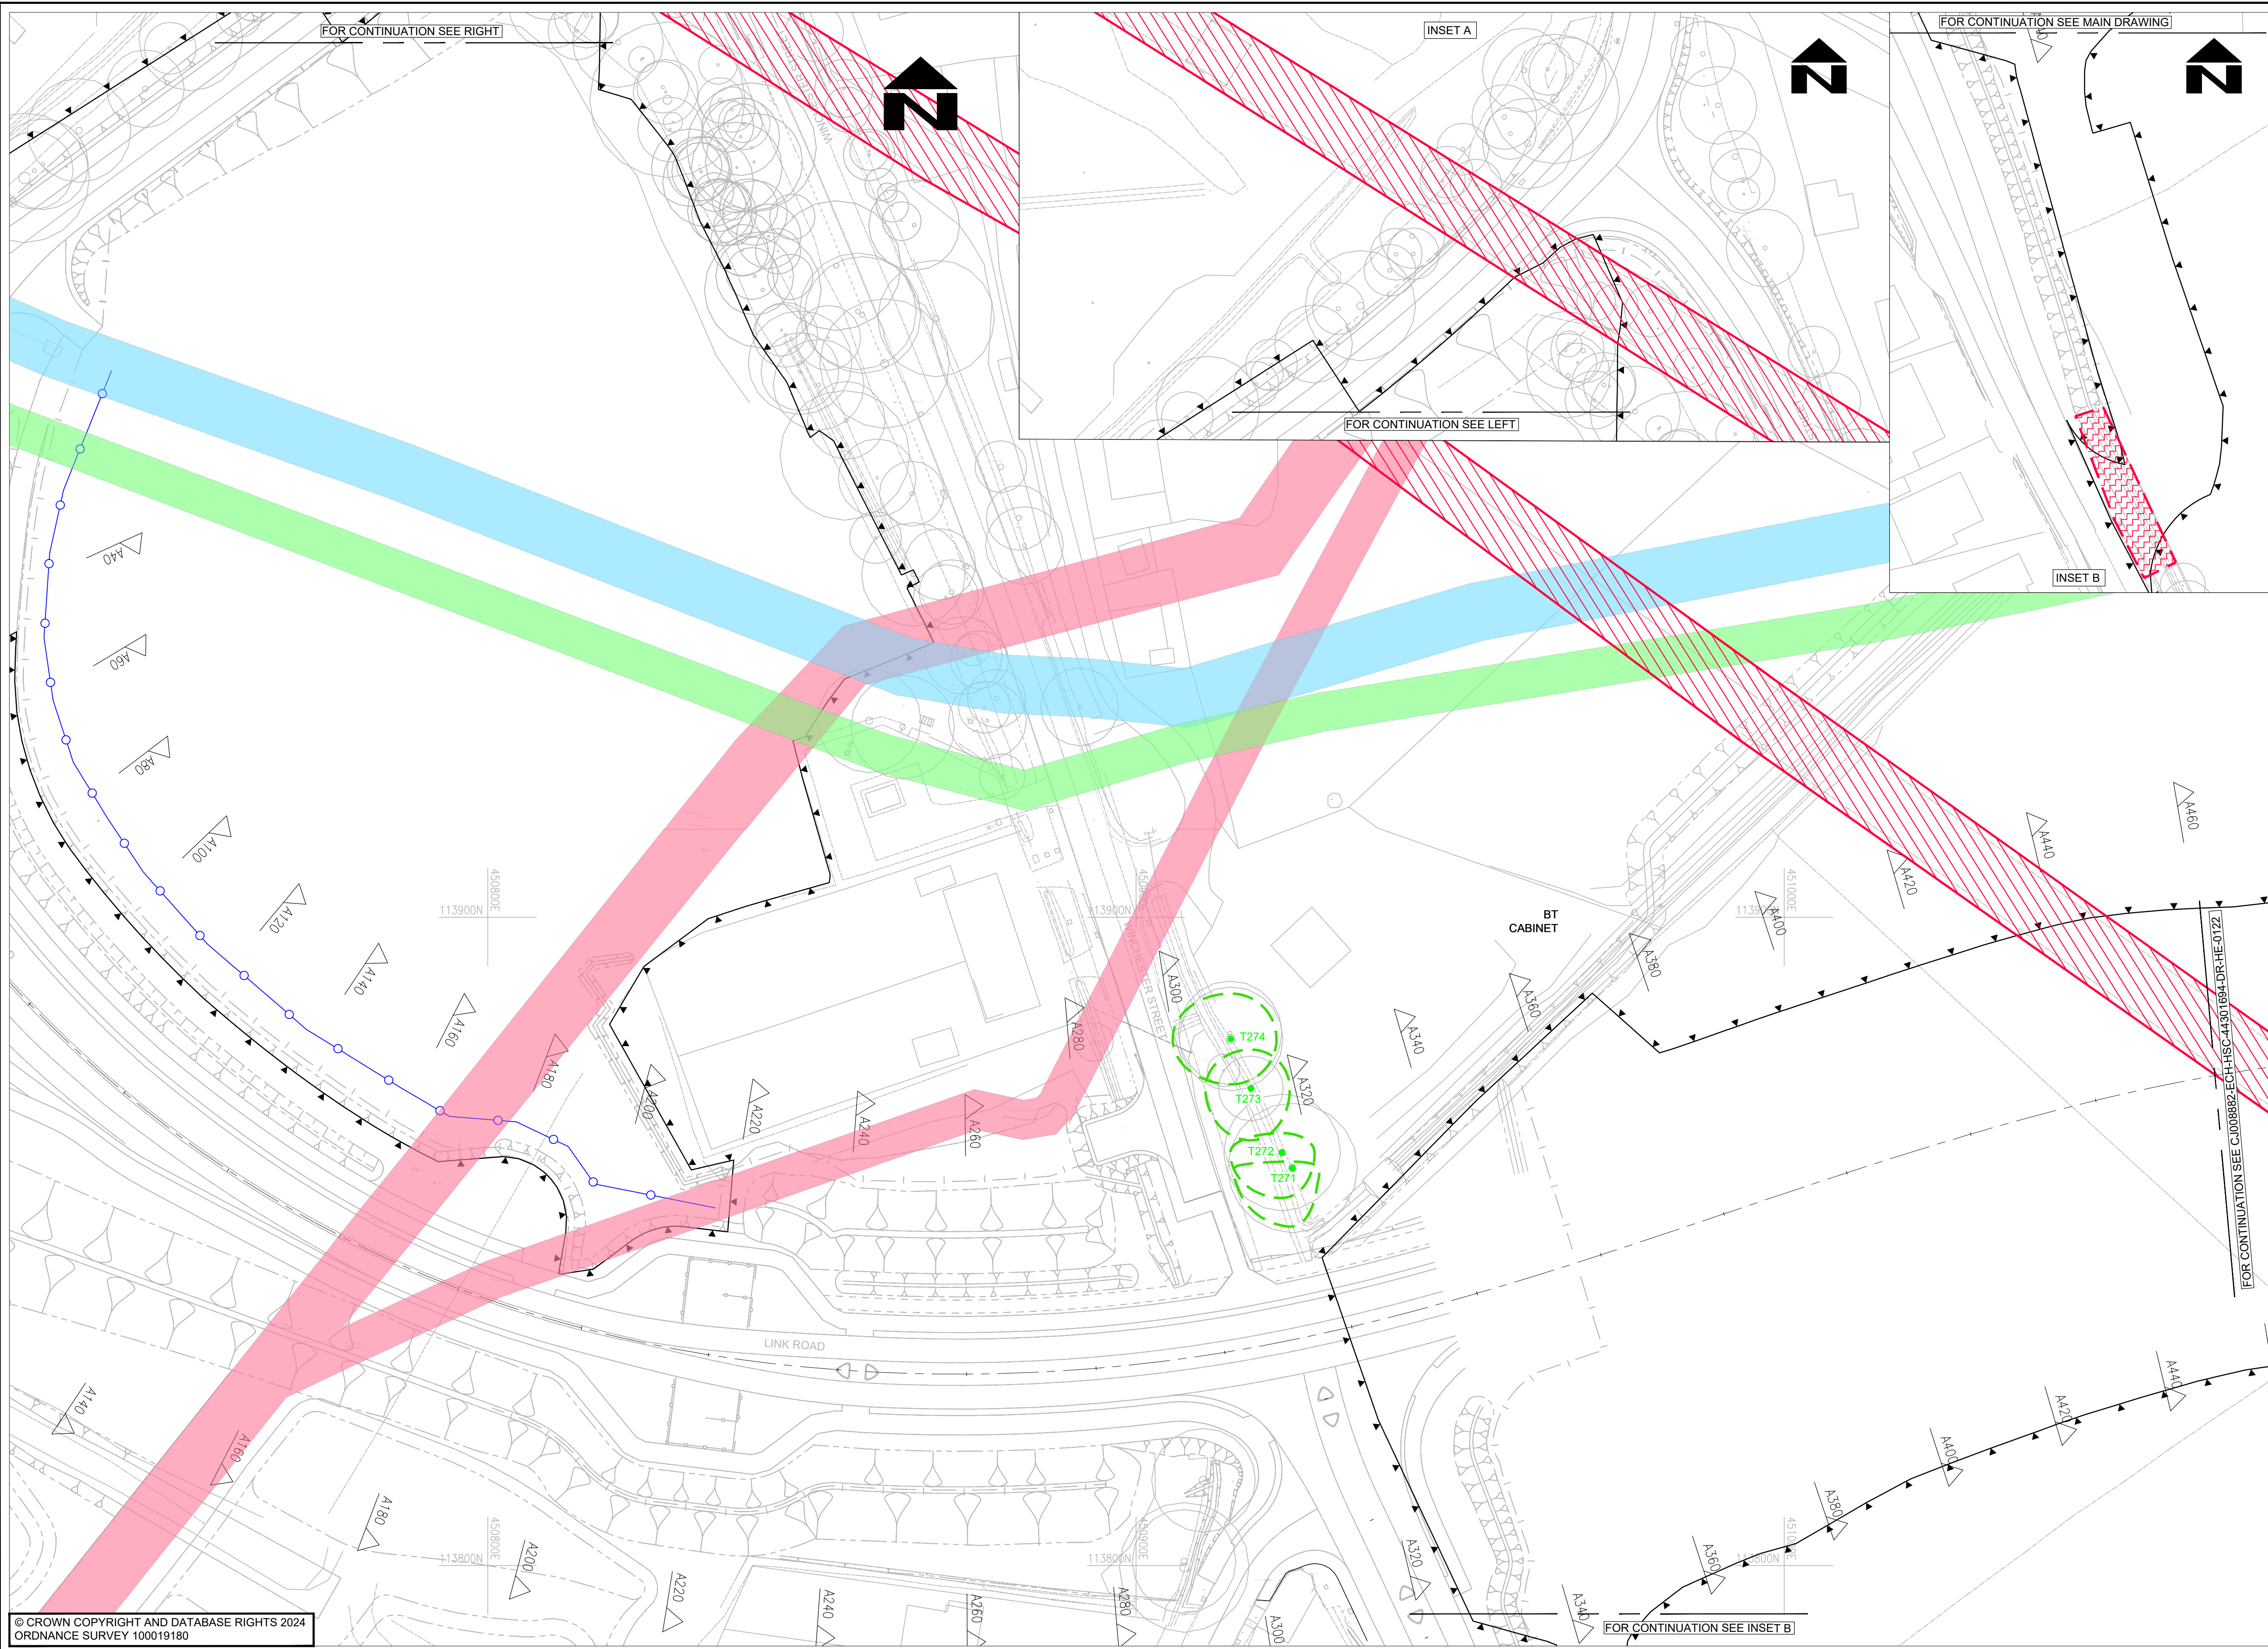

- NOTES
- DO NOT SCALE FROM THIS DRAWING.
 - ALL DIMENSIONS IN METRES UNLESS OTHERWISE STATED.
 - THIS DRAWING IS TO BE READ IN CONJUNCTION WITH SERIES 200, ASSOCIATED APPENDICES AND ARBORICULTURAL REPORT REF: MJC-16-0200 REV 2, DATED 10/11/2017. REFER TO VOLUME 2, ANNEX 2
 - PROTECTIVE FENCING SHALL BE ERECTED AROUND TREES, HEDGES AND SHRUBS NOT SCHEDULED FOR REMOVAL. THE APPOINTED ARBORICULTURIST SHALL OVERSEE THE INSTALLATION OF THE TREE PROTECTION MEASURES AS SPECIFIED IN THE ARBORICULTURE METHOD STATEMENT.
 - THE CONTRACTOR IS TO APPOINT A SUITABLY QUALIFIED ECOLOGIST TO OVERSEE THE TREE, HEDGE AND GENERAL VEGETATION CLEARANCE WORKS TO ENSURE THAT NO HARM IS MADE TO PROTECTED SPECIES OR HABITATS. REFER TO APPENDIX 1/70 FOR FURTHER DETAILS

- KEY
- THE BOUNDARY OF THE SITE
 - SCRUB GROWTH, WOODY VEGETATION AND SMALL TREES TO BE RETAINED
 - SCRUB GROWTH, WOODY VEGETATION AND SMALL TREES TO BE REMOVED AS REQUIRED, INCLUDING GRUB-UP ROOTS, AND DISPOSED TO TIP OFF SITE
 - EXISTING TREE OR GROUP OF TREES TO BE RETAINED, E.G. T420 AND G3
 - EXISTING TREE OR GROUP OF TREES TO BE FELLED, AND DISPOSED TO TIP OFF SITE, E.G. T150 AND G5.
 - TREE PROTECTION BARRIER - SEE NOTE 4
 - SGN GAS MAIN EASEMENT
 - PORTSMOUTH WATER MAIN EASEMENT
 - SOUTHERN WATER MAIN EASEMENT
 - ESSO PIPELINE EASEMENT
 - OVERHEAD ELECTRICITY LINES

PARTS OF THIS DRAWING SHOULD BE SHOWN IN COLOUR. IF THIS NOTE IS NOT RED REPRINT A COLOURED COPY

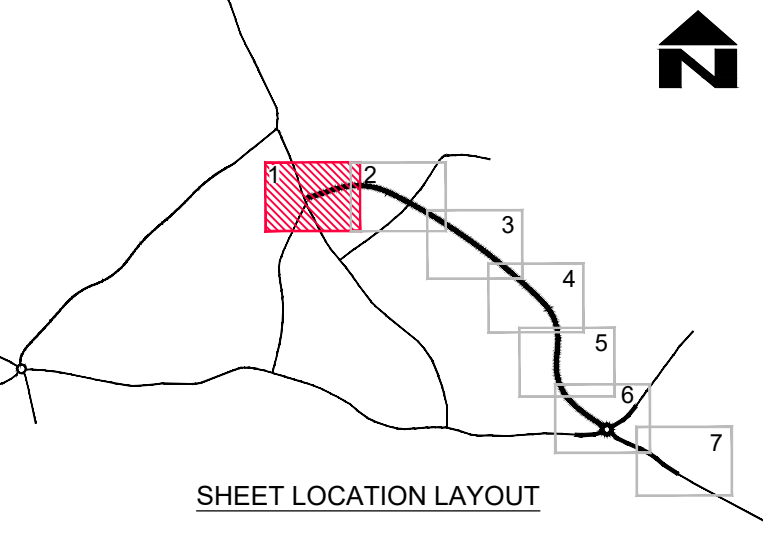

© CROWN COPYRIGHT AND DATABASE RIGHTS 2024.
ORDNANCE SURVEY 100019180

S2	P02	FIT FOR INFORMATION	08.10.2024	LC	MT	GDC
D1	P01	FIT FOR COSTING	02.10.2024	LC	MT	GDC
SUIT	REV	AMENDMENTS	DATE	CAD	CHKD	APPD

CLIENT


HAMPSHIRE COUNTY COUNCIL
UNIVERSAL SERVICES DIRECTORATE
TRANSPORT IMPLEMENTATION

CONSULTANT

 Hampshire
County Council
Engineering Services

TIM LAWTON BEng CEng FICE FCIHT : ASSISTANT DIRECTOR OF UNIVERSAL SERVICES


DESIGNER LC	SCALE @ A1 1:500	SCHEME BOTLEY BYPASS JOB No. C.J008882.01	DRAWING TITLE ADVANCED WORKS - SITE CLEARANCE TREES AND VEGETATION HCC CAD PLOT: 11/10/2024 10:23:51
CAD LC	DATE 02.10.2024		
CHECKED MT MT	SHEET NUMBER 1 OF 7		
APPROVED GDC GDC	DRAWING NUMBER CJ008882-ECH-HSC-44301694-DR-HE-0121	SUIT S2	REV P02

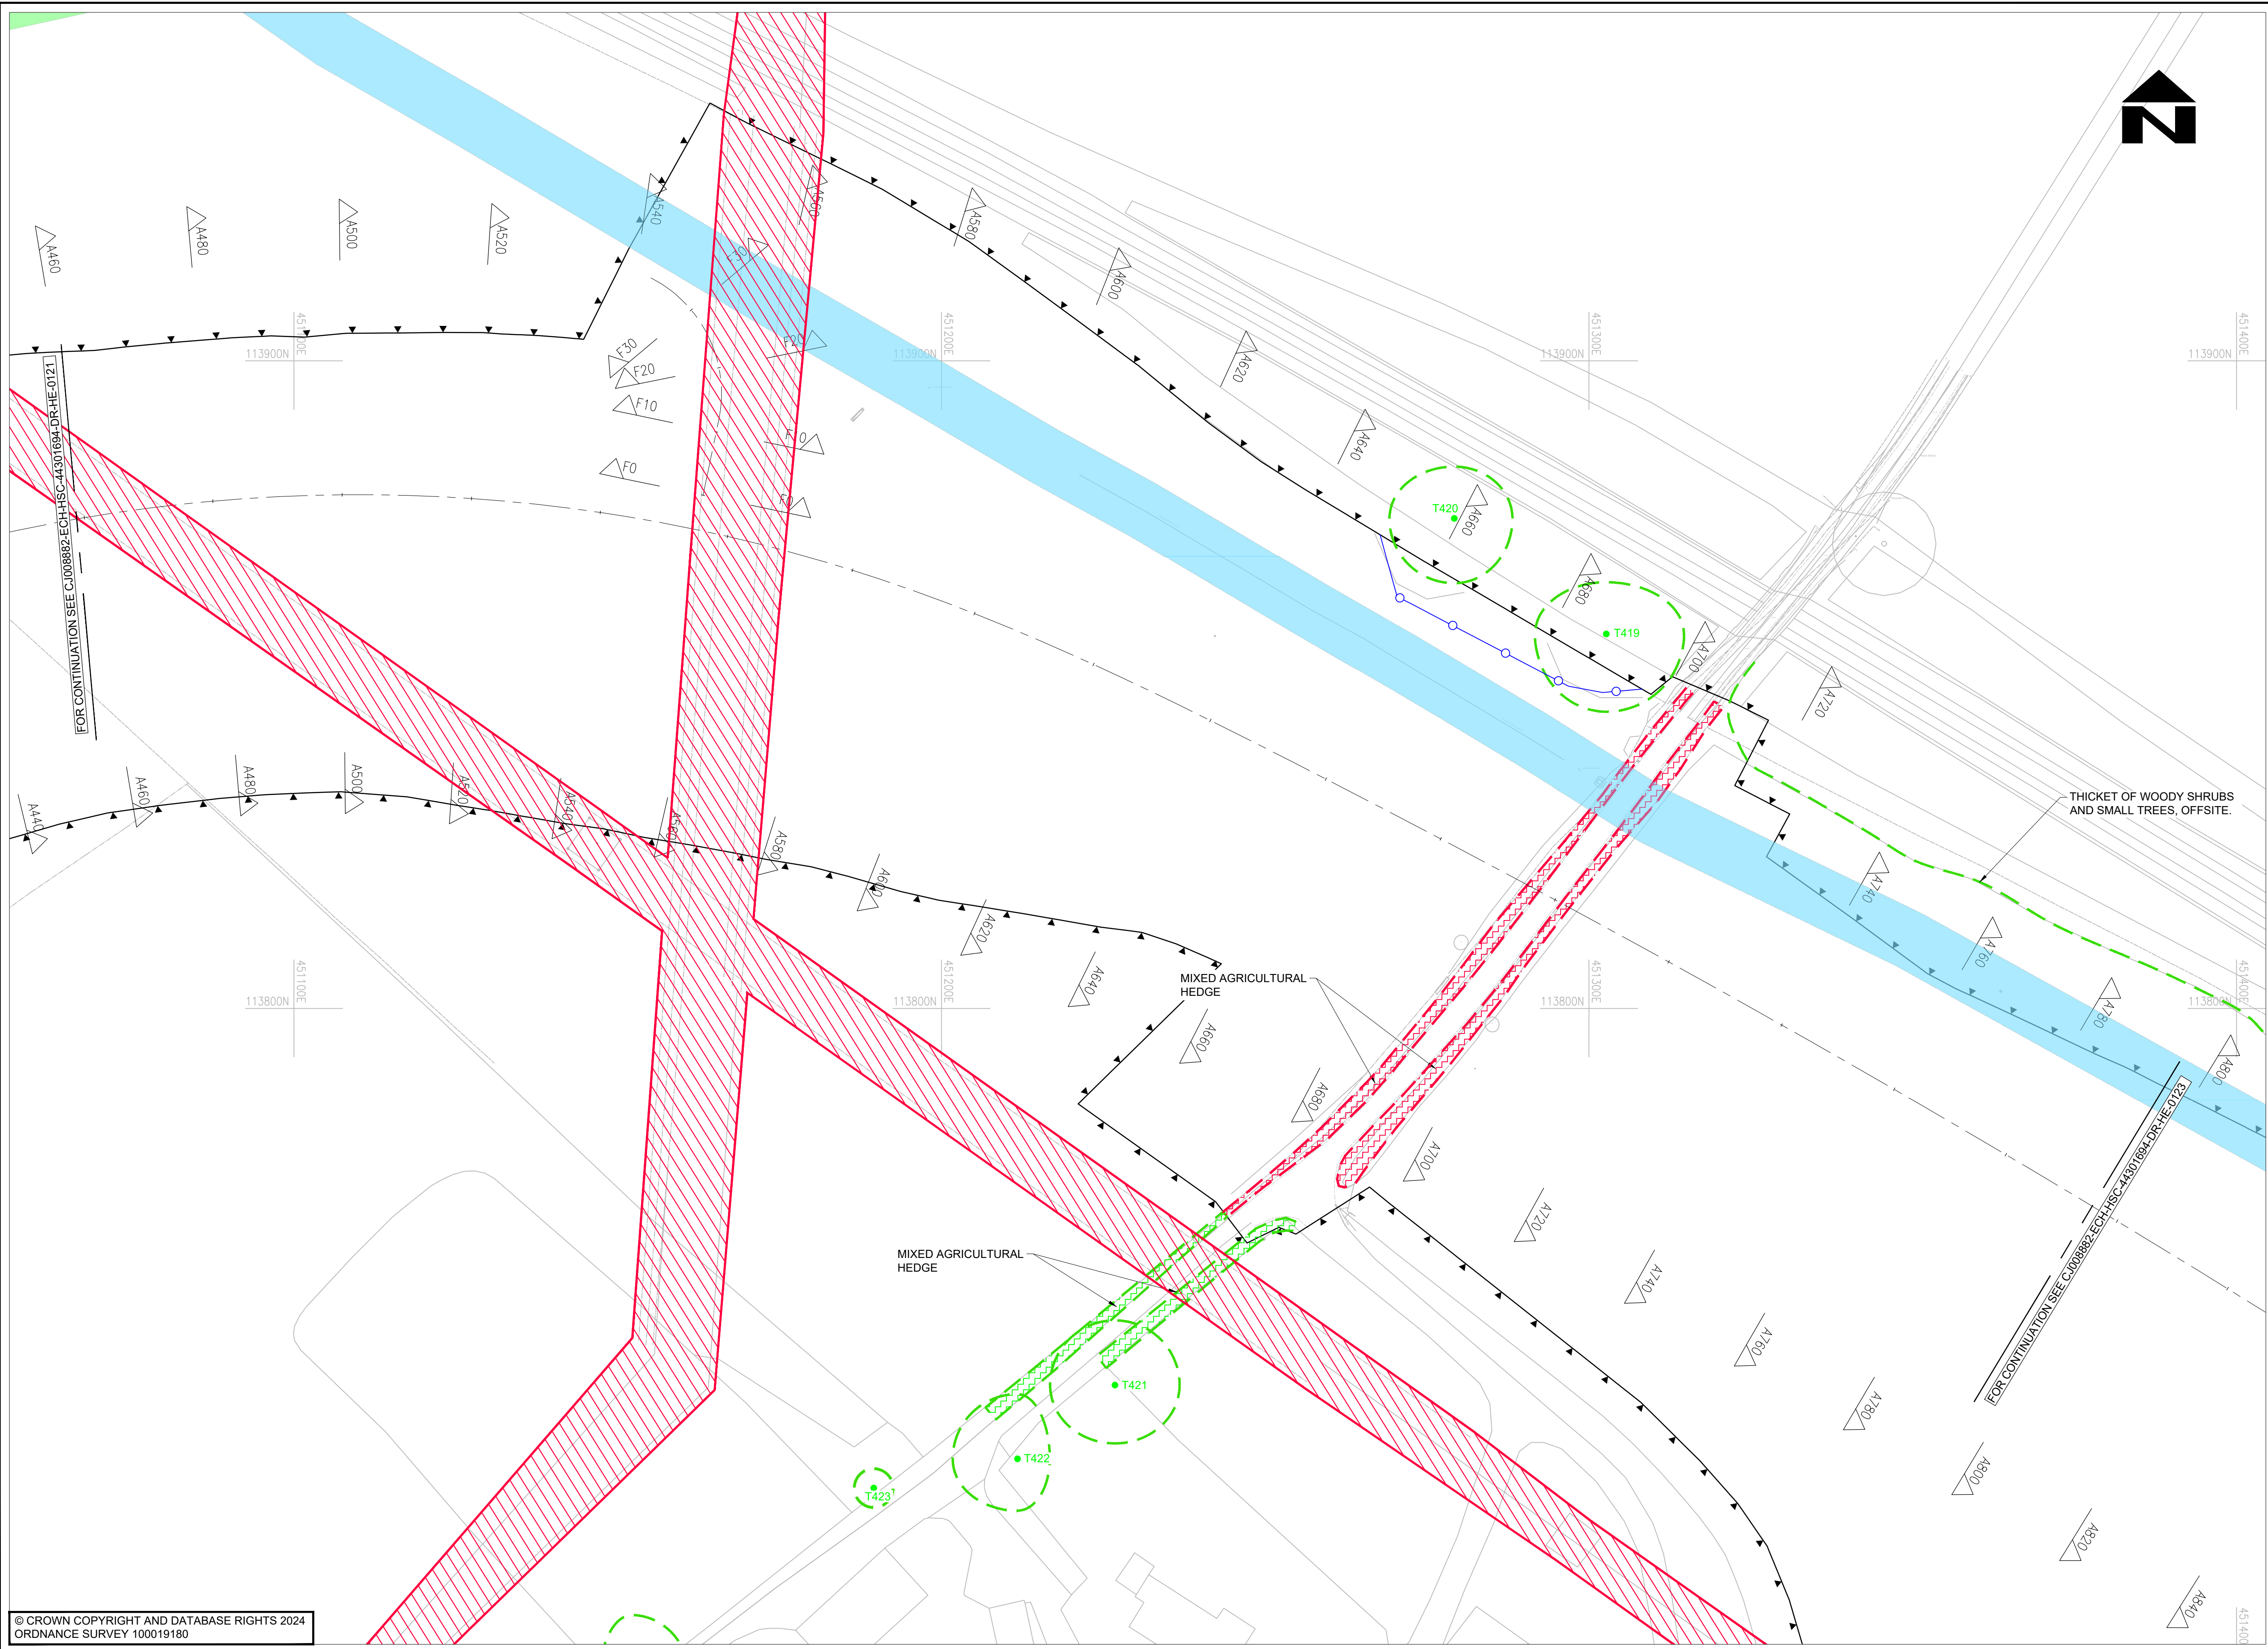

- NOTES
- DO NOT SCALE FROM THIS DRAWING.
 - ALL DIMENSIONS IN METRES UNLESS OTHERWISE STATED.
 - THIS DRAWING IS TO BE READ IN CONJUNCTION WITH SERIES 200, ASSOCIATED APPENDICES AND ARBORICULTURAL REPORT REF: MJC-16-0200 REV 2, DATED 10/11/2017. REFER TO VOLUME 2, ANNEX 2.
 - PROTECTIVE FENCING SHALL BE ERECTED AROUND TREES, HEDGES AND SHRUBS NOT SCHEDULED FOR REMOVAL. THE APPOINTED ARBORICULTURIST SHALL OVERSEE THE INSTALLATION OF THE TREE PROTECTION MEASURES AS SPECIFIED IN THE ARBORICULTURE METHOD STATEMENT.
 - THE CONTRACTOR IS TO APPOINT A SUITABLY QUALIFIED ECOLOGIST TO OVERSEE THE TREE, HEDGE AND GENERAL VEGETATION CLEARANCE WORKS TO ENSURE THAT NO HARM IS MADE TO PROTECTED SPECIES OR HABITATS. REFER TO APPENDIX 1/70 FOR FURTHER DETAILS.

- KEY
- THE BOUNDARY OF THE SITE
 - SCRUB GROWTH, WOODY VEGETATION AND SMALL TREES TO BE RETAINED
 - SCRUB GROWTH, WOODY VEGETATION AND SMALL TREES TO BE REMOVED AS REQUIRED, INCLUDING GRUB-UP ROOTS, AND DISPOSED TO TIP OFF SITE
 - EXISTING TREE OR GROUP OF TREES TO BE RETAINED, E.G. T420 AND G3
 - EXISTING TREE OR GROUP OF TREES TO BE FELLED, AND DISPOSED TO TIP OFF SITE, E.G. T150 AND G5.
 - TREE PROTECTION BARRIER - SEE NOTE 4
 - SGN GAS MAIN EASEMENT
 - PORTSMOUTH WATER MAIN EASEMENT
 - SOUTHERN WATER MAIN EASEMENT
 - ESSO PIPELINE EASEMENT
 - OVERHEAD ELECTRICITY LINES


PARTS OF THIS DRAWING SHOULD BE SHOWN IN COLOUR. IF THIS NOTE IS NOT RED REPRINT A COLOURED COPY

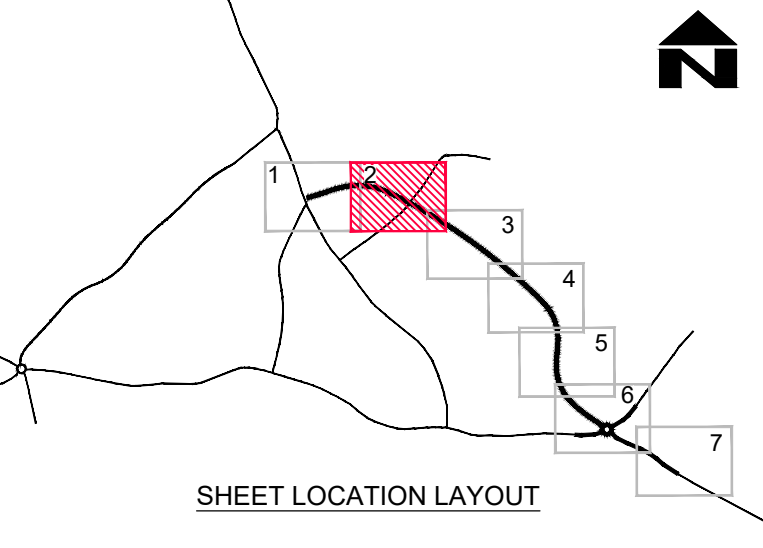

© CROWN COPYRIGHT AND DATABASE RIGHTS 2024.
ORDNANCE SURVEY 100019180


HAMPSHIRE COUNTY COUNCIL UNIVERSAL SERVICES DIRECTORATE TRANSPORT IMPLEMENTATION						DESIGNER LC		SCALE @ A1 1:500		SCHEME BOTLEY BYPASS		DRAWING TITLE ADVANCED WORKS - SITE CLEARANCE TREES AND VEGETATION	
						CAD LC		DATE 02.10.2024					
						CHECKED MT MT		SHEET NUMBER 2 OF 7		JOB No. C.J008882.01			
						APPROVED GDC GDC		DRAWING NUMBER CJ008882-ECH-HSC-44301694-DR-HE-0122					
												SUIT REV S2 P02	

HCC CAD FILE: C:\Users\envd\Hampshire County Council\Botley Bypass - EC Project Documents\CAD\01-WIP\03-Drawings\07-Site Clearance\CJ008882-HEH-HSC-44301694-DR-HE-0121-0127 ADVANCED SITE CLEARANCE TREES AND VEGETATION.dwg

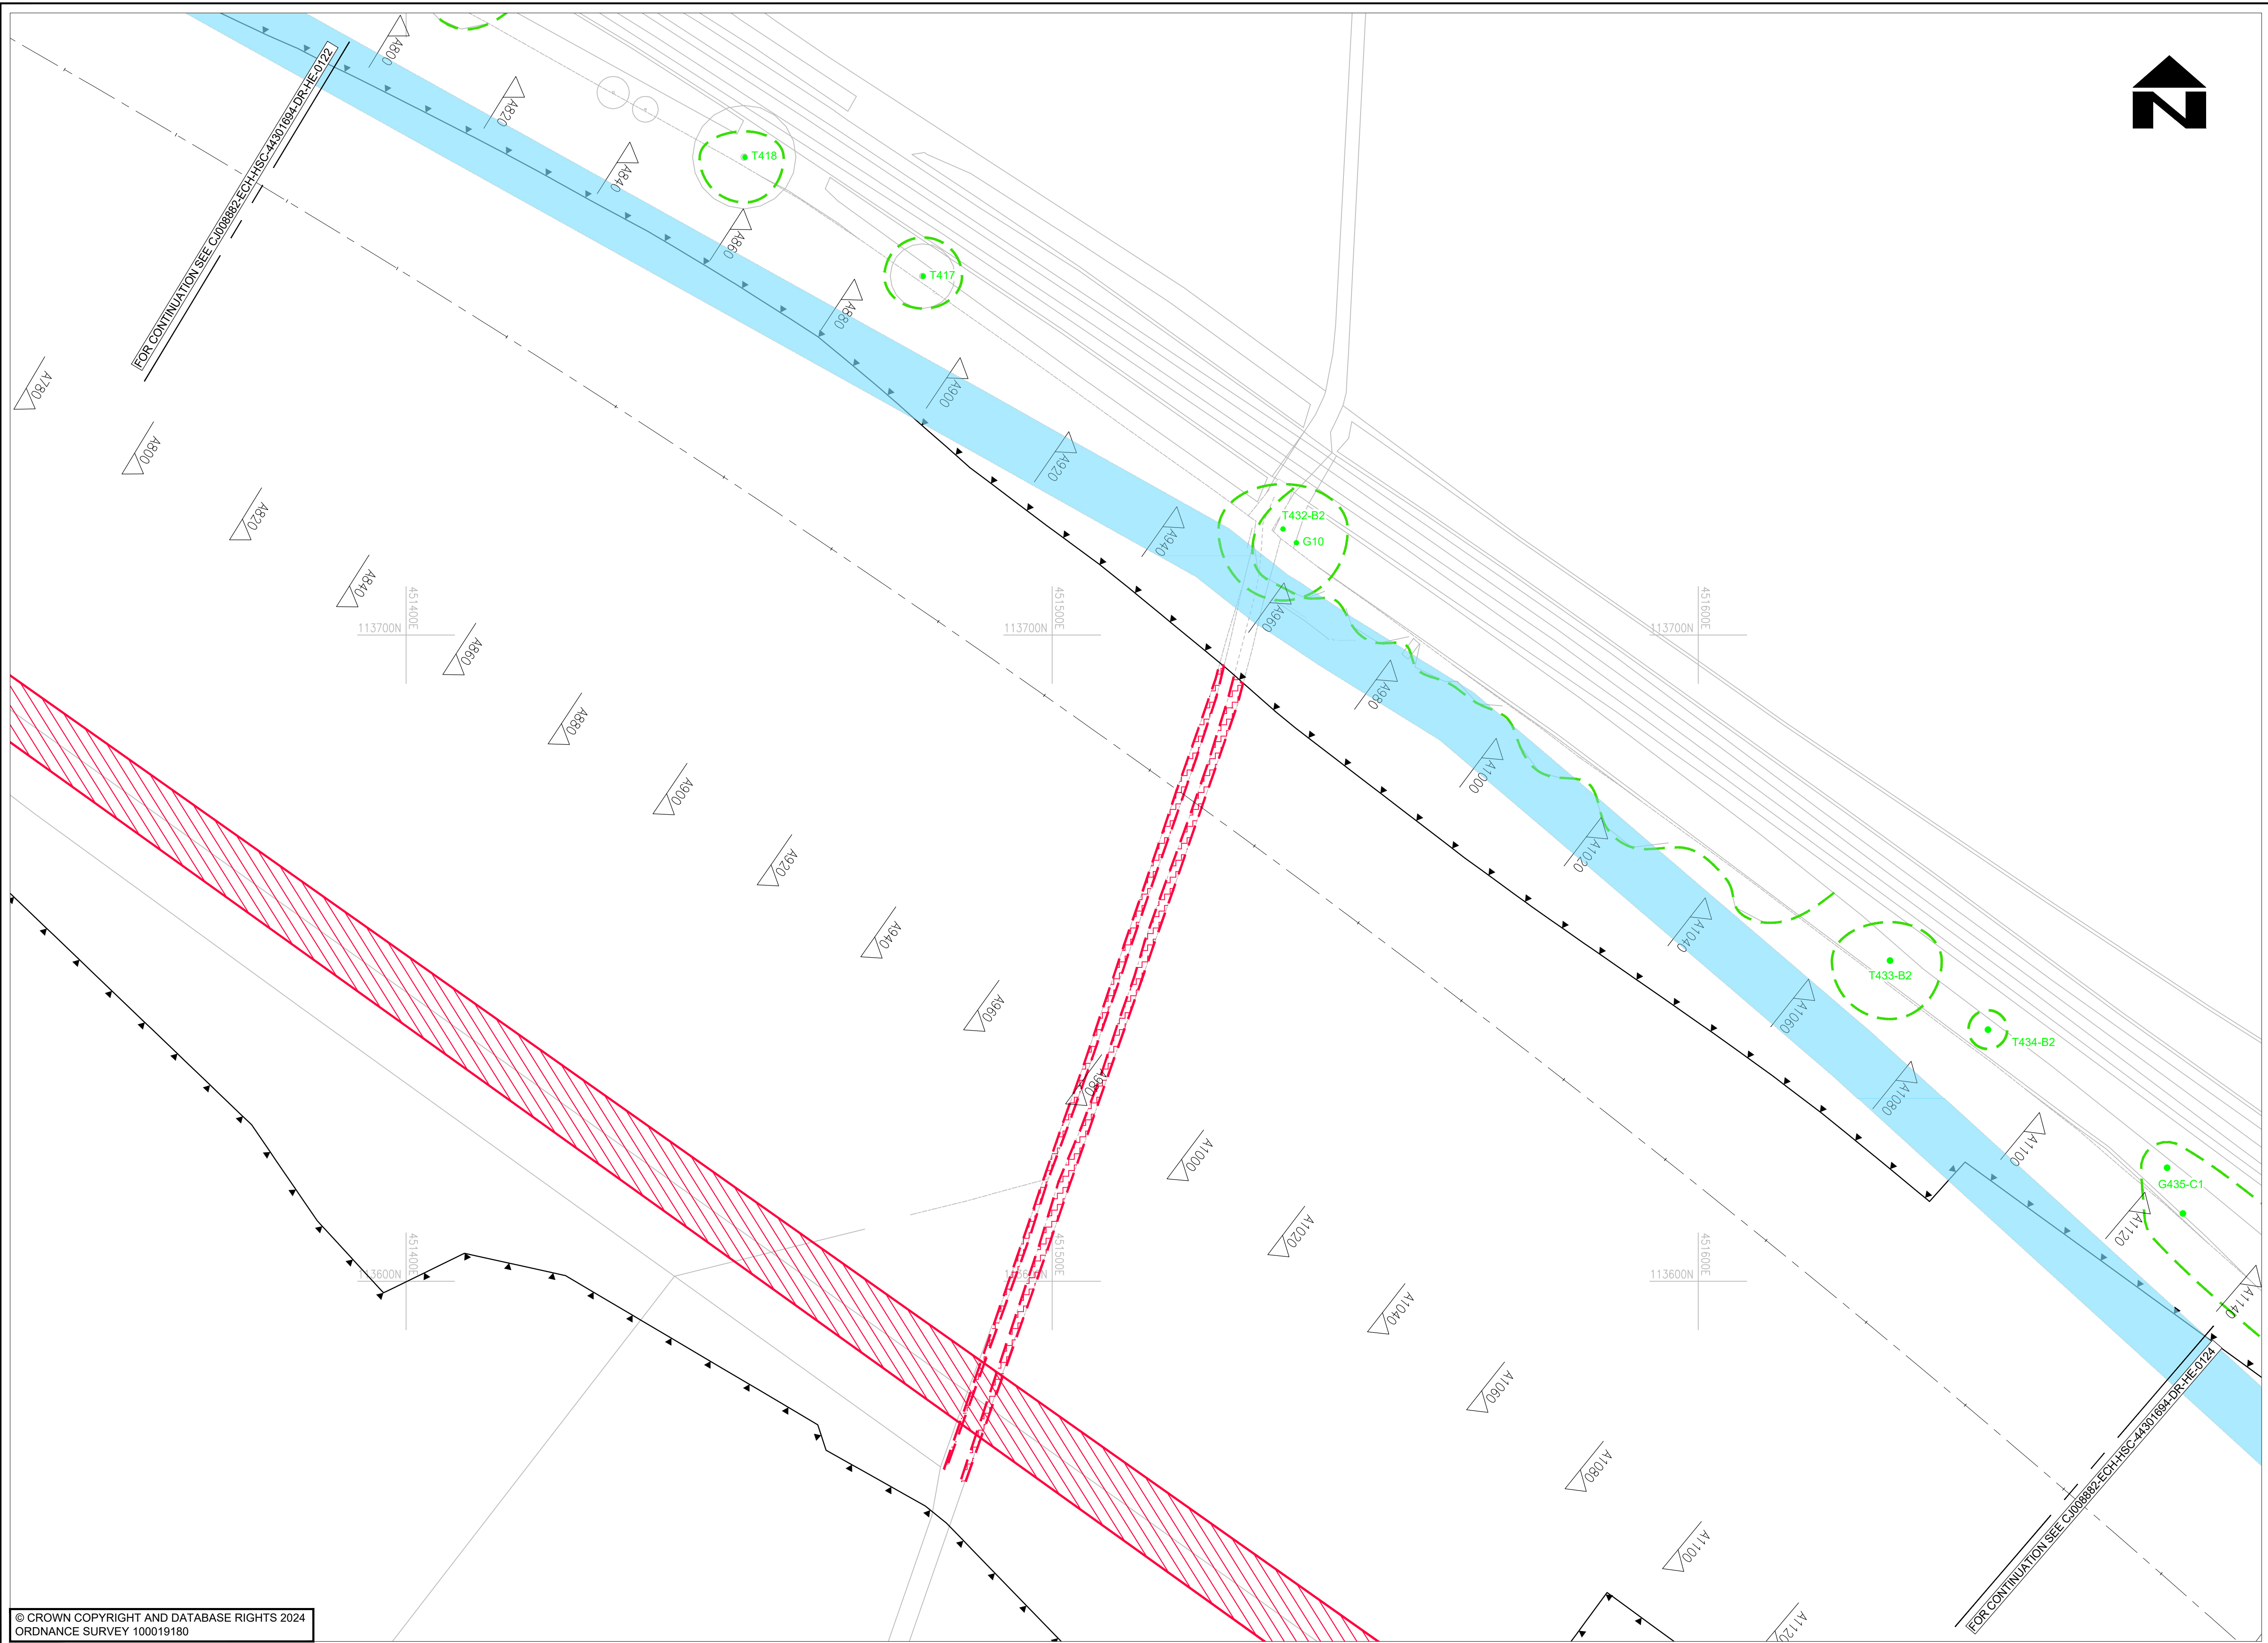

- NOTES**
- DO NOT SCALE FROM THIS DRAWING.
 - ALL DIMENSIONS IN METRES UNLESS OTHERWISE STATED.
 - THIS DRAWING IS TO BE READ IN CONJUNCTION WITH SERIES 200, ASSOCIATED APPENDICES AND ARBORICULTURAL REPORT REF: MJC-16-0200 REV 2, DATED 10/11/2017. REFER TO VOLUME 2, ANNEX 2.
 - PROTECTIVE FENCING SHALL BE ERECTED AROUND TREES, HEDGES AND SHRUBS NOT SCHEDULED FOR REMOVAL. THE APPOINTED ARBORICULTURIST SHALL OVERSEE THE INSTALLATION OF THE TREE PROTECTION MEASURES AS SPECIFIED IN THE ARBORICULTURE METHOD STATEMENT.
 - THE CONTRACTOR IS TO APPOINT A SUITABLY QUALIFIED ECOLOGIST TO OVERSEE THE TREE, HEDGE AND GENERAL VEGETATION CLEARANCE WORKS TO ENSURE THAT NO HARM IS MADE TO PROTECTED SPECIES OR HABITATS. REFER TO APPENDIX 1/70 FOR FURTHER DETAILS.

- KEY**
- THE BOUNDARY OF THE SITE
 - SCRUB GROWTH, WOODY VEGETATION AND SMALL TREES TO BE RETAINED
 - SCRUB GROWTH, WOODY VEGETATION AND SMALL TREES TO BE REMOVED AS REQUIRED, INCLUDING GRUB-UP ROOTS, AND DISPOSED TO TIP OFF SITE
 - EXISTING TREE OR GROUP OF TREES TO BE RETAINED, E.G. T420 AND G3
 - EXISTING TREE OR GROUP OF TREES TO BE FELLED, AND DISPOSED TO TIP OFF SITE, E.G. T150 AND G5.
 - TREE PROTECTION BARRIER - SEE NOTE 4
 - SGN GAS MAIN EASEMENT
 - PORTSMOUTH WATER MAIN EASEMENT
 - SOUTHERN WATER MAIN EASEMENT
 - ESSO PIPELINE EASEMENT
 - OVERHEAD ELECTRICITY LINES

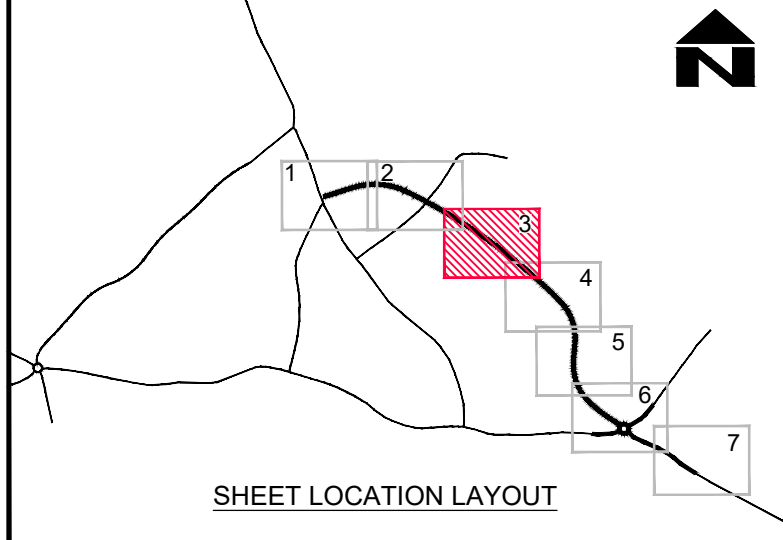

© CROWN COPYRIGHT AND DATABASE RIGHTS 2024
ORDNANCE SURVEY 100019180

SUIT	REV	AMENDMENTS	DATE	CAD	CHKD	APPD
S2	P02	FIT FOR INFORMATION	08.10.2024	LC	MT	GDC
D1	P01	FIT FOR COSTING	02.10.2024	LC	MT	GDC

CLIENT

**HAMPSHIRE COUNTY COUNCIL
UNIVERSAL SERVICES DIRECTORATE
TRANSPORT IMPLEMENTATION**


CONSULTANT

**Hampshire
County Council**

Engineering Services

TIM LAWTON BEng CEng FICE FCIHT : ASSISTANT DIRECTOR OF UNIVERSAL SERVICES


DESIGNER LC	SCALE @ A1 1:500	SCHEME BOTLEY BYPASS JOB No. C-J008882.01	DRAWING TITLE ADVANCED WORKS - SITE CLEARANCE TREES AND VEGETATION
CAD LC	DATE 02.10.2024		
CHECKED MT MT	SHEET NUMBER 3 OF 7		
APPROVED GDC GDC	DRAWING NUMBER CJ008882-ECH-HSC-44301694-DR-HE-0123	SUIT S2	REV P 02

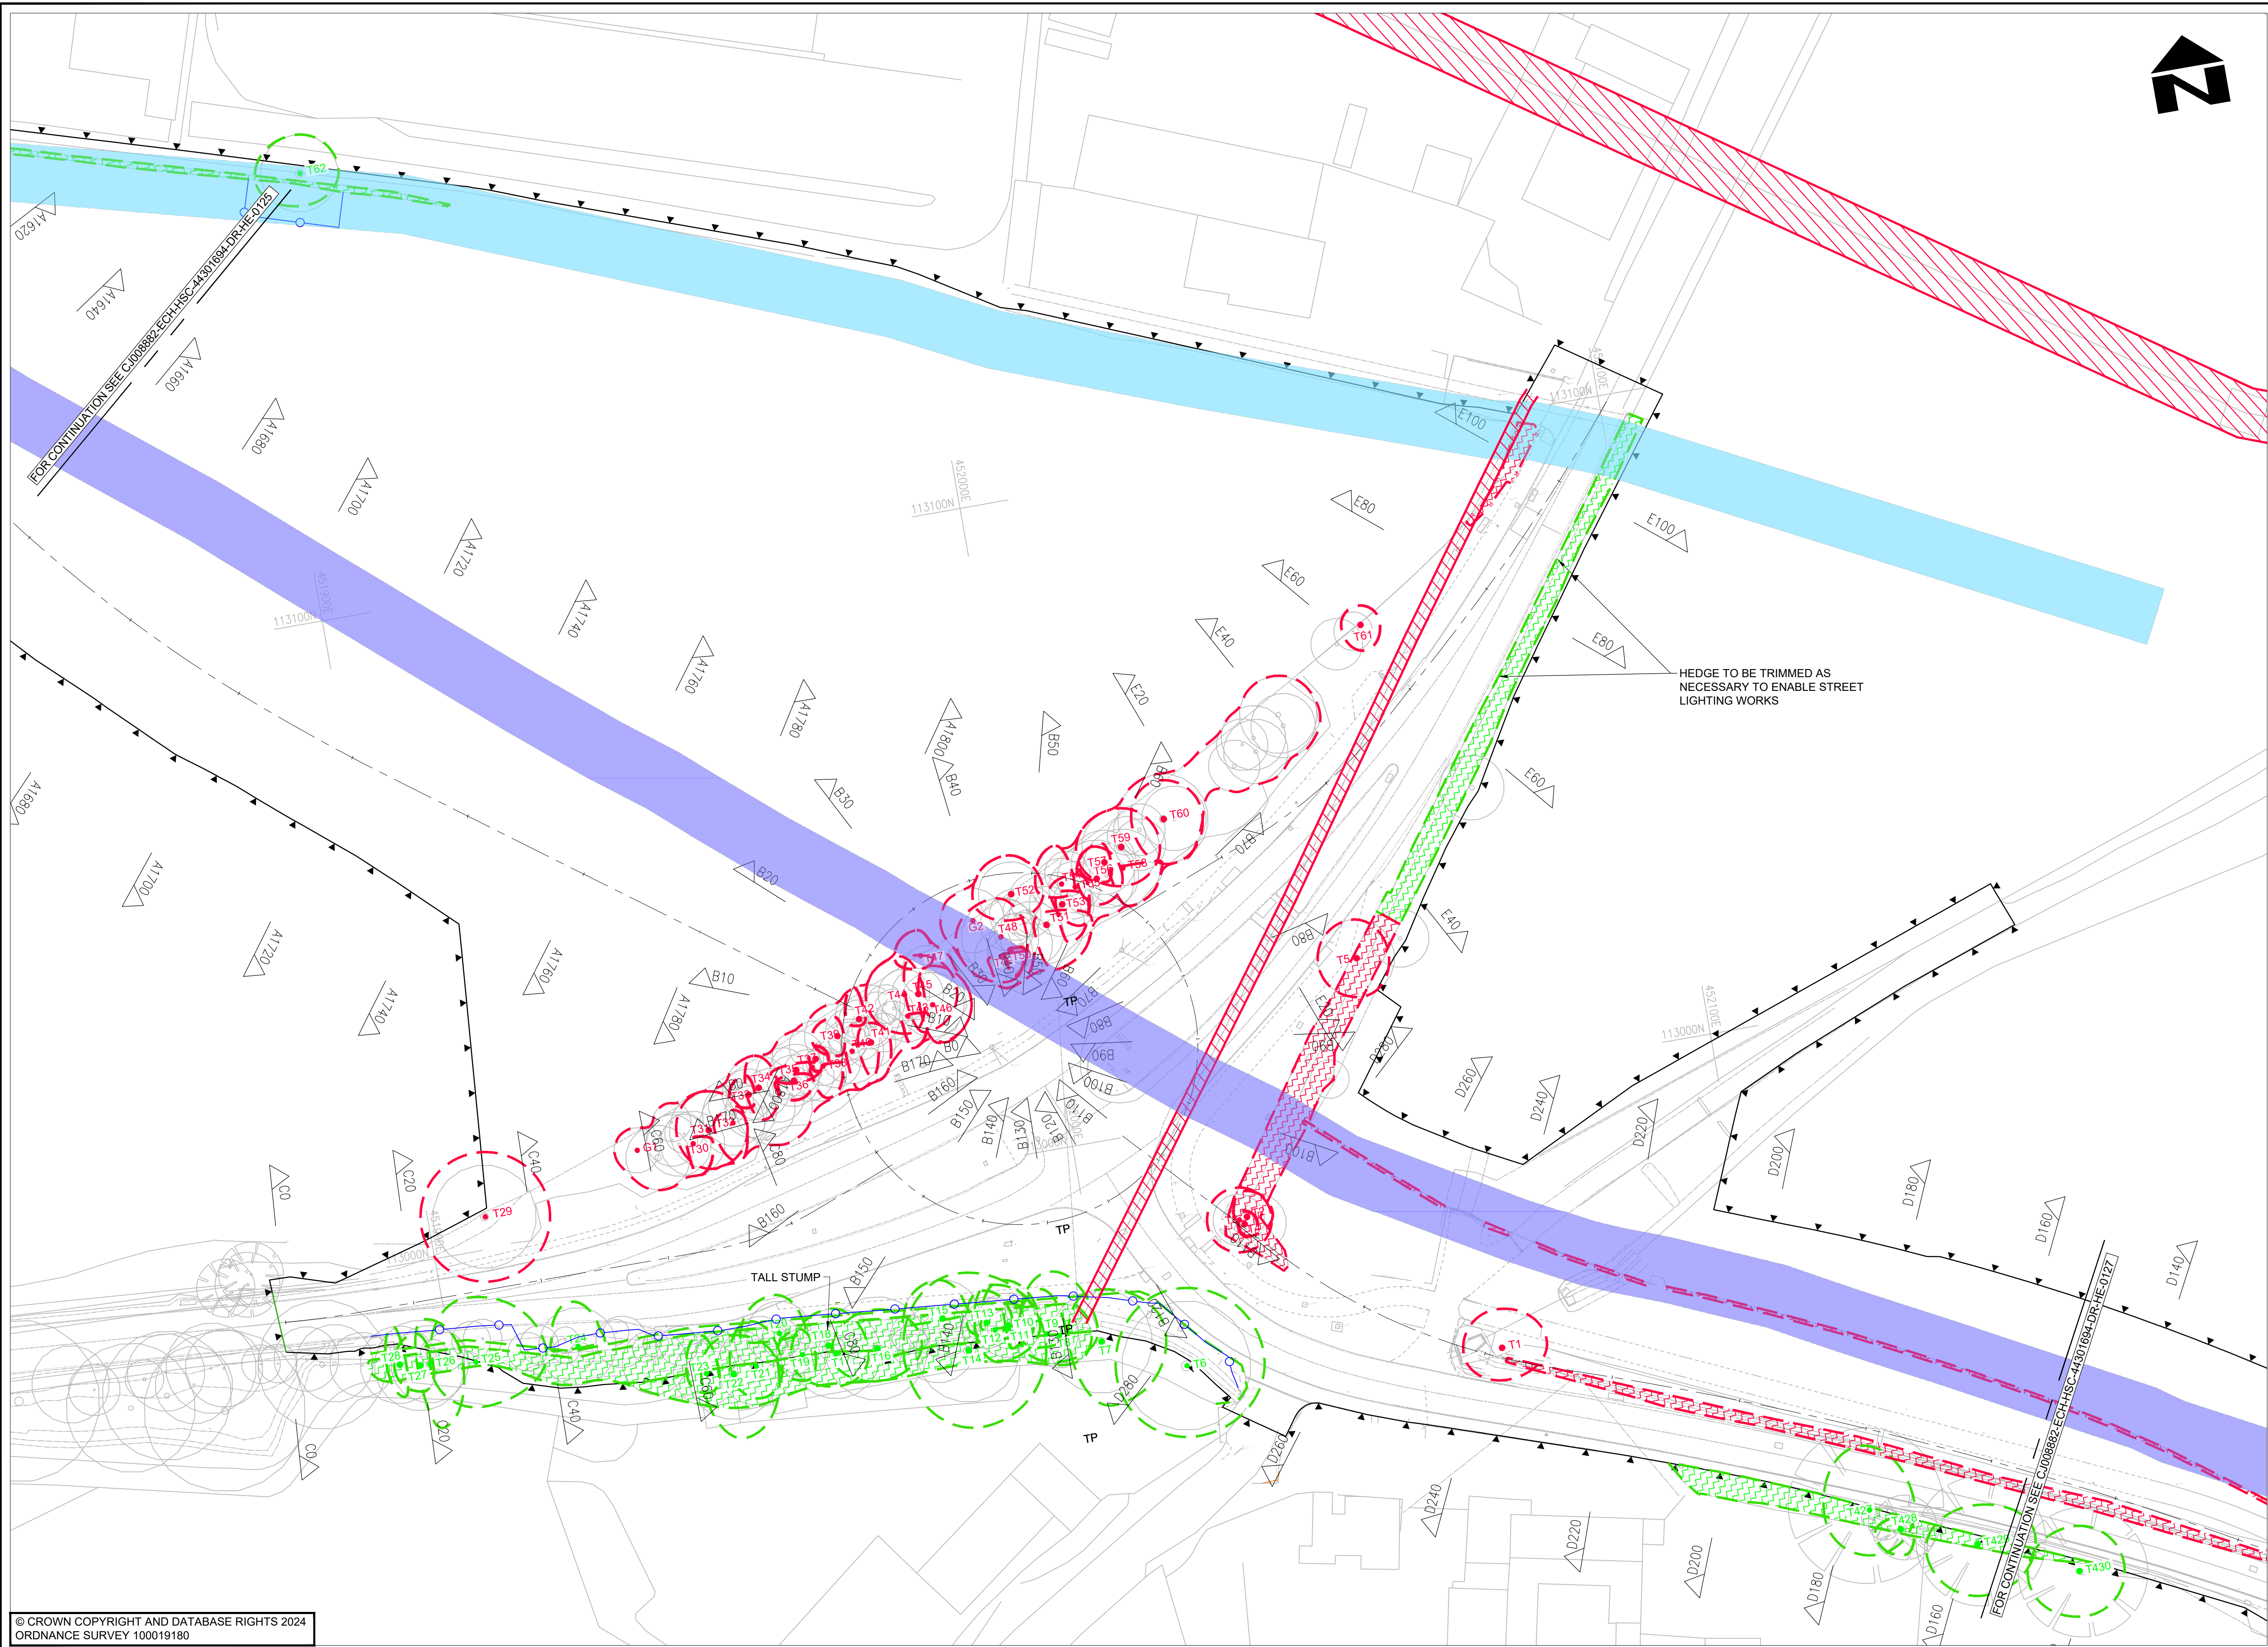

- NOTES**
- DO NOT SCALE FROM THIS DRAWING.
 - ALL DIMENSIONS IN METRES UNLESS OTHERWISE STATED.
 - THIS DRAWING IS TO BE READ IN CONJUNCTION WITH SERIES 200, ASSOCIATED APPENDICES AND ARBORICULTURAL REPORT REF: MJC-16-0200 REV 2, DATED 10/11/2017. REFER TO VOLUME 2, ANNEX 2.
 - PROTECTIVE FENCING SHALL BE ERECTED AROUND TREES, HEDGES AND SHRUBS NOT SCHEDULED FOR REMOVAL. THE APPOINTED ARBORICULTURIST SHALL OVERSEE THE INSTALLATION OF THE TREE PROTECTION MEASURES AS SPECIFIED IN THE ARBORICULTURE METHOD STATEMENT.
 - THE CONTRACTOR IS TO APPOINT A SUITABLY QUALIFIED ECOLOGIST TO OVERSEE THE TREE, HEDGE AND GENERAL VEGETATION CLEARANCE WORKS TO ENSURE THAT NO HARM IS MADE TO PROTECTED SPECIES OR HABITATS. REFER TO APPENDIX 1/70 FOR FURTHER DETAILS.

- KEY**
- THE BOUNDARY OF THE SITE
 - SCRUB GROWTH, WOODY VEGETATION AND SMALL TREES TO BE RETAINED
 - SCRUB GROWTH, WOODY VEGETATION AND SMALL TREES TO BE REMOVED AS REQUIRED, INCLUDING GRUB-UP ROOTS, AND DISPOSED TO TIP OFF SITE
 - EXISTING TREE OR GROUP OF TREES TO BE RETAINED, E.G. T420 AND G3
 - EXISTING TREE OR GROUP OF TREES TO BE FELLED, AND DISPOSED TO TIP OFF SITE, E.G. T150 AND G5.
 - TREE PROTECTION BARRIER - SEE NOTE 4
 - SGN GAS MAIN EASEMENT
 - PORTSMOUTH WATER MAIN EASEMENT
 - SOUTHERN WATER MAIN EASEMENT
 - ESSO PIPELINE EASEMENT
 - OVERHEAD ELECTRICITY LINES

PARTS OF THIS DRAWING SHOULD BE SHOWN IN COLOUR. IF THIS NOTE IS NOT RED REPRINT A COLOURED COPY

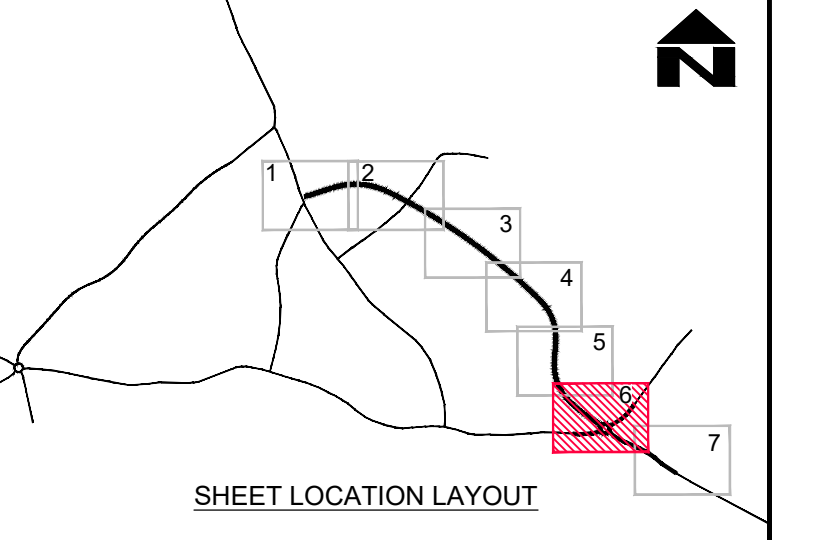

© CROWN COPYRIGHT AND DATABASE RIGHTS 2024
ORDNANCE SURVEY 100019180

SUIT	REV	AMENDMENTS	DATE	CAD	CHKD	APPD
S2	P02	FIT FOR INFORMATION	08.10.2024	LC	MT	GDC
D1	P01	FIT FOR COSTING	02.10.2024	LC	MT	GDC

CLIENT
**HAMPSHIRE COUNTY COUNCIL
UNIVERSAL SERVICES DIRECTORATE
TRANSPORT IMPLEMENTATION**

CONSULTANT
**Hampshire
County Council**
Engineering Services
TIM LAWTON BEng CEng FICE FCIHT : ASSISTANT DIRECTOR OF UNIVERSAL SERVICES


DESIGNER LC	SCALE @ A1 1:500	SCHEME BOTLEY BYPASS	DRAWING TITLE ADVANCED WORKS - SITE CLEARANCE TREES AND VEGETATION
CAD LC	DATE 02.10.2024	JOB No. C-J008882.01	HCC CAD PLOT: 11/10/2024 10:36:41
CHECKED MT MT	SHEET NUMBER 6 OF 7	SUIT S2	REV P 02
APPROVED GDC GDC	DRAWING NUMBER CJ008882-ECH-HSC-44301694-DR-HE-0126		



- NOTES**
- DO NOT SCALE FROM THIS DRAWING.
 - ALL DIMENSIONS IN METRES UNLESS OTHERWISE STATED.
 - THIS DRAWING IS TO BE READ IN CONJUNCTION WITH SERIES 200, ASSOCIATED APPENDICES AND ARBORICULTURAL REPORT REF: MJC-16-0200 REV 2, DATED 10/11/2017. REFER TO VOLUME 2, ANNEX 2
 - PROTECTIVE FENCING SHALL BE ERECTED AROUND TREES, HEDGES AND SHRUBS NOT SCHEDULED FOR REMOVAL. THE APPOINTED ARBORICULTURIST SHALL OVERSEE THE INSTALLATION OF THE TREE PROTECTION MEASURES AS SPECIFIED IN THE ARBORICULTURE METHOD STATEMENT.
 - THE CONTRACTOR IS TO APPOINT A SUITABLY QUALIFIED ECOLOGIST TO OVERSEE THE TREE, HEDGE AND GENERAL VEGETATION CLEARANCE WORKS TO ENSURE THAT NO HARM IS MADE TO PROTECTED SPECIES OR HABITATS. REFER TO APPENDIX 1/70 FOR FURTHER DETAILS

- KEY**
- THE BOUNDARY OF THE SITE
 - SCRUB GROWTH, WOODY VEGETATION AND SMALL TREES TO BE RETAINED
 - SCRUB GROWTH, WOODY VEGETATION AND SMALL TREES TO BE REMOVED AS REQUIRED, INCLUDING GRUB-UP ROOTS, AND DISPOSED TO TIP OFF SITE
 - EXISTING TREE OR GROUP OF TREES TO BE RETAINED, E.G. T420 AND G3
 - EXISTING TREE OR GROUP OF TREES TO BE FELLED, AND DISPOSED TO TIP OFF SITE, E.G. T150 AND G5.
 - TREE PROTECTION BARRIER - SEE NOTE 4
 - SGN GAS MAIN EASEMENT
 - PORTSMOUTH WATER MAIN EASEMENT
 - SOUTHERN WATER MAIN EASEMENT
 - ESSO PIPELINE EASEMENT
 - OVERHEAD ELECTRICITY LINES

PARTS OF THIS DRAWING SHOULD BE SHOWN IN **COLOUR**. IF THIS NOTE IS NOT **RED** REPRINT A COLOURED COPY

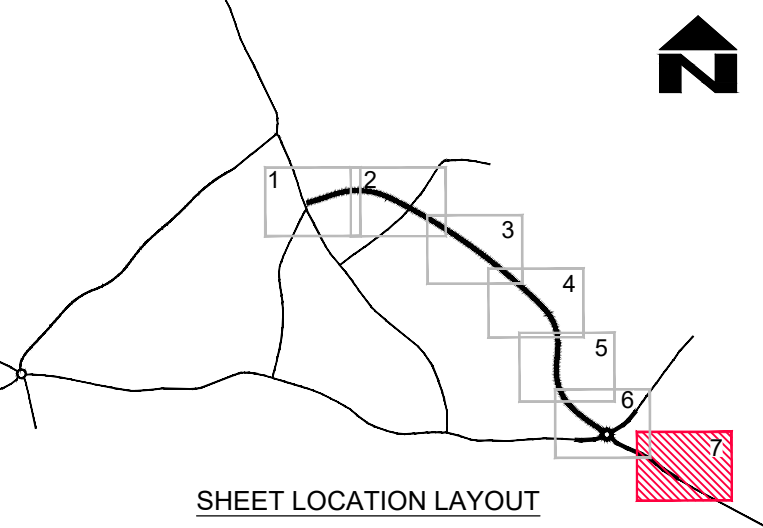

© CROWN COPYRIGHT AND DATABASE RIGHTS 2024
ORDNANCE SURVEY 100019180

SUIT	REV	AMENDMENTS	DATE	CAD	CHKD	APPD
S2	P02	FIT FOR INFORMATION	08.10.2024	LC	MT	GDC
D1	P01	FIT FOR COSTING	02.10.2024	LC	MT	GDC

CLIENT

HAMPSHIRE COUNTY COUNCIL
UNIVERSAL SERVICES DIRECTORATE
TRANSPORT IMPLEMENTATION

CONSULTANT

 **Hampshire**
County Council
Engineering Services

TIM LAWTON BEng CEng FICE FCIHT : ASSISTANT DIRECTOR OF UNIVERSAL SERVICES

DESIGNER LC	SCALE @ A1 1:500	SCHEME BOTLEY BYPASS	DRAWING TITLE ADVANCED WORKS - SITE CLEARANCE TREES AND VEGETATION
CAD LC	DATE 02.10.2024	JOB No. C.J008882.01	HCC CAD PLOT: 11/10/2024 10:37:55
CHECKED MT	SHEET NUMBER 7 OF 7		
APPROVED GDC	DRAWING NUMBER CJ008882-ECH-HSC-44301694-DR-HE-0127	SUIT S2	REV P02

HCC CAD FILE: C:\Users\envd\Hampshire County Council\Botley Bypass - EC Project Documents\CAD\01-WIP\03-Drawings\07-Site Clearance\CJ008882-HEH-HSC-44301694-DR-HE-0121-0127 ADVANCED SITE CLEARANCE TREES AND VEGETATION.dwg