



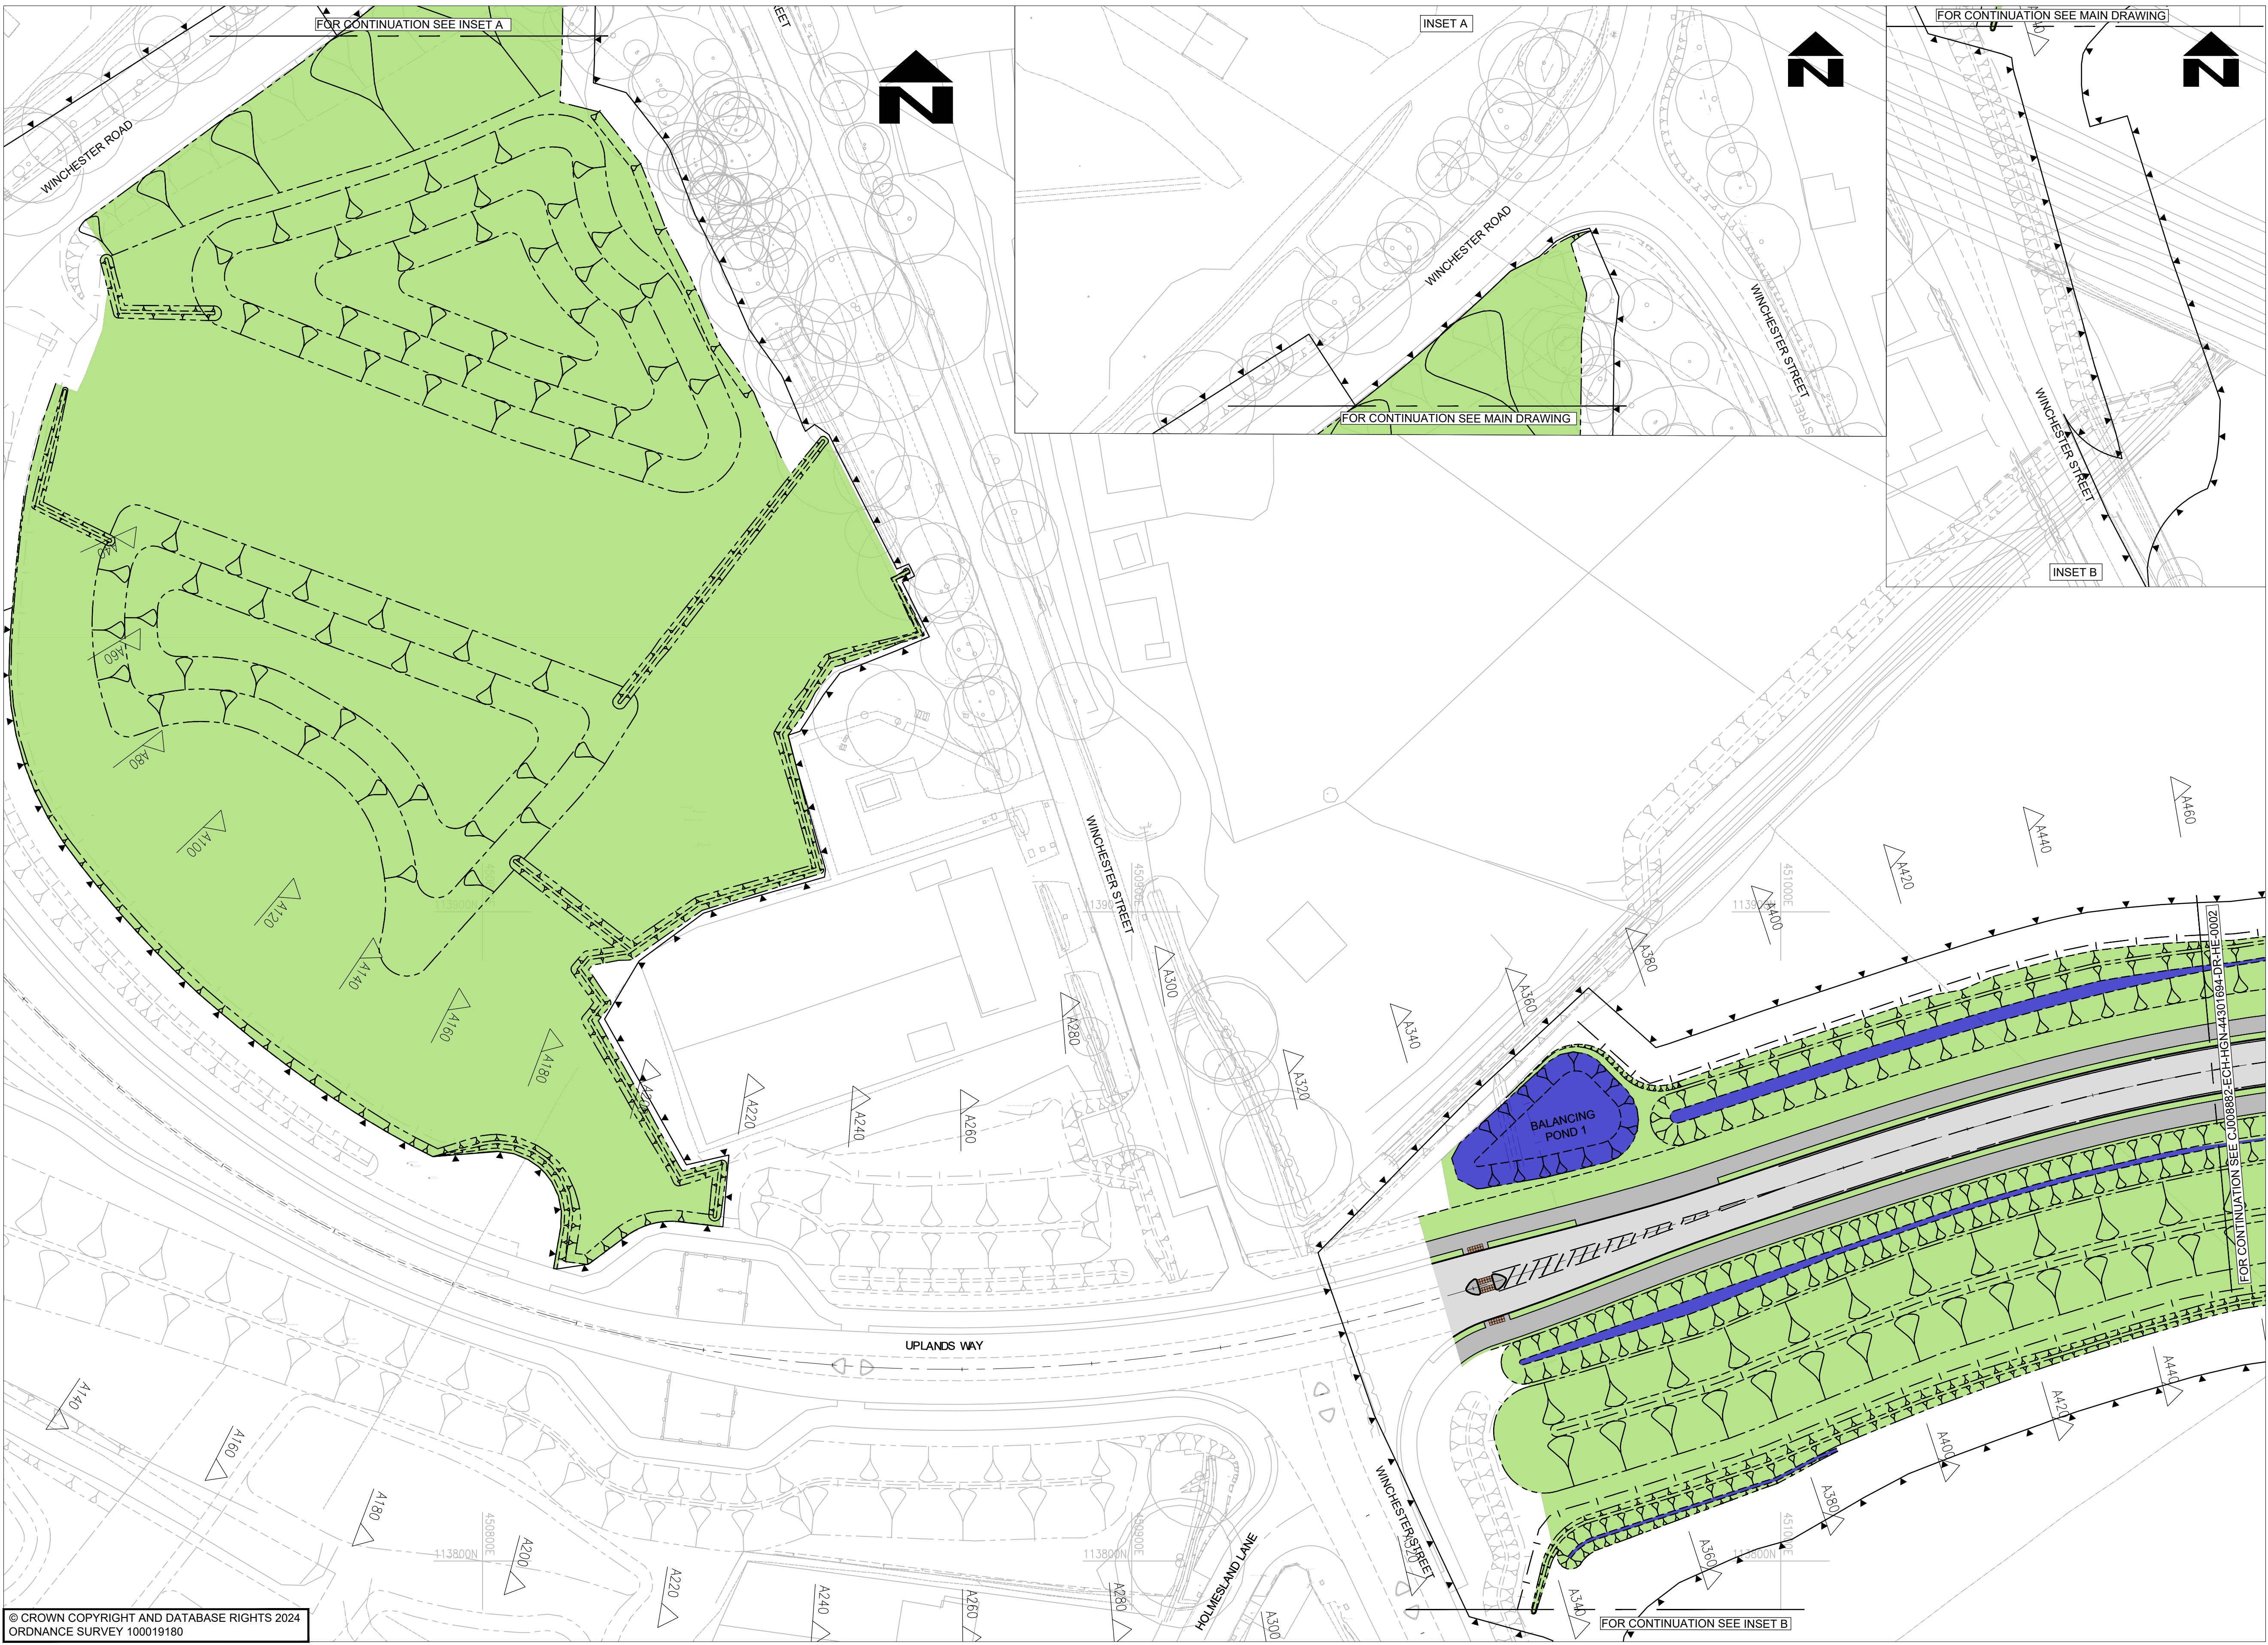

- NOTES
- DO NOT SCALE FROM THIS DRAWING.
 - ALL DIMENSIONS IN METRES UNLESS OTHERWISE STATED.
 - ANY PROPOSED ROAD MARKINGS SHOWN ARE FOR INDICATIVE PURPOSES ONLY.

- KEY
- BOUNDARY OF THE SITE
 - CARRIAGEWAY
 - PAVED AREA (FOOTWAY/CYCLEWAY/PAVED ISLAND)
 - GRASSED AREA
 - GRANULAR ACCESS/MAINTENANCE TRACK
 - DRAINAGE DITCH OR SWALE
 - BALANCING PONDS/FLUVIAL POND
 - FENCING

PARTS OF THIS DRAWING SHOULD BE SHOWN IN COLOUR. IF THIS NOTE IS NOT RED REPRINT A COLOURED COPY

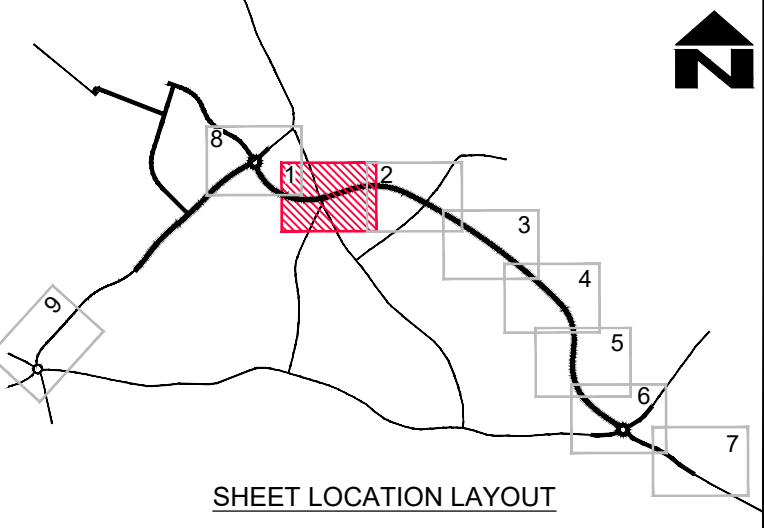

© CROWN COPYRIGHT AND DATABASE RIGHTS 2024
ORDNANCE SURVEY 100019180

D1	P06	FIT FOR COSTING	04.10.2024	DF	MS	GDC
D1	P06	FIT FOR COSTING	09.09.2024	SW	MT	GDC
S3	P04	FIT FOR RSA-2 REVIEW AND COMMENT	22.09.2023	SW	CJC	GDC
D1	P03	BUND & HATCHING AMENDED. STREET LIGHTING REMOVED	27.09.2022	SW	ARW	GC
S2	P02	BOUNDARY OF THE SITE, HATCHING, ROAD MARKINGS, STREET LIGHTING AND KEY ADDED	18.05.2022	DF/SW	ARW	NAM
S2	P01	FIT FOR INFORMATION	01.10.2020	SW	GC	IMS
SUIT	REV	AMENDMENTS	DATE	CAD	CHKD	APPD

CLIENT

HAMPSHIRE COUNTY COUNCIL
UNIVERSAL SERVICES DIRECTORATE
TRANSPORT IMPLEMENTATION

CONSULTANT

 **Hampshire**
County Council
Engineering Services

TIM LAWTON BENG CENG FICE FCIHT : ASSISTANT DIRECTOR OF UNIVERSAL SERVICES

DESIGNER ARW	SCALE @ A1 1:500	SCHEME BOTLEY BYPASS	DRAWING TITLE GENERAL ARRANGEMENT
CAD SW	DATE 01.10.2020		
CHECKED GC	SHEET NUMBER 1 OF 9		
APPROVED NAM	DRAWING NUMBER CJ008882-ECH-HGN-44301694-DR-HE-0001	JOB No. CJ008882.01	SUIT D1
IMS			REV P 06

HCC CAD PLOT: 04/10/2024 11:24:34