

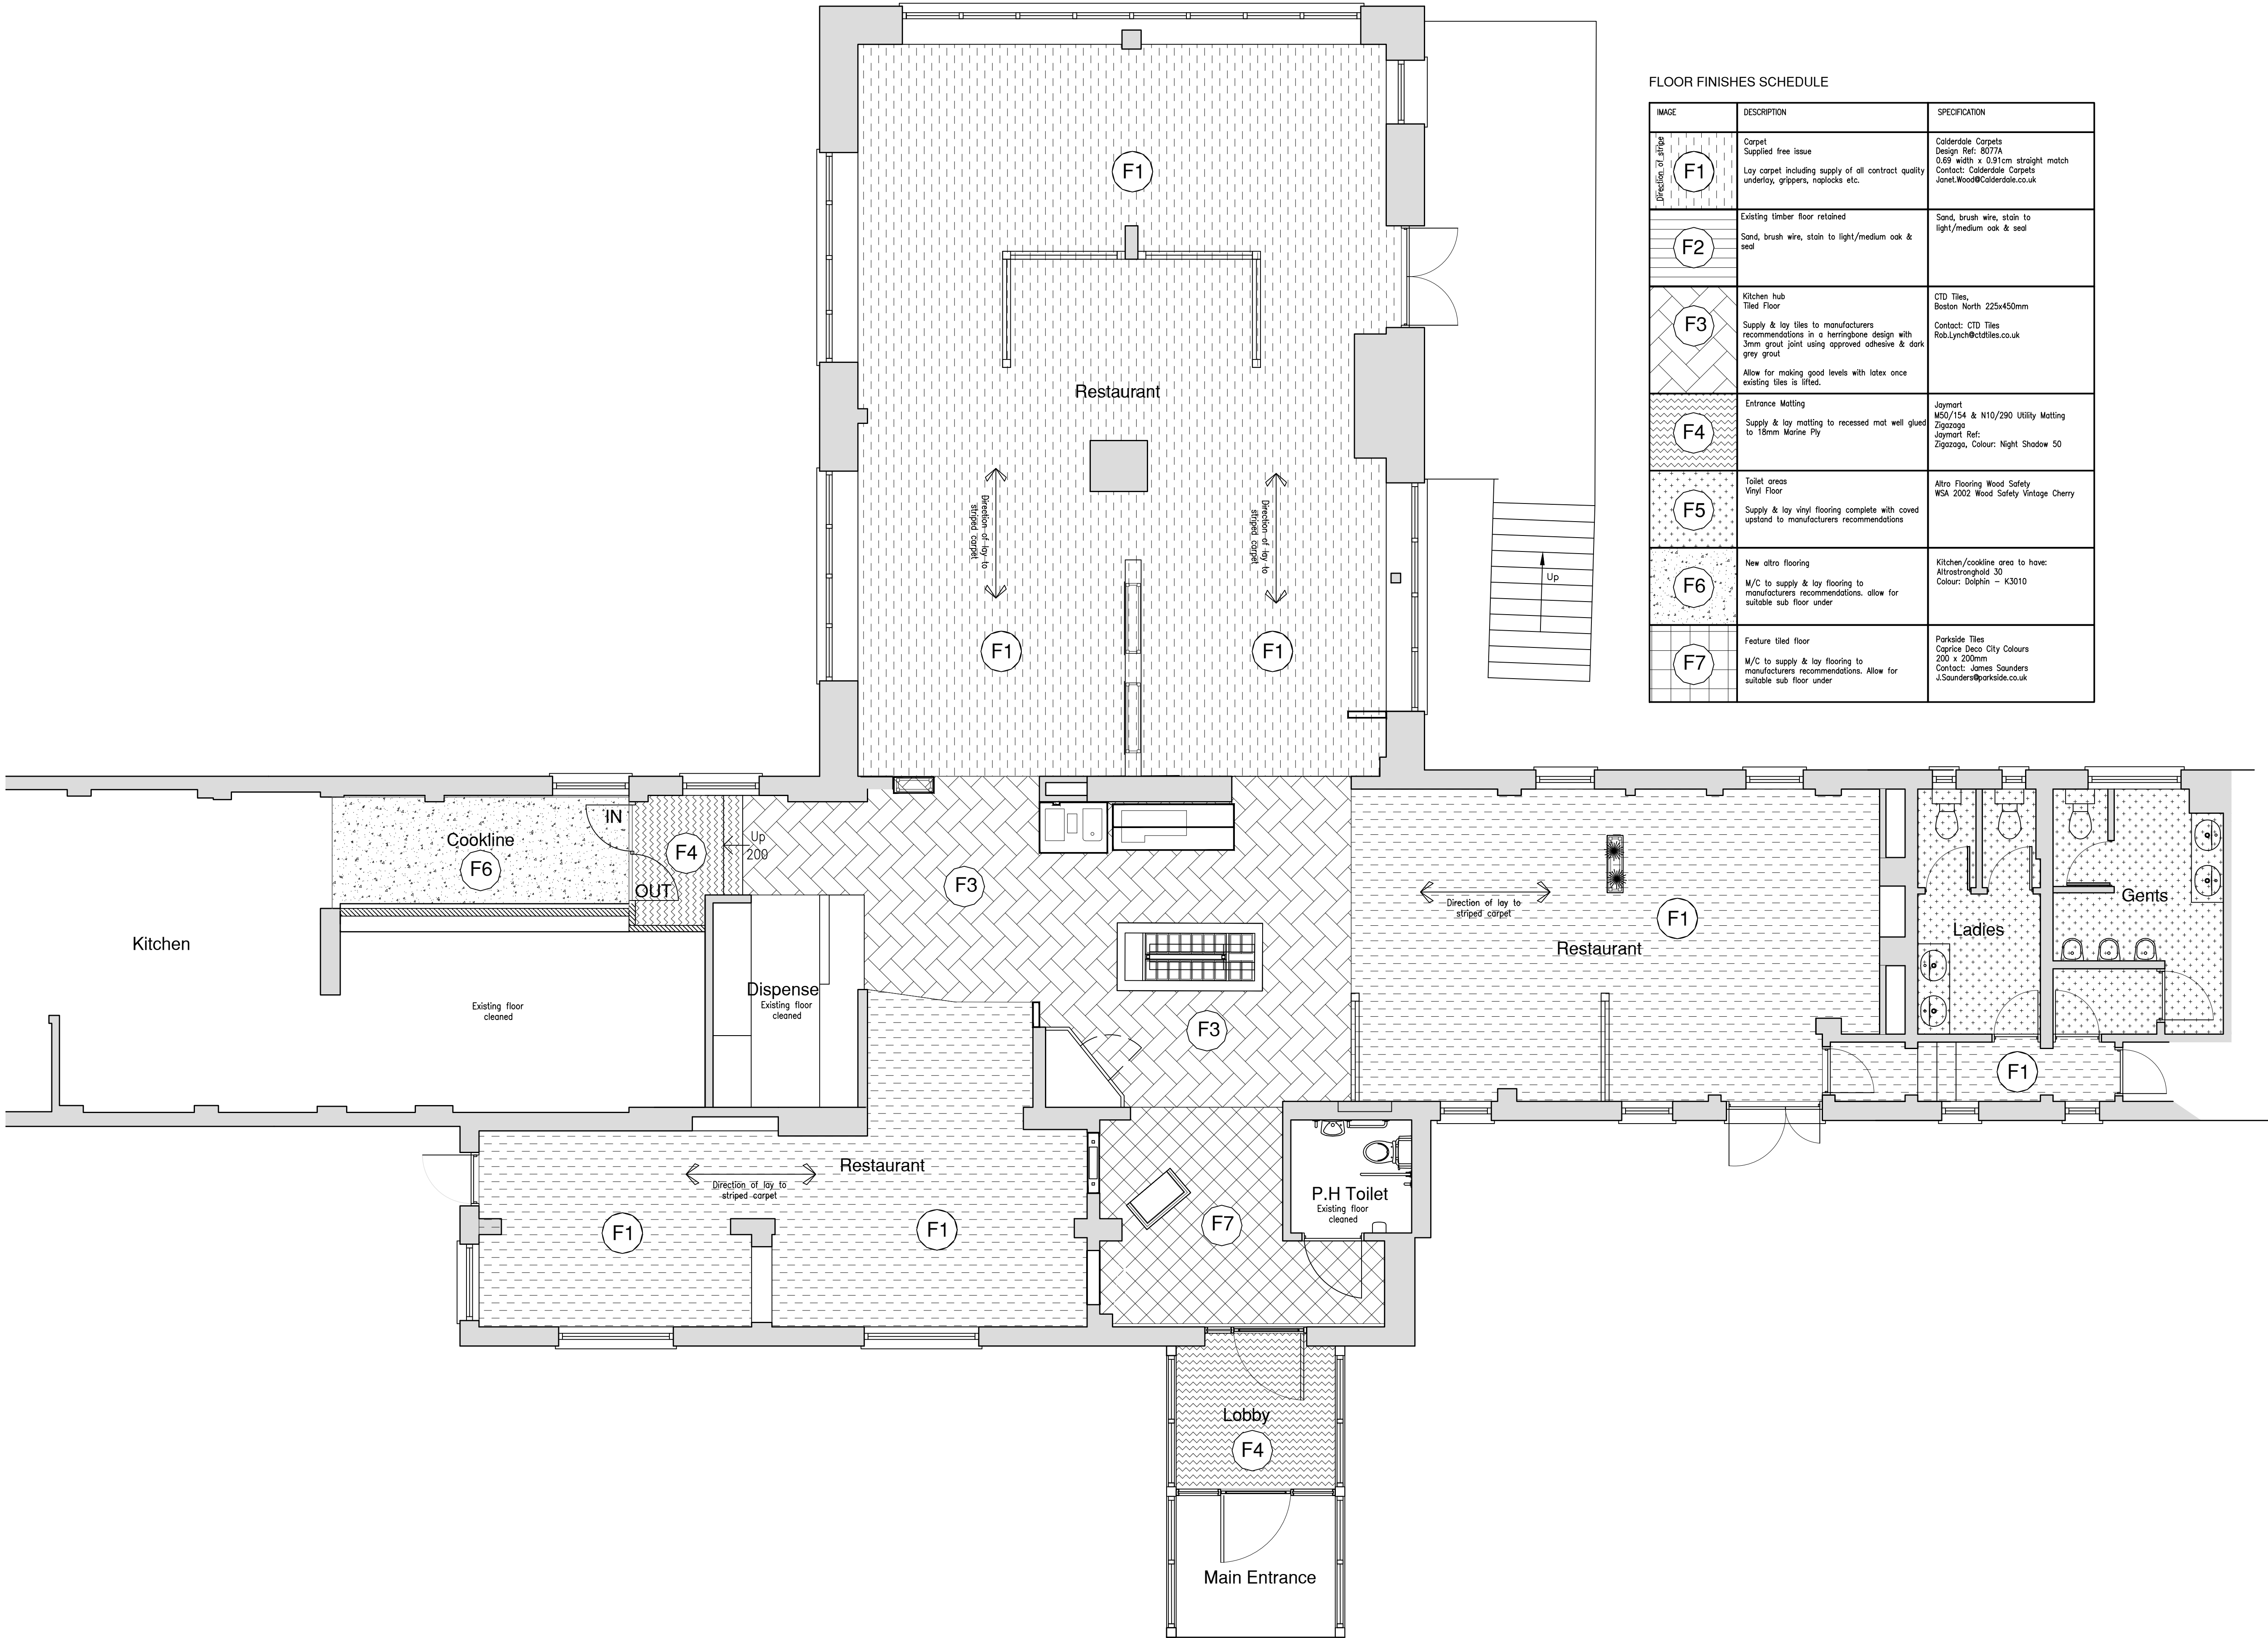
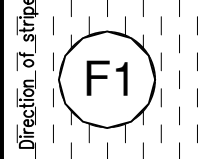
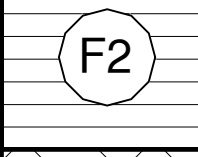
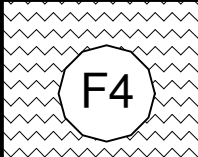
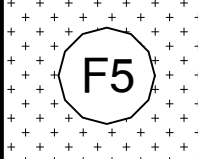
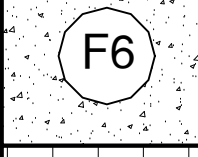
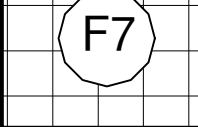


IMAGE	DESCRIPTION	SPECIFICATION
 F1	Carpet Supplied free issue Lay carpet including supply of all contract quality underlay, grippers, naplocks etc.	Calderdale Carpets Design Ref: 8077A 0.69 width x 0.91cm straight match Contact: Calderdale Carpets Janet.Wood@Calderdale.co.uk
 F2	Existing timber floor retained Sand, brush wire, stain to light/medium oak & seal	Sand, brush wire, stain to light/medium oak & seal
 F3	Kitchen hub Tiled Floor Supply & lay tiles to manufacturers recommendations in a herringbone design with 3mm grout joint using approved adhesive & dark grey grout. Allow for making good levels with latex once existing tiles is lifted.	CTD Tiles, Boston North 225x450mm Contact: CTD Tiles Rob.Lynch@ctdtiles.co.uk
 F4	Entrance Matting Supply & lay matting to recessed mat well glued to 18mm Marine Ply	Jaymart M50/154 & N10/290 Utility Matting Zigazaga Jaymart Ref: Zigazaga, Colour: Night Shadow 50
 F5	Toilet areas Vinyl Floor Supply & lay vinyl flooring complete with coved upstand to manufacturers recommendations	Altro Flooring Wood Safety WSA 2002 Wood Safety Vintage Cherry
 F6	New alto flooring M/C to supply & lay flooring to manufacturers recommendations. allow for suitable sub floor under	Kitchen/Cookline area to have: Altrostronghold 30 Colour: Dolphin – K3010
 F7	Feature tiled floor M/C to supply & lay flooring to manufacturers recommendations. Allow for suitable sub floor under	Parkside Tiles Caprice Deco City Colours 200 x 200mm Contact: James Saunders J.Saunders@parkside.co.uk

NOTES

The Contractor is to check and verify all building and site dimensions, levels and sewer invert levels at connection points before work starts.

This drawing must be read with and checked against any structural or other specialist drawings provided.

The Contractor is to comply in all respects with the current Building Regulations whether or not specifically stated on these drawings.

This drawing is not intended to show details of foundation or ground conditions. Each area of ground relied upon to support the structure depicted must be investigated by the Contractor and suitable methods of foundation be provided.

This drawing is to be read in conjunction with all other standard Mitchells & Butlers specifications and documentation.

 This drawing remains the Copyright of Mitchells & Butlers Retail Limited.

Mitchells & Butlers Retail Limited
27 Fleet Street
Birmingham
B3 1JP
0870 609 3000



REVISIONS

REV	DESCRIPTION	BY	DATE

DESIGNCOALITION
THE OLD MILL CASTLE STREET ONGAR ESSEX CM5 9JY

ADMIN@DESIGNCOALITION.CO.UK
WWW.DESIGNCOALITION.CO.UK 01277 368000

PROJECT
Harvester, Ham Farm,
Twyford Rd, Eastleigh
SO50 4LF

BRAND
Harvester

BUN 16131401
TITLE
Proposed Ground Floor Finishes
Restaurant Area
Planning & LBC

DRAWN EF	SCALE @ A1 1:50	SCALE @ A3 1:100	DATE Sept 24
CHECKED	PROJECT/DRAWING NO 4935/215	REVISION	