


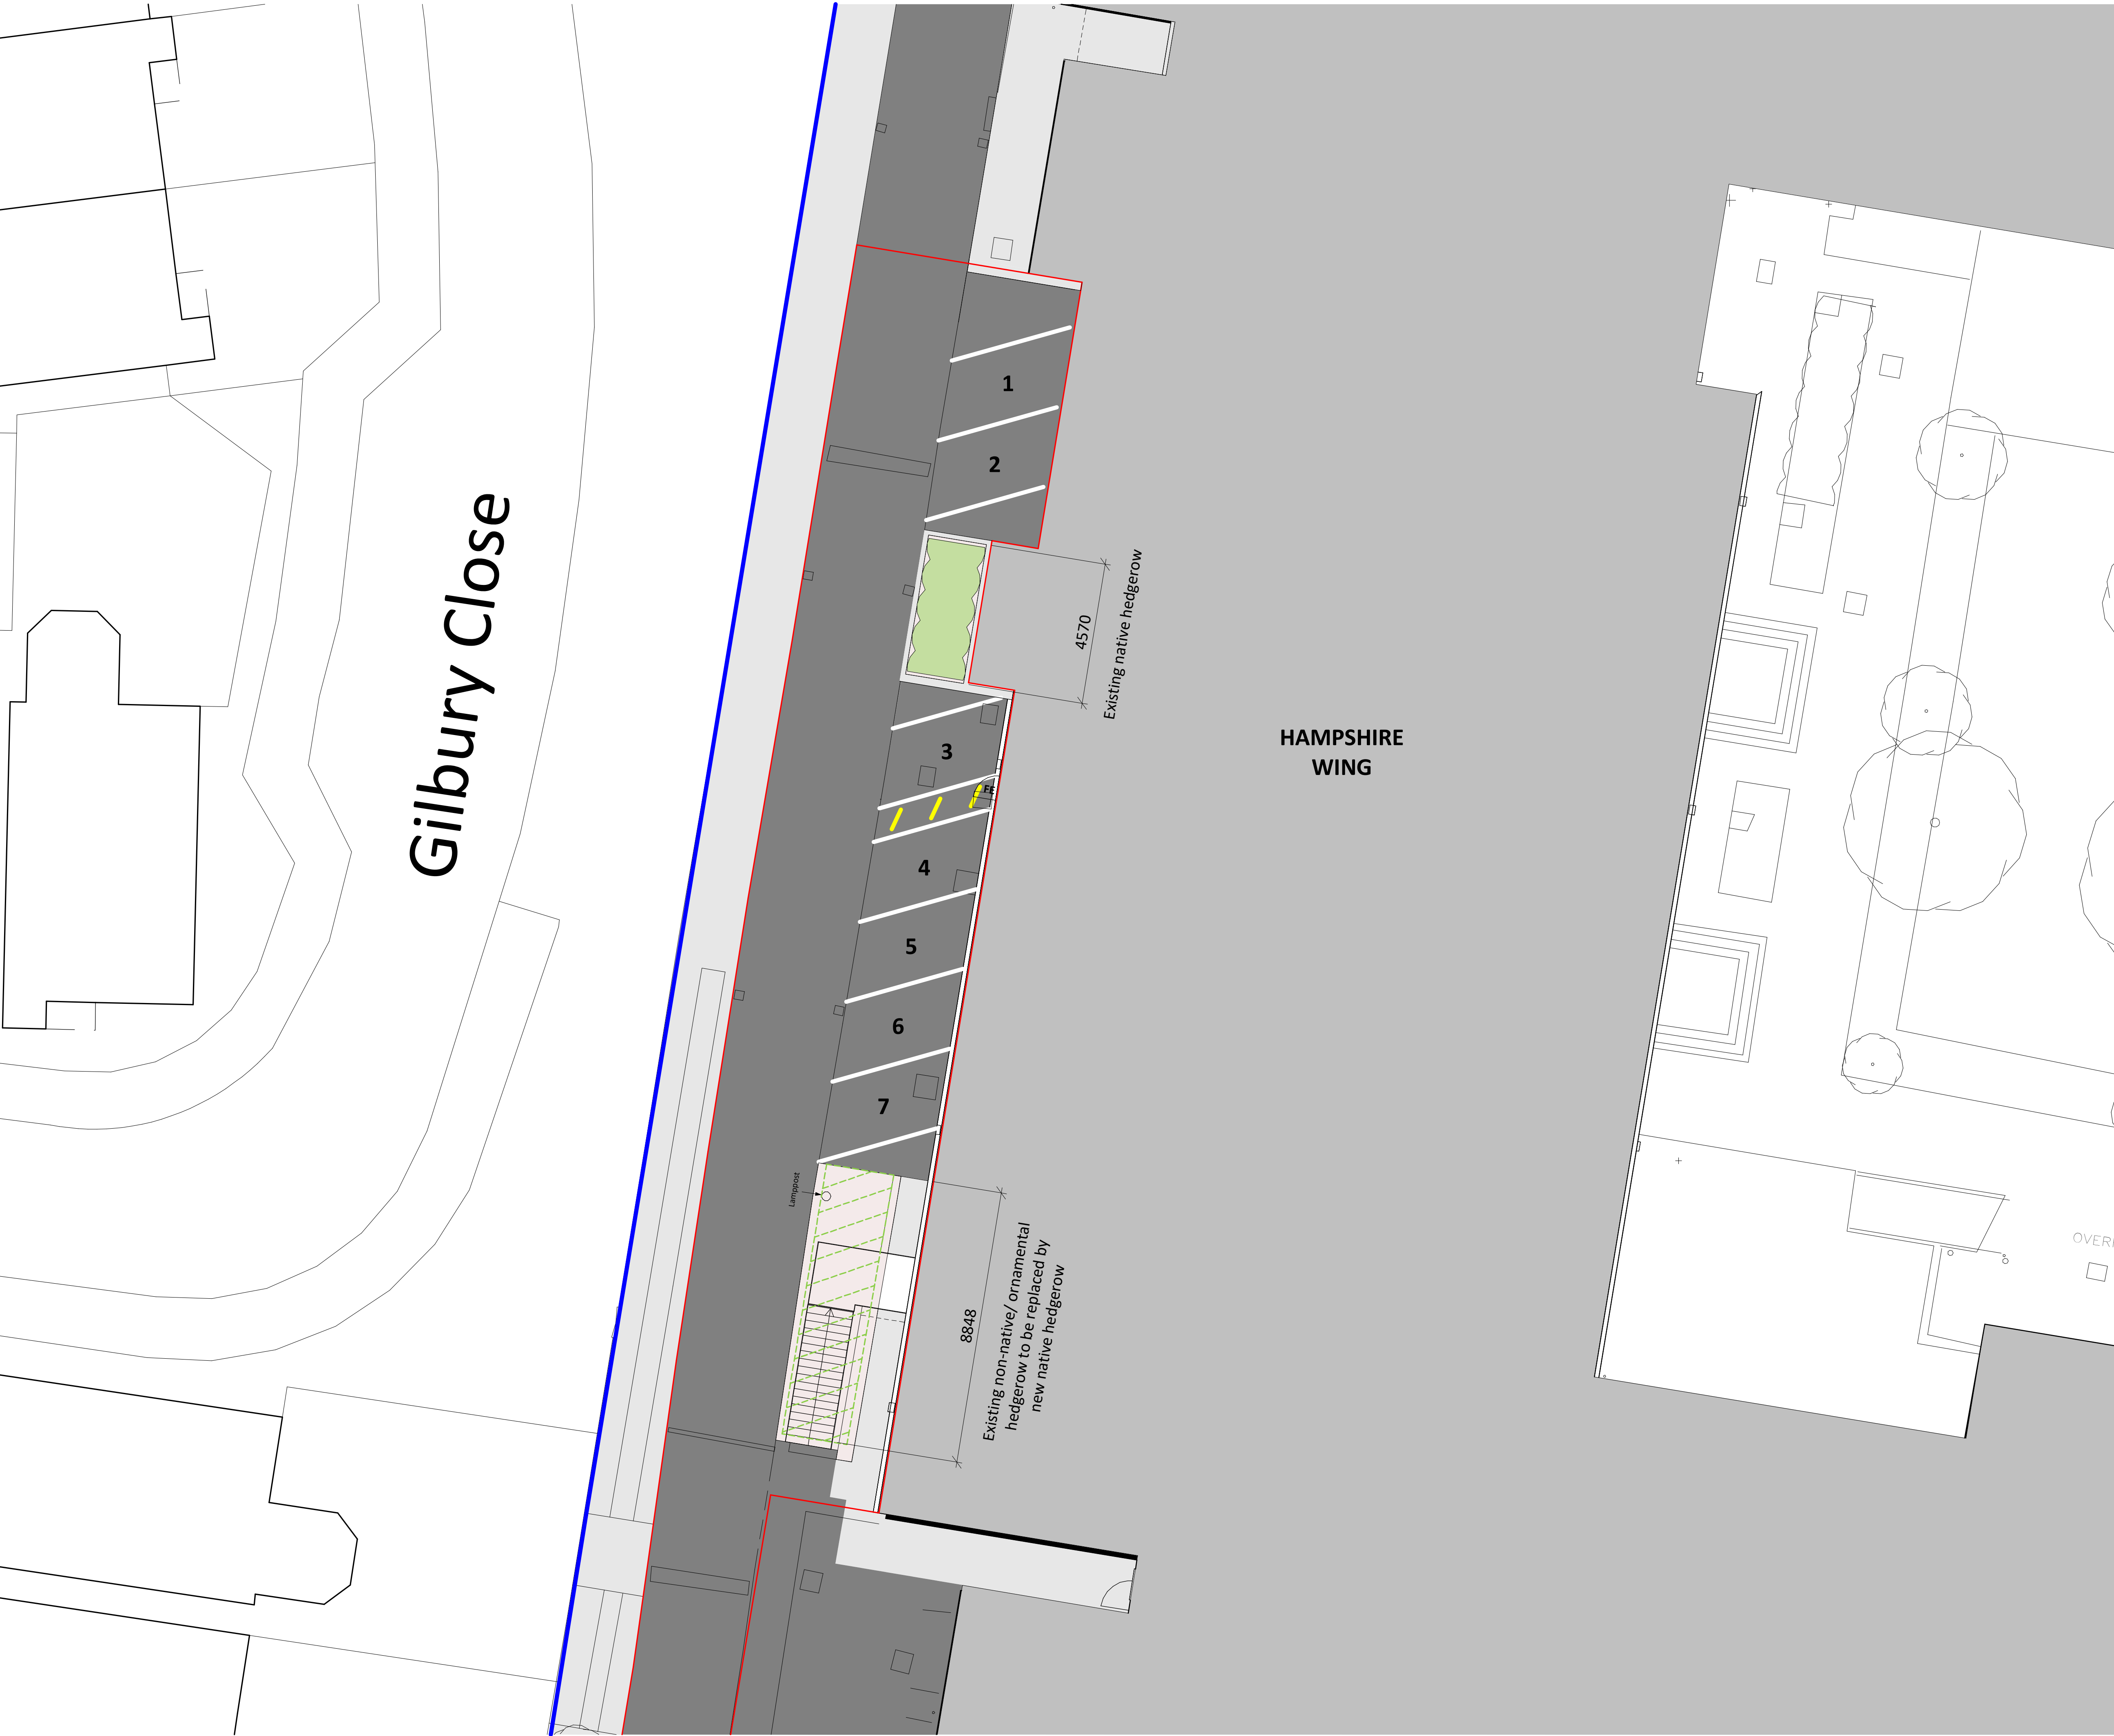

Responsibility is not accepted for errors made by others in scaling from this drawing.
All construction information should be taken from figured dimensions only.

0mm 50mm 100mm

NORTH

0 10 m 20 m 40 m

KEY

- : Site Boundary
- : Application Boundary
- : Service Road (Asphalt/Tarmac)
- : Existing Hardscape Paving
- : New Native Hedgerow - Refer to Ecosupport 'BNG Habitat Management and Monitoring Plan' Report for further information including hedgerow species

PL	PL01	13/01/25	Updated Parking Planning Issue		
STATUS	REV	DATE	DESCRIPTION		
CLIENT				REVISED BY	
Barton Peveril College				SF	
				CHECKED BY	
				VG	
ORIGINATOR NO				156376	

CONSULTANT

STRIDE TREGLOWN

www.stridetreglown.com © Stride Treglown Limited 2023

PROJECT

BPC Internal Alterations 2024

Chestnut Ave, Eastleigh, SO50 5ZA

DRAWING TITLE

Planning (Updated Parking) - Proposed Layout Plan

SUITABILITY STATUS	SCALE
PL : PLANNING	As indicated @ A1
PROJECT ORIGINATOR ZONE LEVEL TYPE ROLE CLASS NUMBER	REVISION
156376-STL-00-ZZ-DR-A-PL205	PL01