


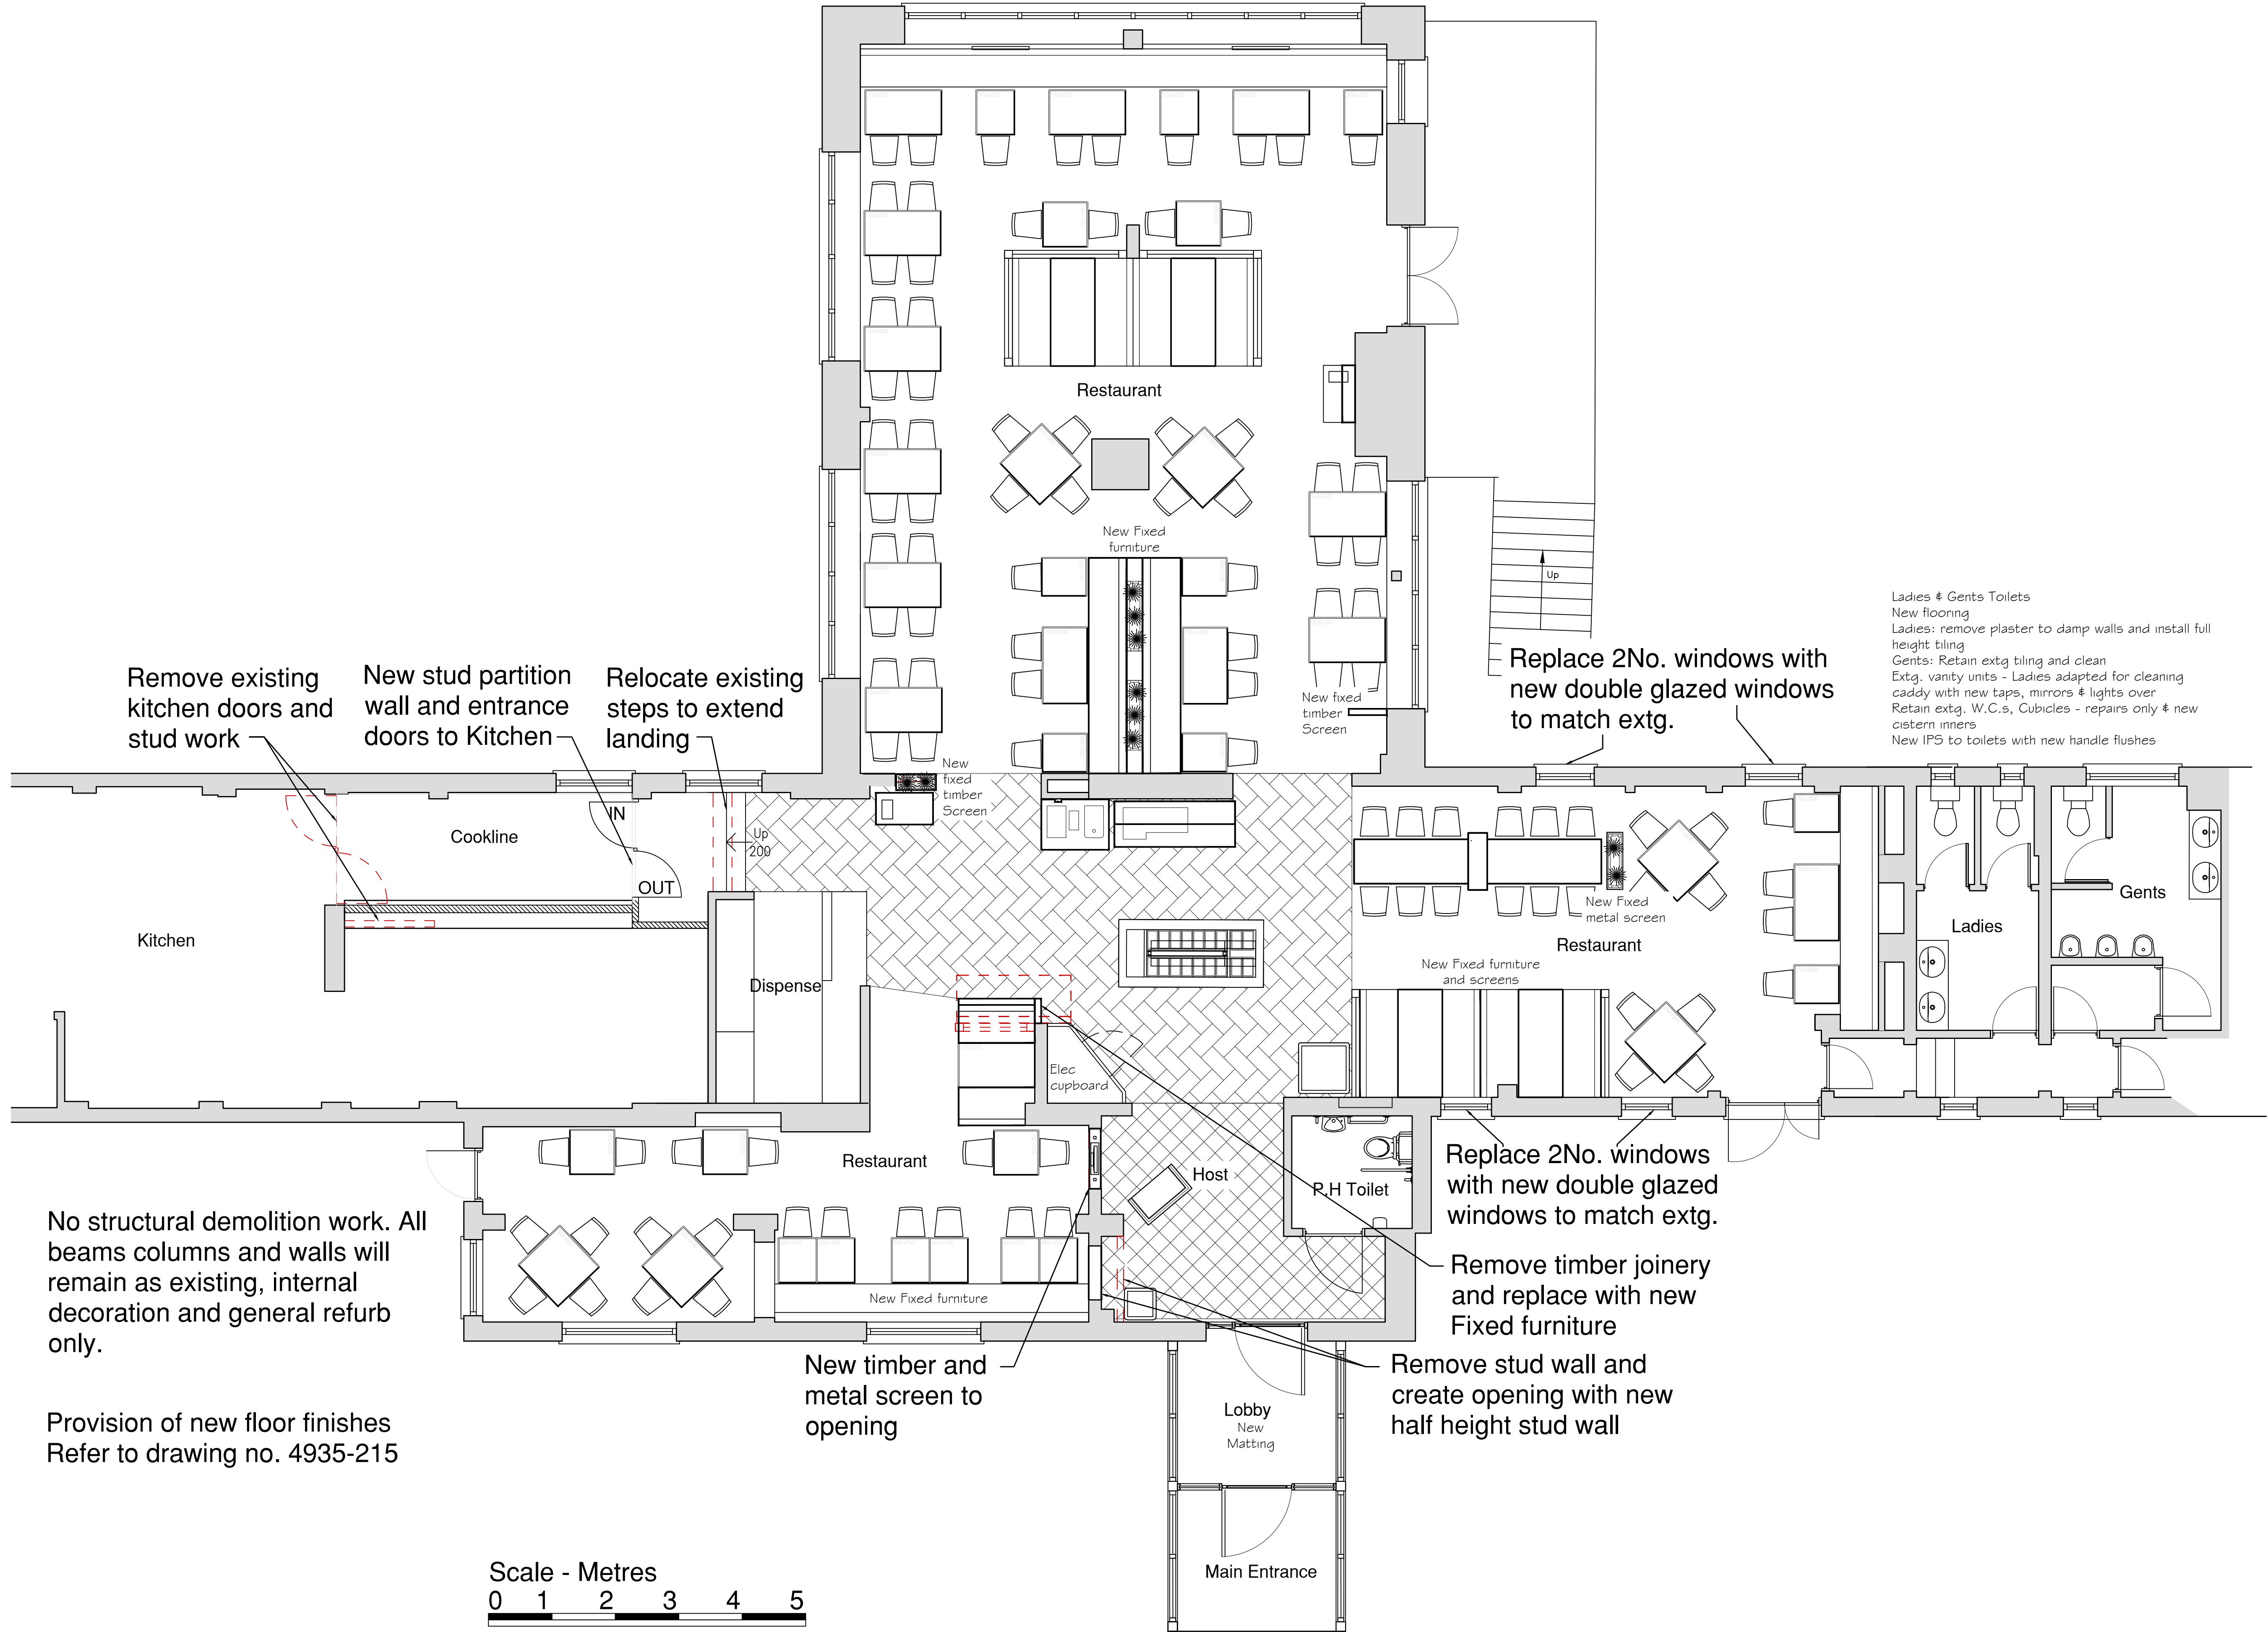

NOTES

The Contractor is to check and verify all building and site dimensions, levels and sewer levels at connection points before work starts.

This drawing must be read with and checked against any structural or other specialist drawings provided.

The Contractor is to comply in all respects with the current Building Regulations whether or not specifically stated on these drawings.

This drawing is not intended to show details of foundation or ground conditions. Each area of ground relied upon to support the structure depicted must be investigated by the Contractor and suitable methods of foundation be provided.

This drawing is to be read in conjunction with all other standard Mitchells & Butlers specifications and documentation.

© This drawing remains the Copyright of Mitchells & Butlers Retail Limited.

Mitchells & Butlers Retail Limited
27 Fleet Street
Birmingham
B3 1JP
0870 609 3000



Ladies & Gents Toilets
New flooring
Ladies: remove plaster to damp walls and install full height tiling
Extg. vanity units - Ladies adapted for cleaning caddy with new taps, mirrors & lights over
Retain extg. W.C.s, Cubicles - repairs only & new cistern inners
New IPS to toilets with new handle flushes

REVISIONS

REV	DESCRIPTION	BY	DATE

DESIGNCOALITION
THE OLD MILL CASTLE STREET ONGAR ESSEX CM5 9JY

ADMIN@DESIGNCOALITION.CO.UK
WWW.DESIGNCOALITION.CO.UK 01277 368000

PROJECT
Harvester, Ham Farm,
Twyford Rd, Eastleigh
SO50 4LF

BRAND
Harvester

BUN 16131401
TITLE
Proposed Ground Floor
Restaurant Area
Planning & LBC

DRAWN EF	SCALE @ A1 1:50	SCALE @ A3 1:100	DATE Dec 24
CHECKED LD	PROJECT/DRAWING NO 4935/212	REVISION	