


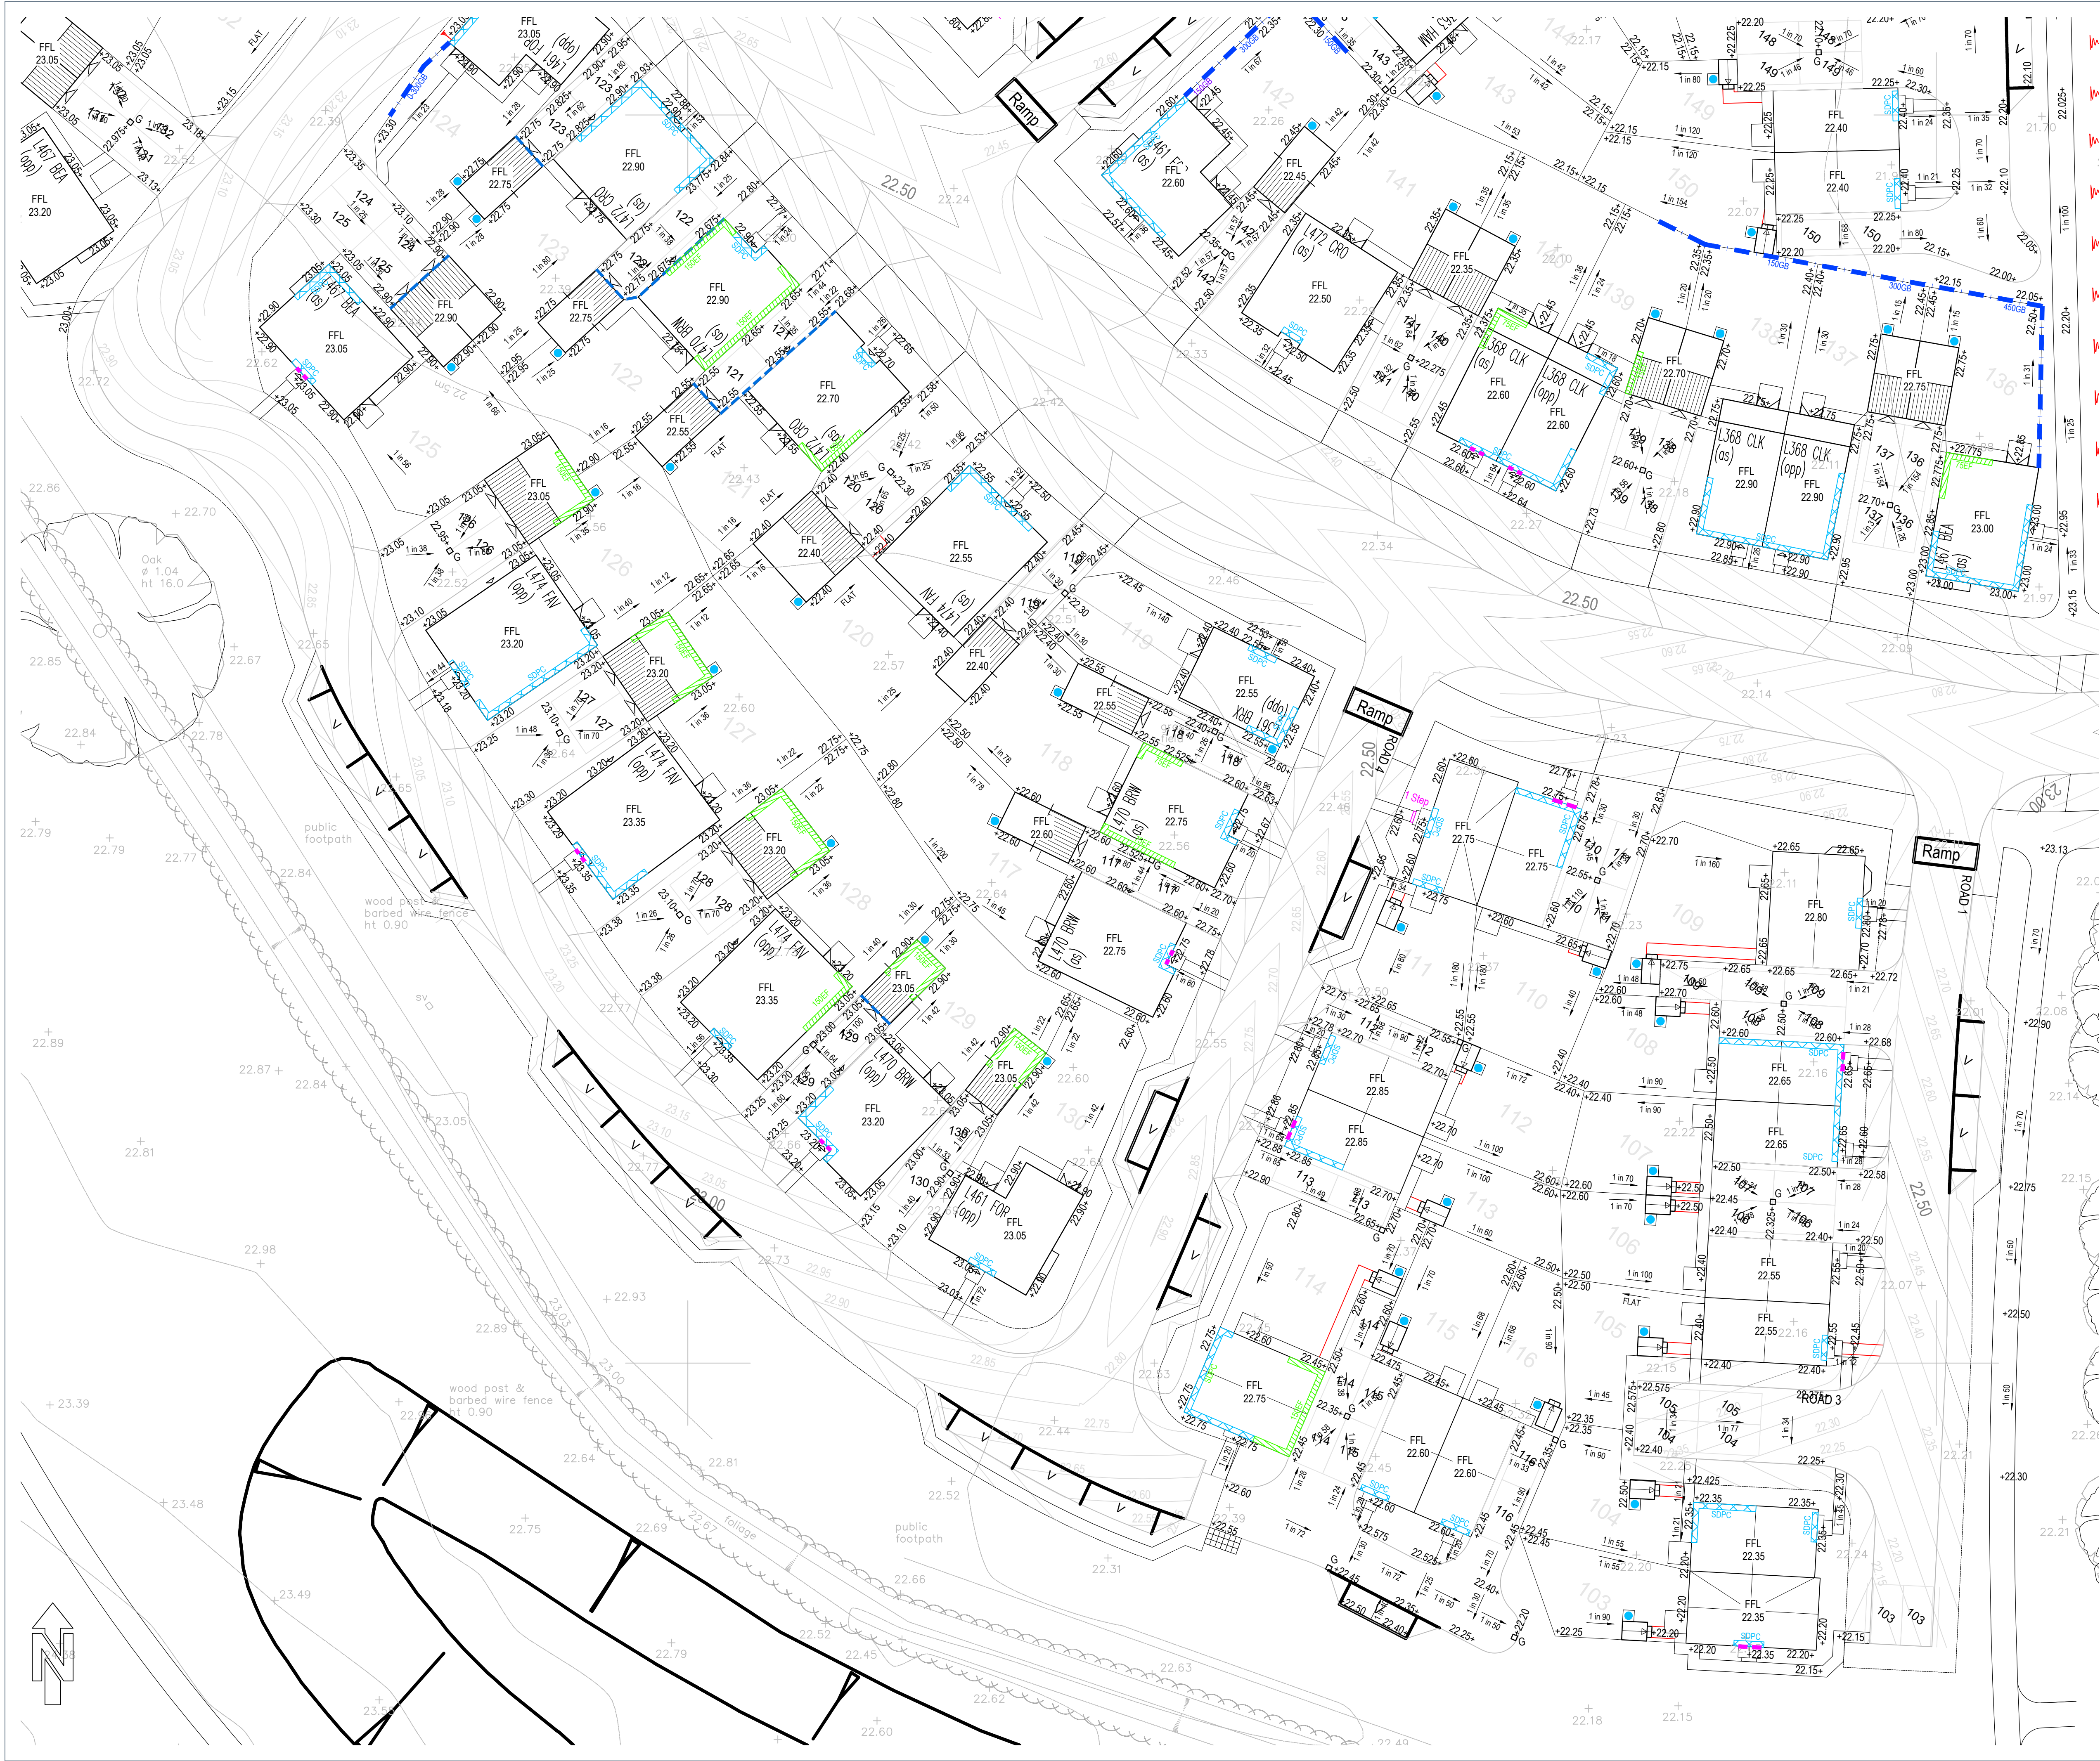

1. This drawing is to be read in conjunction with all relevant Eastwood Consulting Engineers' drawings prefixed 49203 as well as all relevant Miller Homes planning layouts and house type drawings.

KEY:

- Proposed Extra Facing
- Proposed stepped damp proof course
- Proposed Tanking
- Proposed Retaining Wall
- Concrete Gravel Board
- Proposed Flag on Edge
- Proposed Gradient
- Proposed Spot Level
- Proposed Banking Typically 1:3 Max 1:2
- Slot drainage due to level falling towards threshold
- Proposed linear drainage channel
- Proposed Gully
- Step
- Gate

To be read in conjunction with
49203-ECE-XX-XX-DR-C-0110-External Works for relevant
construction details, surfacing etc.

P02	Updated to suit latest layout, new parking bays at plots 109 & 151 and new shed positions.	CD	CB	14.01.2025
P01	First issue.	CD	CB	25.11.2024
REV	DESCRIPTION	SIG	CHK	DATE

MILLER HOMES

PHASE 1H & 1I
BOORLEY GARDENS

EXTERNAL LEVELS
SHEET 3 OF 3

Eastwood
CONSULTING ENGINEERS

St Andrew's House
23 Kingfield Road
Sheffield, S11 9AS

T: 0114 255 4554
E: mail@eastwoodce.com
eastwoodce.com

ECE PROJECT No	SCALE AT A1	STATUS	SUITABLE FOR
49203	1:250	S3	Comment
DRAWING NUMBER			
49203 - ECE - XX - XX - DR - C - 0108			
Project	Originator	Zone	Level
REV			
P02			