


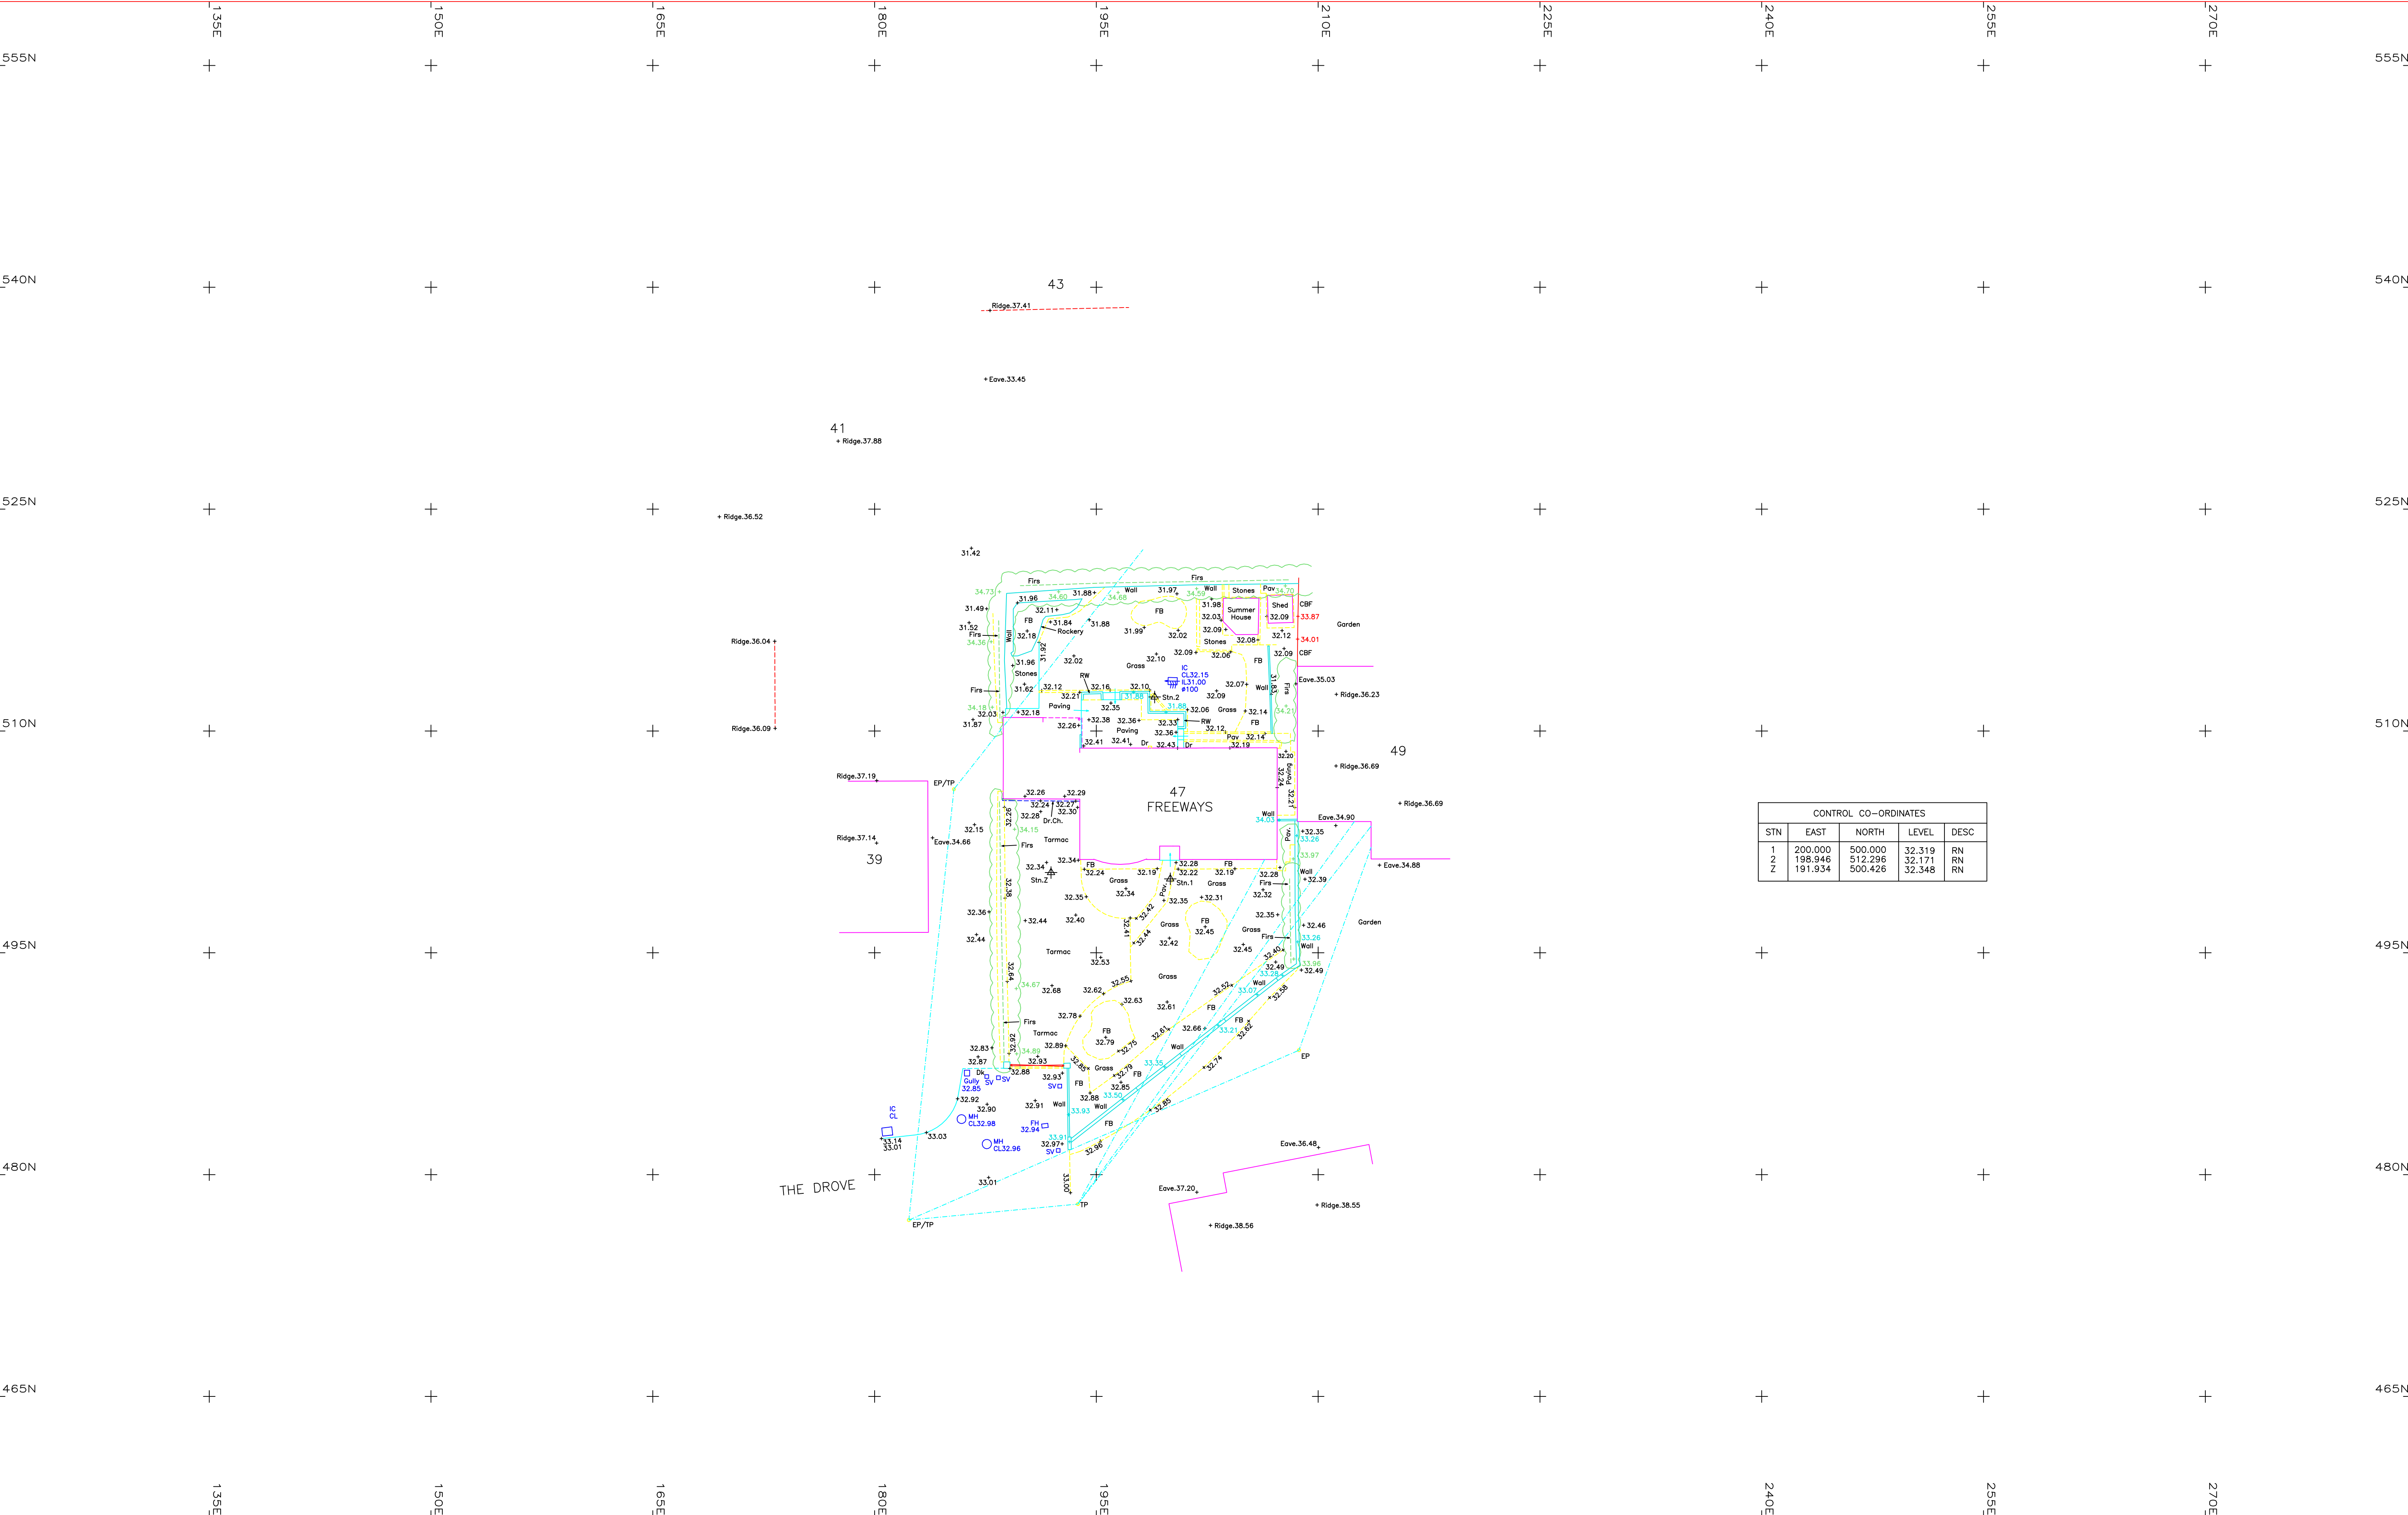

| CONTROL CO-ORDINATES |         |         |        |      |
|----------------------|---------|---------|--------|------|
| STN                  | EAST    | NORTH   | LEVEL  | DESC |
| 1                    | 200.000 | 500.000 | 32.319 | RN   |
| 2                    | 198.946 | 512.296 | 32.171 | RN   |
| Z                    | 191.934 | 500.426 | 32.348 | RN   |

Legend

AV Air Valve

FL Floor Level

OSBM Bench Mark

BS Bus Stop

CATV Cable TV Cover

CL Cover Level

CP Catch Pit

Cul Culvert

D Drain

DP Down Pipe

EHL Eave Height

EIC Electricity IC

EP Electricity Pole

ER Earth Road

FH Fire Hydrant

FLP Flag Pole

C Gully

GC Gas IC

GV Gas Valve

HT Height

IC Inspection Cover

IL Invert Level

Irr/IC Irrigation Valve

JB Junction Box

Kb Kerb

KO Kerb Outlet

LS Letter Box

LP Lamp Post

MH Manhole

Mkr Marker

MS Mile Stone

NB Notice Board

Post Post

RH Rodding Eye

RH Ridge Height

RNB Road Name Board

RP Rain Water Pipe

RP Reflector Post

RS Road Sign

S/A Soakaway

SL Sump Level

SP Sign Post

SV Stop Valve

TCB Telephone Call Box

TEL Telecom IC

THL Threshold Level

TP Traffic Light

TP Telegraph Pole

VP Vent Pipe

WM Water Meter

WO Water Outlet

W Level

W Floor to Ceiling

W Joist Direction

BA Barrier

BWF Barbed Wire

CBF Close Board

CI Corrugated Iron

CLF Chain Link

CPF Chestnut Paving

IRF Interwoven

INT Interwoven

LLF Larch lap

OL Over-lap

Pal Paving

PCF Post & Chain

PRF Post & Rail

PRP Post & Rope

PTF Post & Tube

PWF Post & Wire

PWM Post & Wire Mesh

RW Retaining Wall

W Wall

CL Cover Level

IL Invert Level

Ø Diameter of Pipe

(SP) Sealed Pipe Below

Depth Depth to Silt

Slope

Bushes and Hedges

Gate

NOTES :Drainage Information has been gained by visual inspection only.All possible core has been taken to ensure correct information but TJK Land Surveyors can not accept responsibility for costs arising from errors or omissions. All tree heights are estimated.

N

W

E

S

Indicative

T.J.K. LAND SURVEYORS

LAND, BUILDING AND ENGINEERING SURVEYS

9 HAWTHORNE ROAD,TOTTEN,SOUTHAMPTON,SO40 3HH

MOBILE (07711)680769

E Mail: trevortjkland@gmail.com

© COPYRIGHT

ACORNS HEALTH CARE

47 THE DROVE- WEST END

SO30 2EF - SITE SURVEY

CLIENT

JOB NO. TJK2109

DATE JANUARY 2025

CHECKED BY S.K.

LEVEL DATUM

SHEET SHEET 1 OF 1

DRAWN BY T.J.K.

SCALE 1:200 (A1) 1mm=0.2

LEVEL: Promap Level 37.5m