


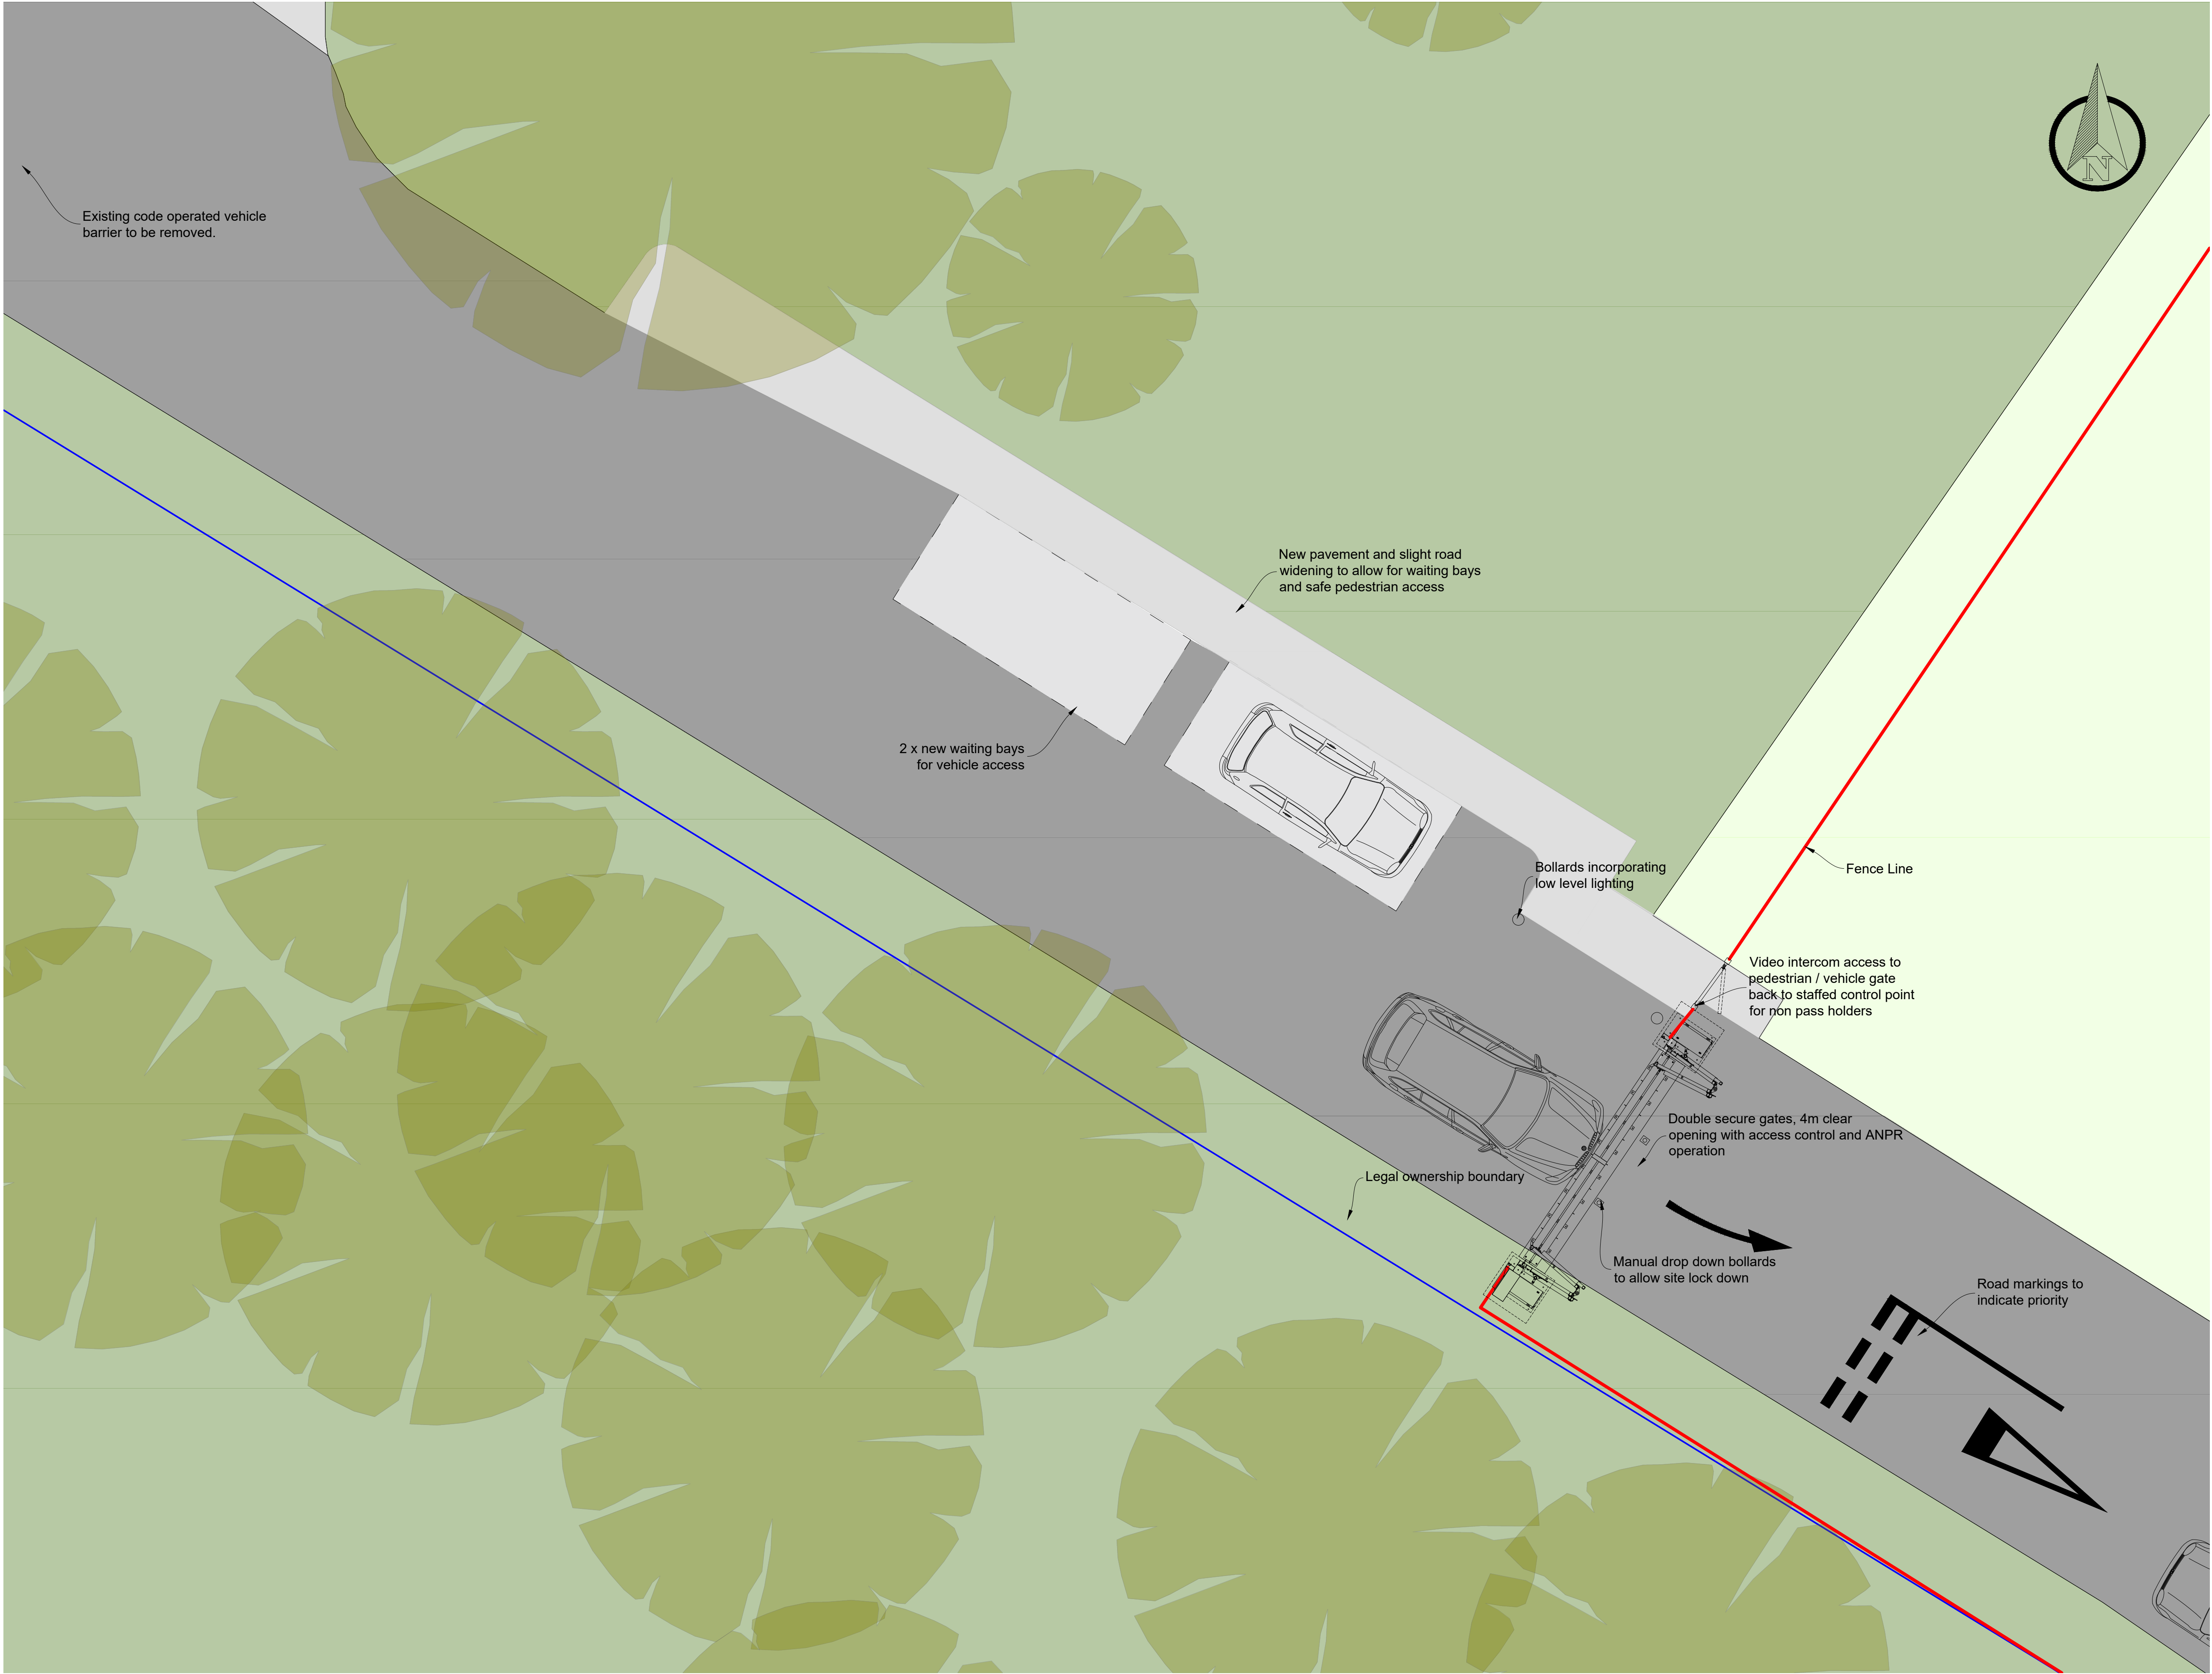

General Notes

1. This drawing is © copyright Hampshire County Council 2024. No unauthorised reproduction of any kind is permitted.
2. No dimensions to be scaled from this drawing. Verify all dimensions prior to construction. Immediately report any discrepancies on the document to the Architect/Contract Administrator. This document shall be read in conjunction with associated models, specifications and related consultant's documents.
3. Drawing to be read with all relevant Architectural, Interiors, Structural, M&E, Drainage/Public Health, Landscape, Civils and Interiors drawings and specifications.
4. This map is reproduced from Ordnance Survey material with the permission of Ordnance Survey on behalf of the controller of Her Majesty's Stationery Office © Crown copyright. Unauthorized reproduction infringes Crown Copyright & may lead to prosecution or civil proceedings (100019180) 2024.

Hampshire
County Council

Notes:

P2	Gates & layout updated	07.10.24	JJ	GC
P1	Initial	----	JJ	GC
Rev	Description	Date	By	Chkd

HCC Property Services,
Three Minsters House,
76 High Street, Winchester SO23 8UL
tel: (01962) 847801

Property Services

PROJECT NAME
Netley Police Training HQ - Security Review

SHEET NAME
Hound Lane Entrance
as Proposed

SCALE	DRAWN	CHKD	APRV
1:100 @ A1	JJ	GC	.
DRAWING No.			
project code - originator - volume - level - type - role - number			version
E05535-HCC-ZZ -DR-B-1551	P2	00	

SUITABILITY
code description

A2 APPROVED FOR PLANNING STAGE