
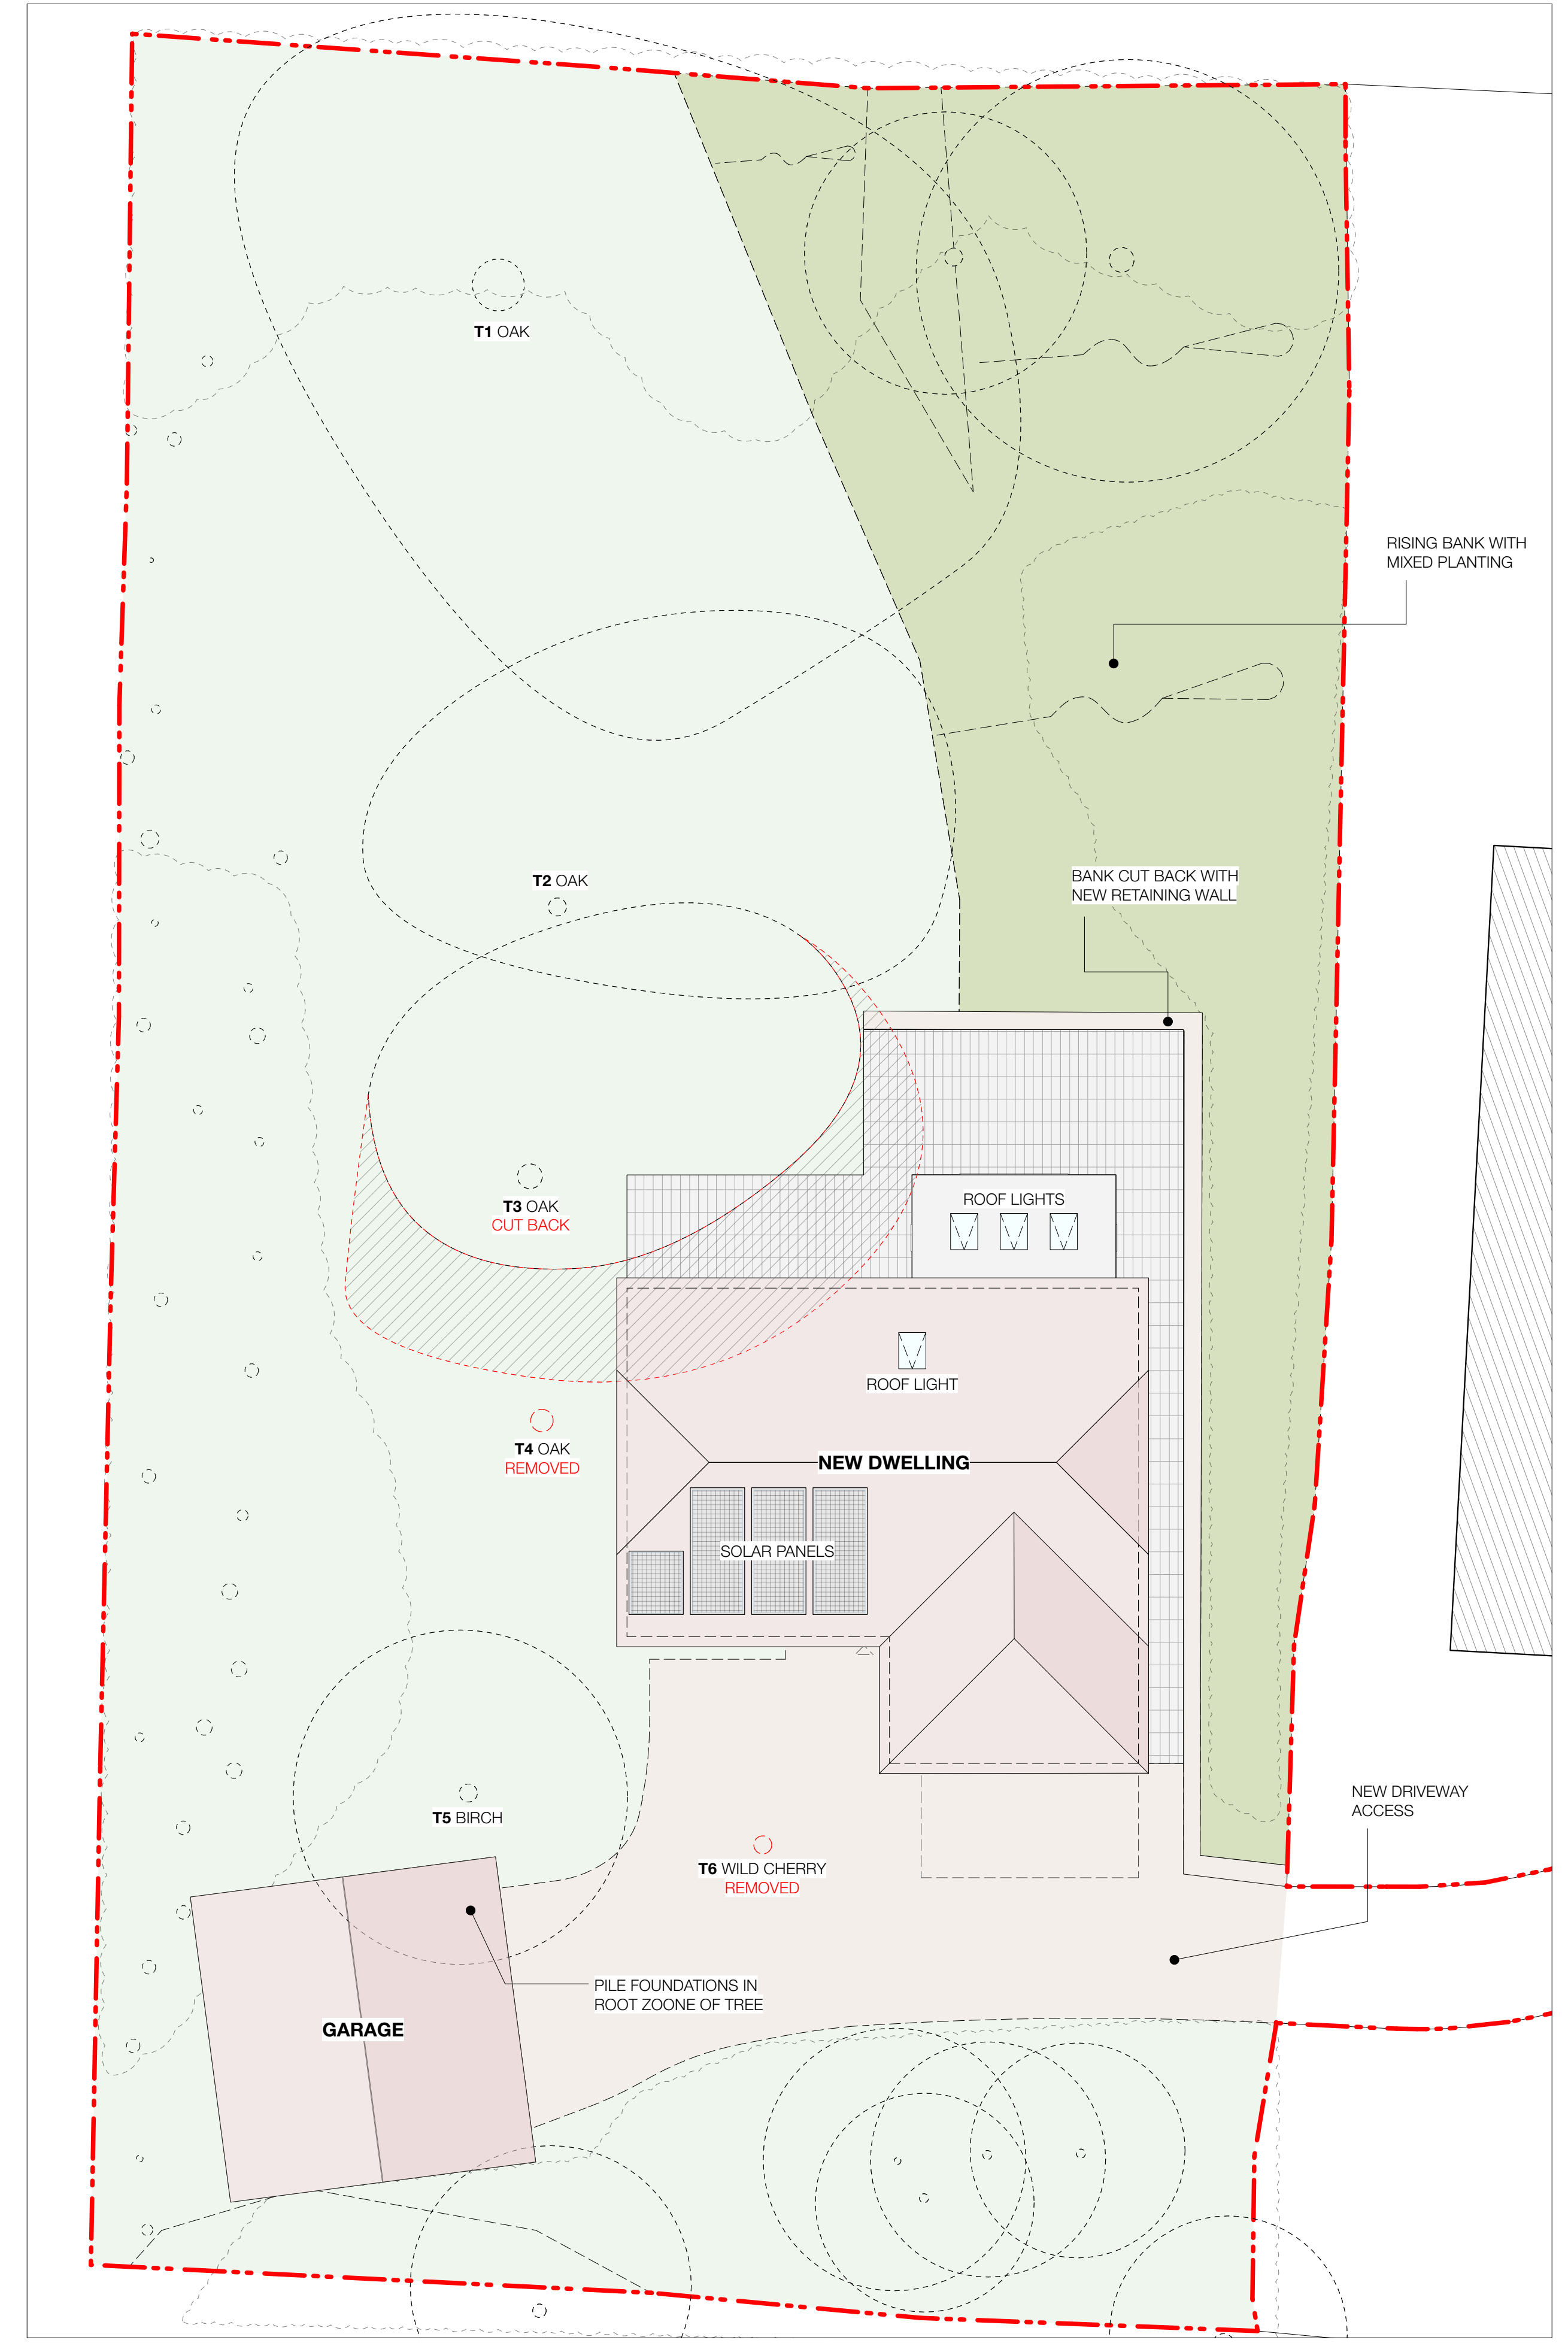


[illegible]

GENERAL NOTES

THE CONTRACTOR IS RESPONSIBLE FOR THE CHECKING OF ALL SITE DIMENSIONS AND LEVELS.
DISCREPANCIES TO BE REPORTED IMMEDIATELY TO THE CONTRACT ADMINISTRATOR / ARCHITECT.
TO BE READ IN CONJUNCTION WITH ALL RELEVANT CONSULTANTS DRAWINGS AND INFORMATION.
ALL EXISTING SITE, TREE AND BUILDING INFORMATION HAS BEEN COMPILED FROM DIFFERENT SOURCES.

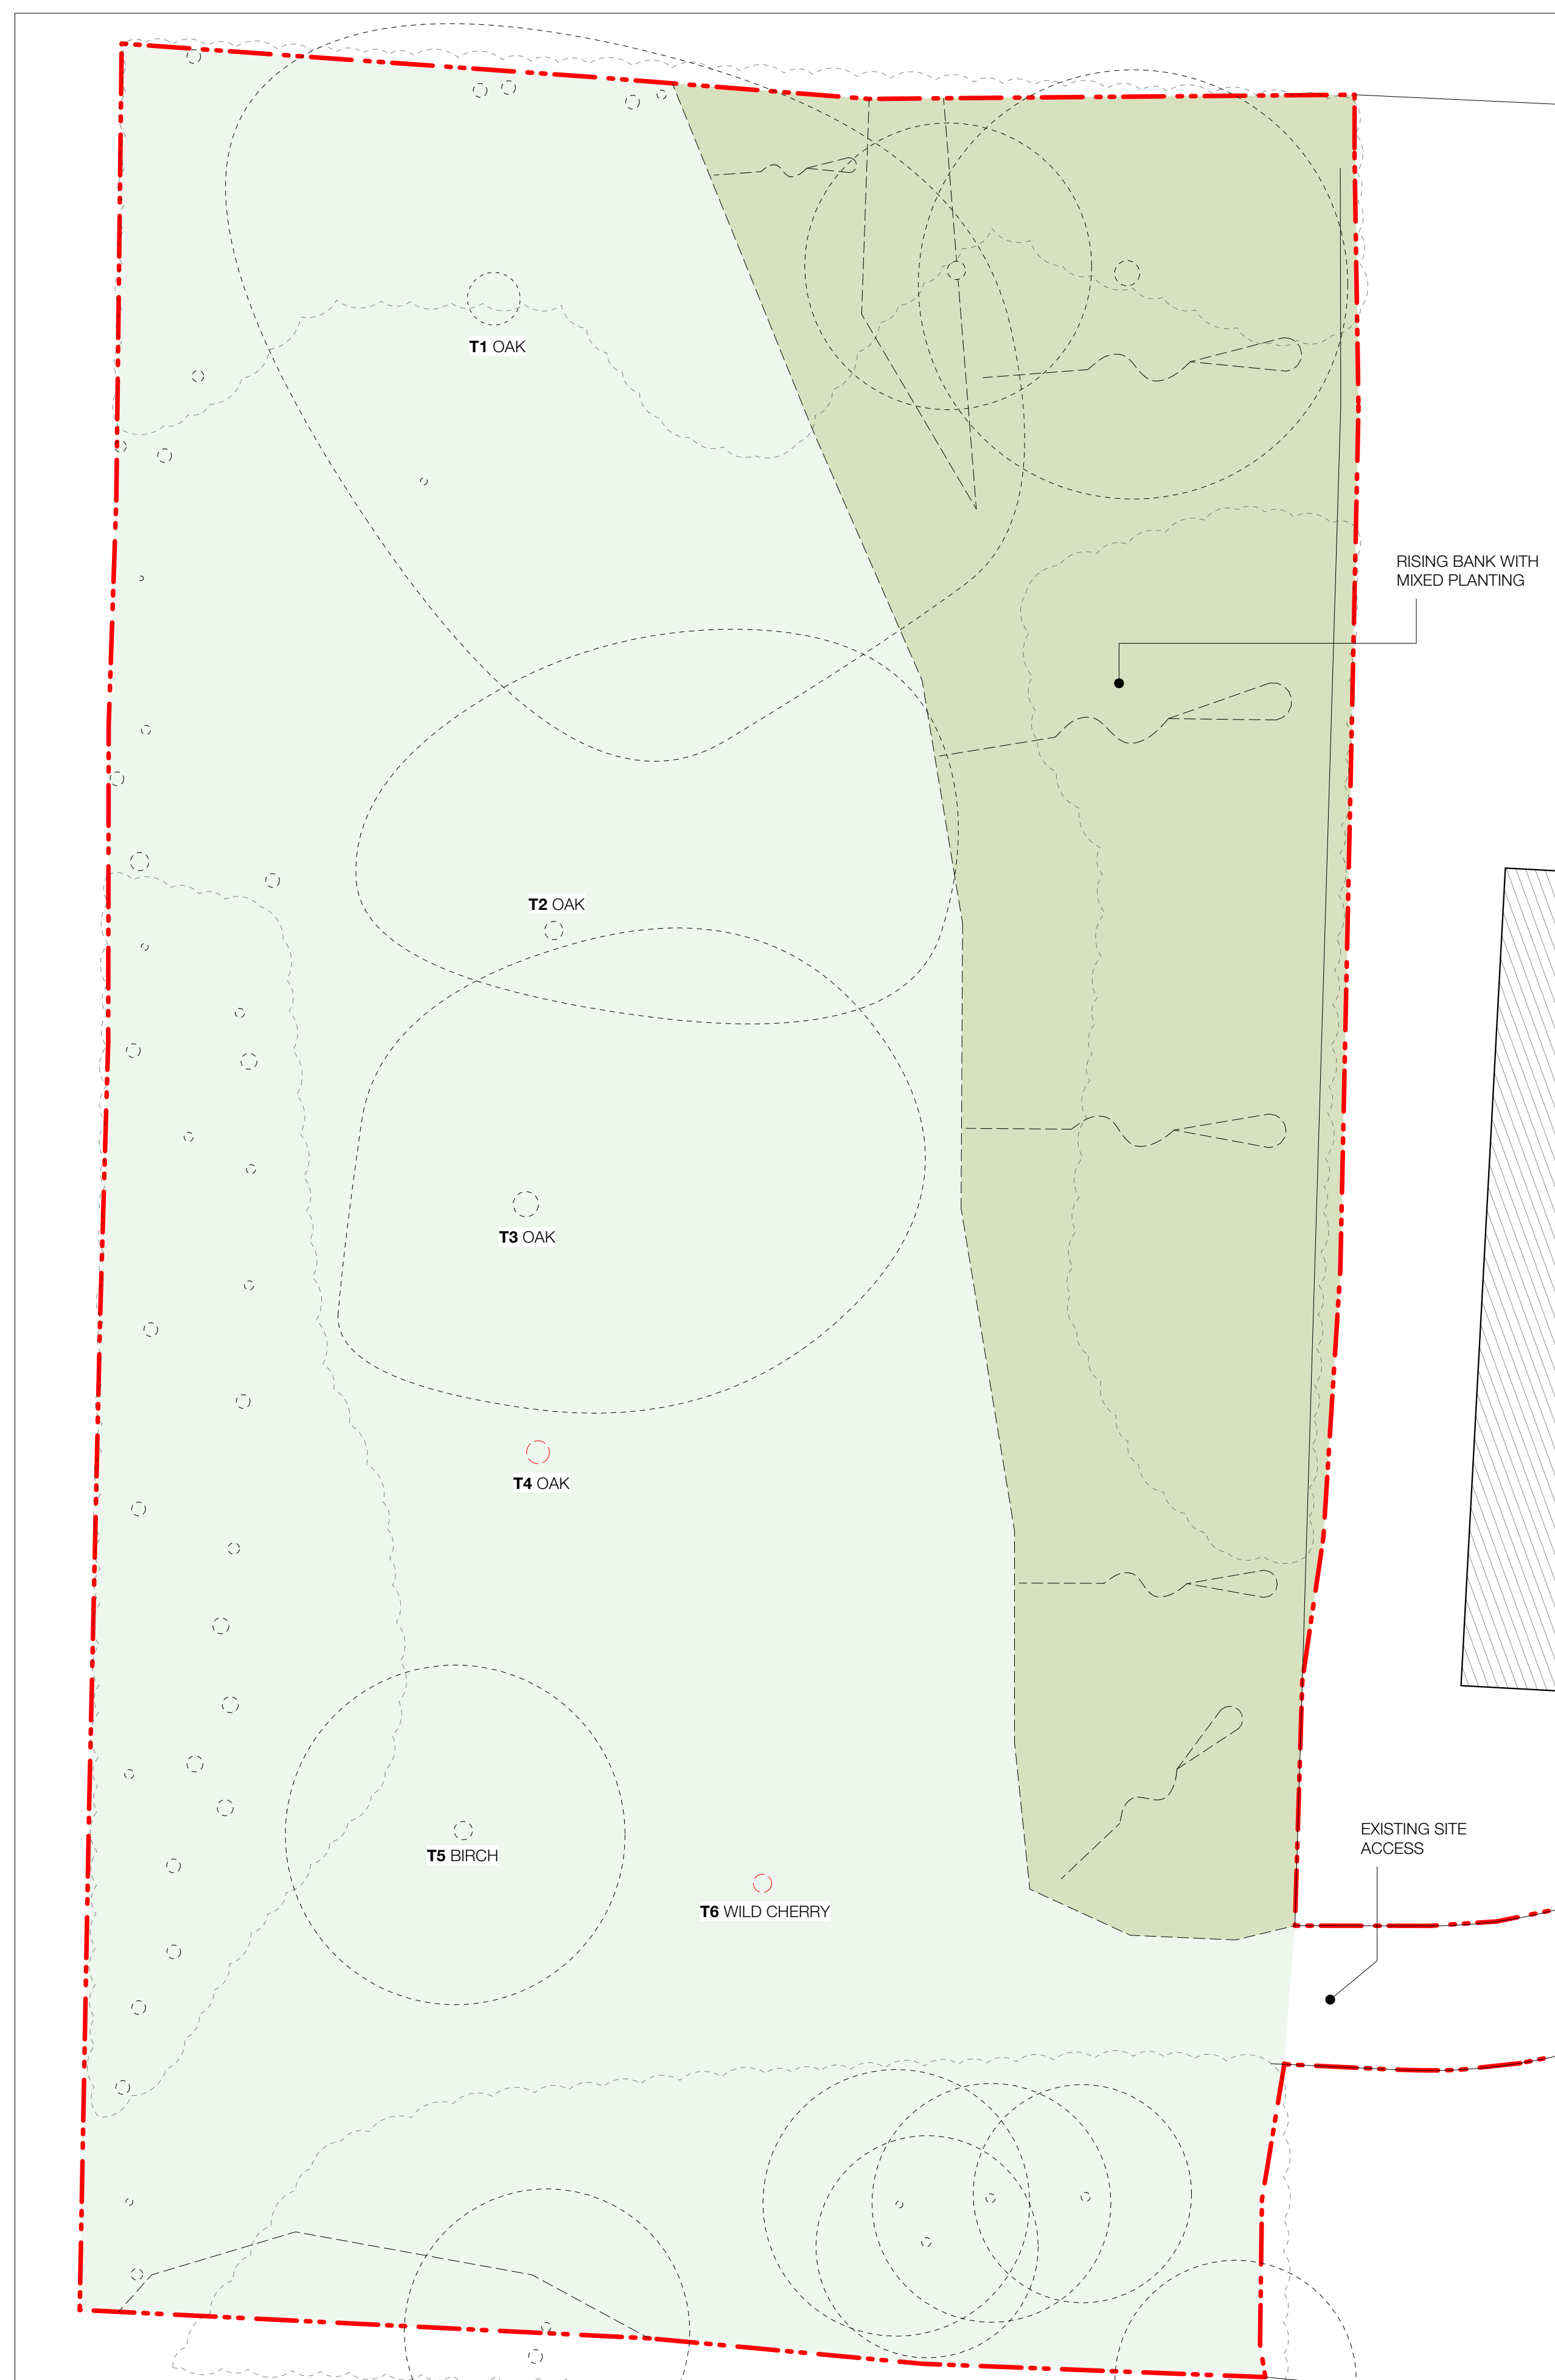

Paul Cashin Architects
Chernocke Place
35 Southgate Street
Winchester, Hampshire
SO23 9EH
01962 623 521
www.paulcashinarchitects.co.uk

DRAWING TITLE	Proposed Site
DRAWING REF	2221-PCA-DR-A-100
STATUS	INFORMATION - NOT FOR CONSTRUCTION
SCALE	

PROJECT TITLE	BOUNDARY ACRES
CLIENT	WILLIAMSON
ORIGIN	10/22
PROJECT NO.	2221