


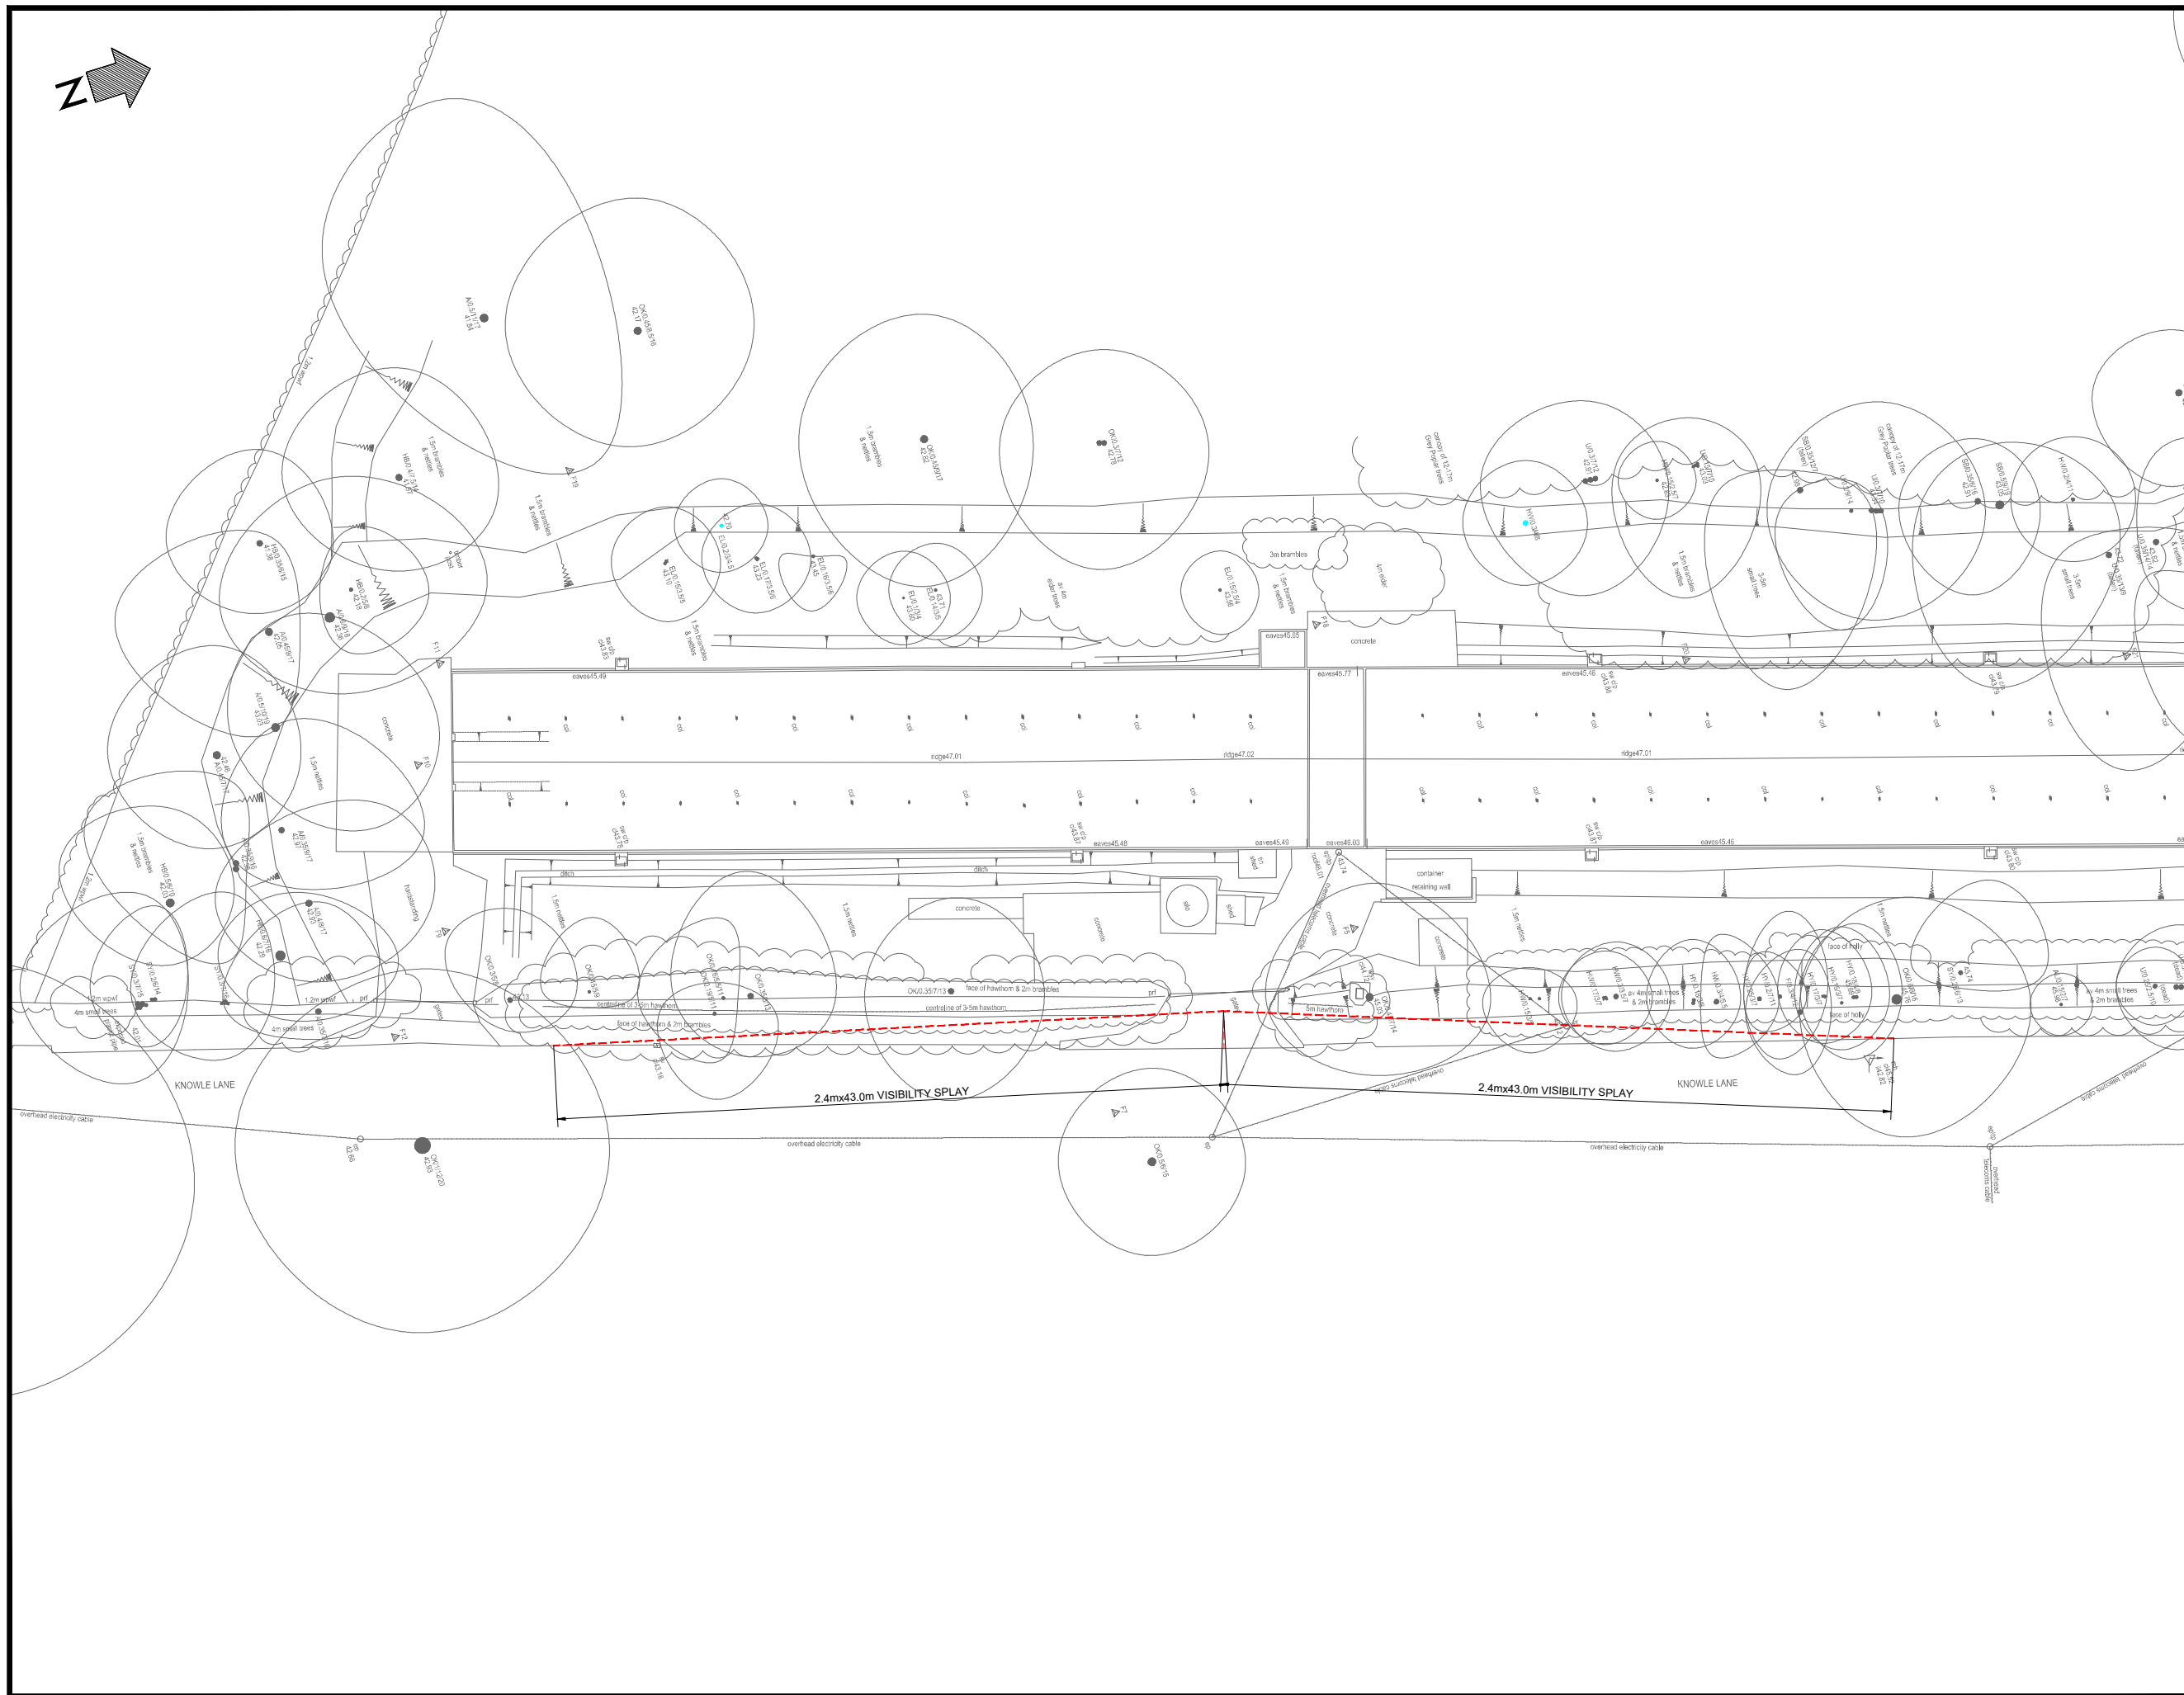

Nick Culhane
Highway Consultant

CLASS Q PNCOU AT
COCKPIT FARM, KNOWLE LANE

ACCESS AND VISIBILITY SPLAYS

FOR INFORMATION

Size	A1
------	----

Rev	
-----	--