


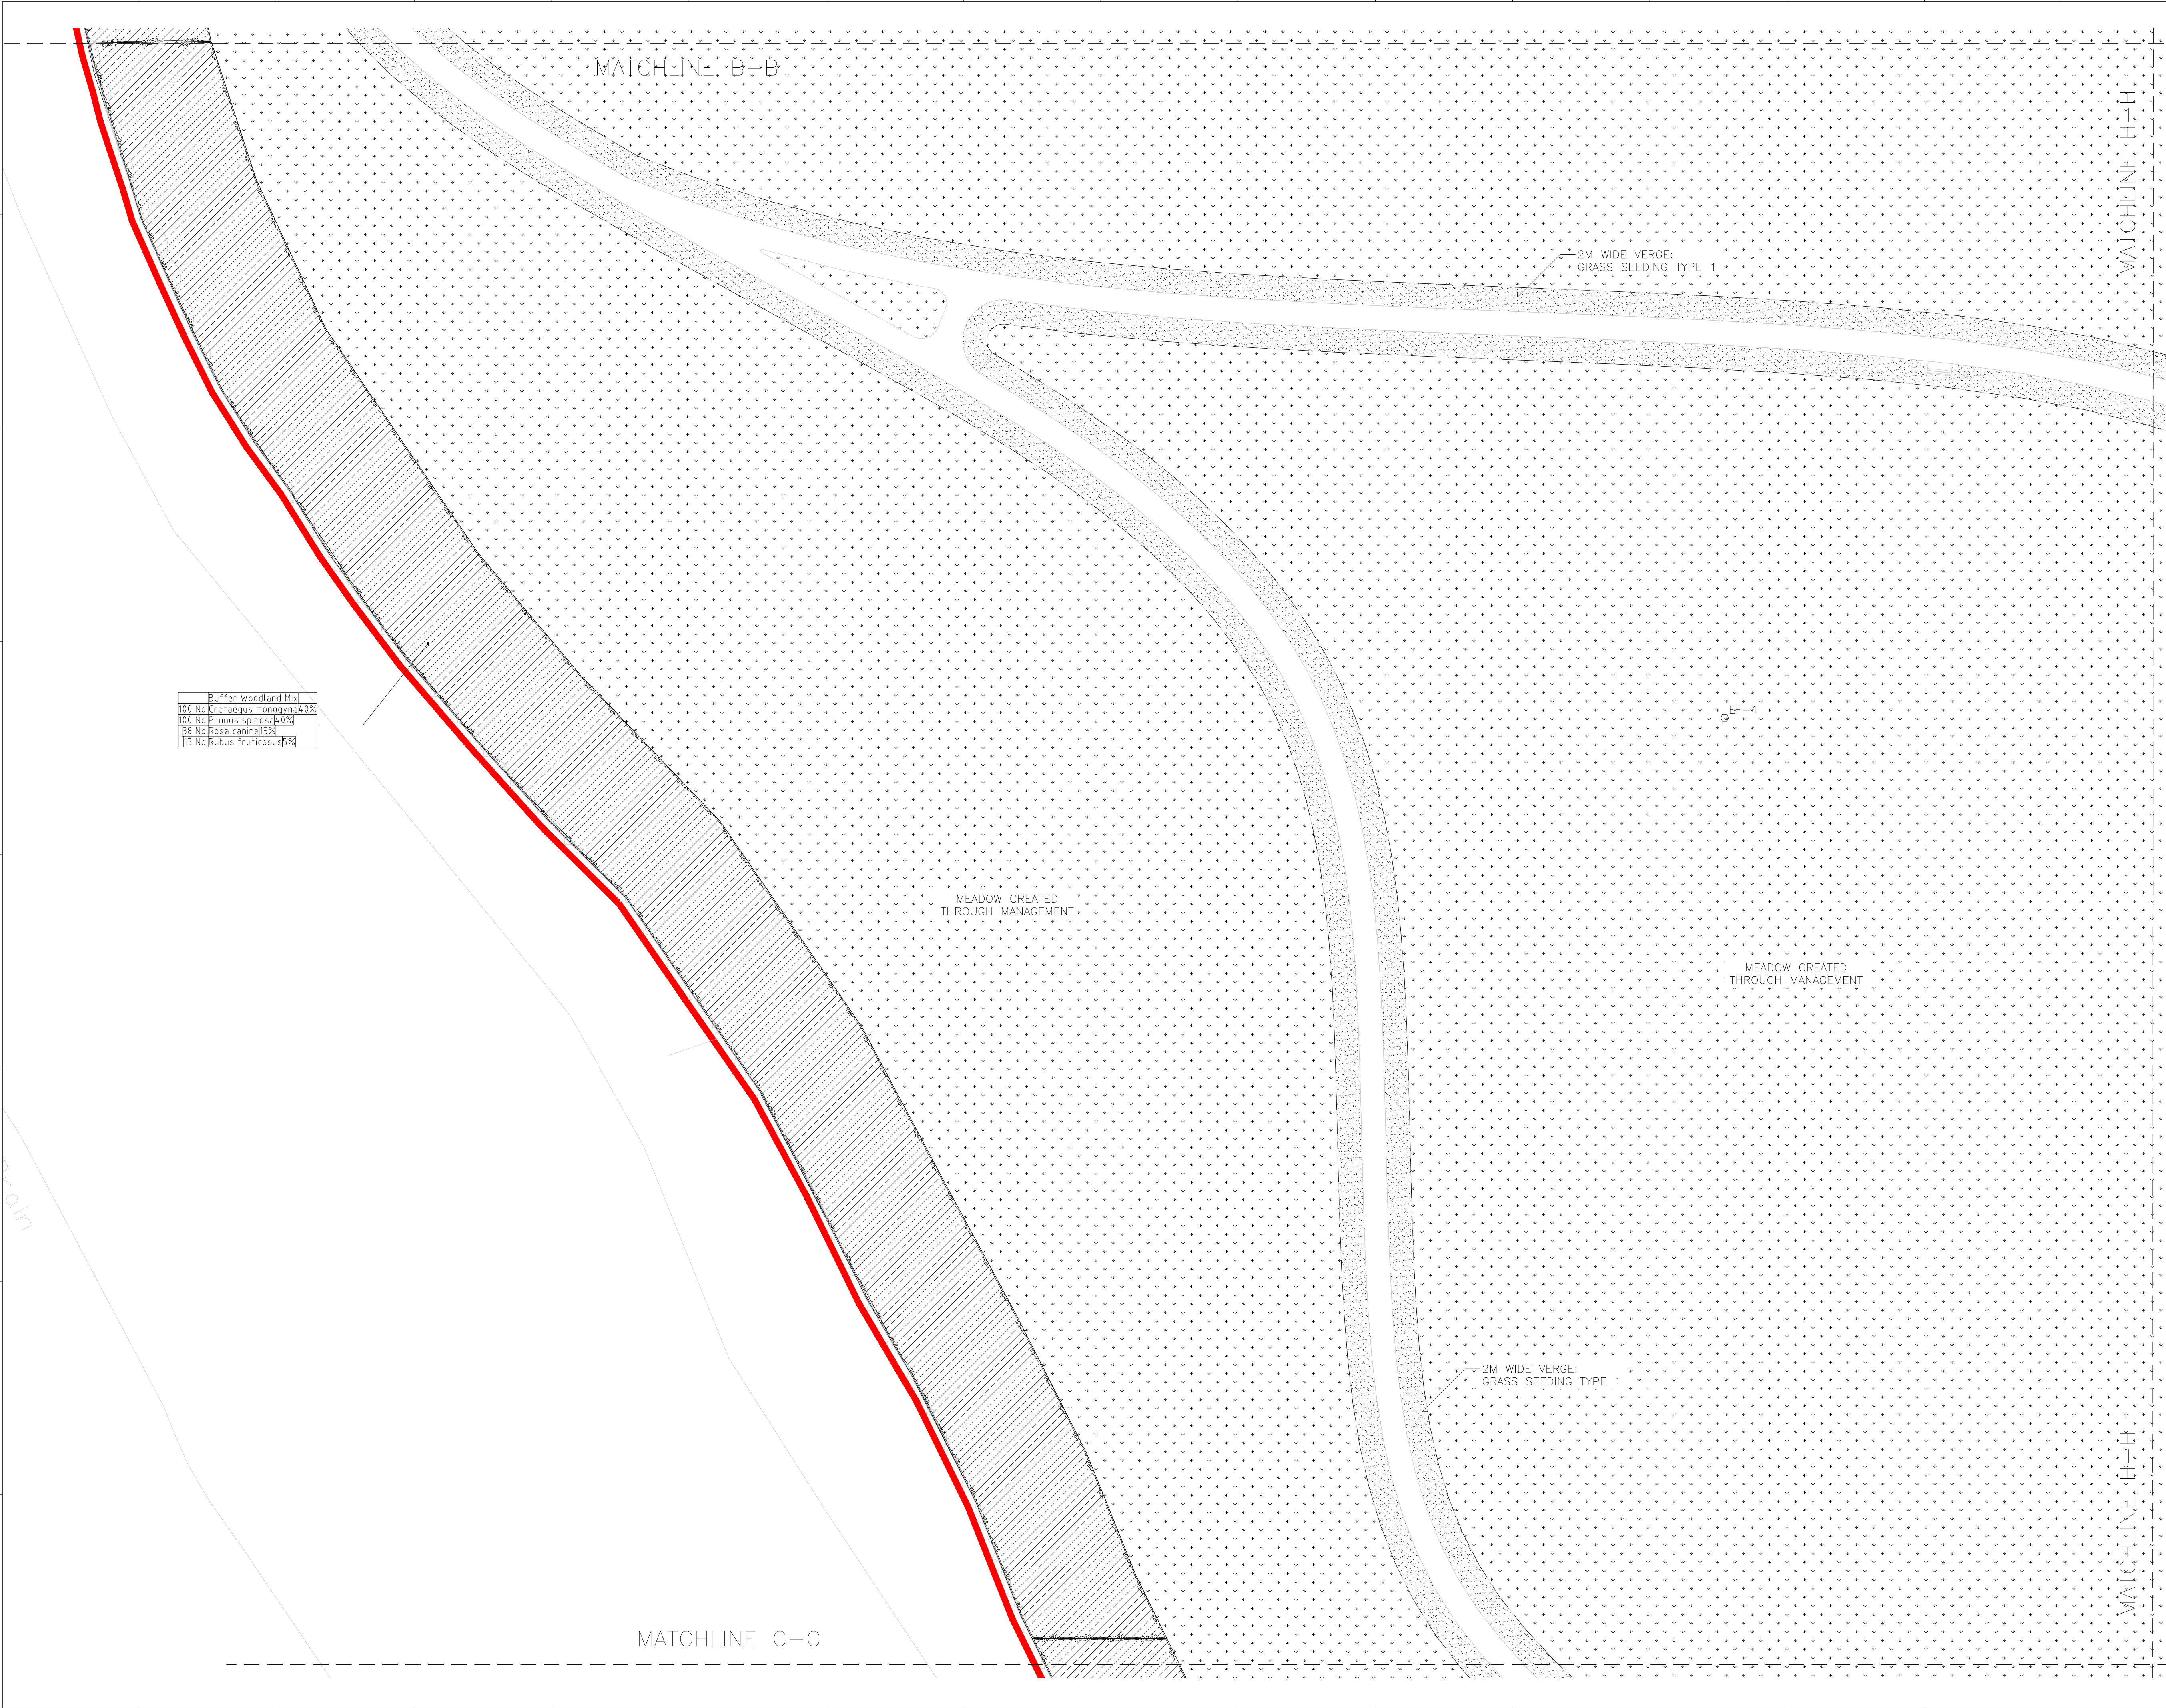

KEY PLAN:

NOTES:

- THIS DRAWING IS NOT VALID FOR CONSTRUCTION OR OTHER PURPOSES UNLESS APPROVED AND CERTIFIED.
- DO NOT SCALE DRAWING. USE THE WRITTEN DIMENSIONS ONLY.
- ALL DIMENSIONS ARE IN MILLIMETERS UNLESS NOTED OTHERWISE.
- ALL DIMENSIONS SHALL BE VERIFIED ON SITE BEFORE PROCEEDING WITH WORK. REPORT ALL OMISSIONS & ANY DISCREPANCIES TO THE LANDSCAPE ARCHITECTS IN WRITING.
- THIS DRAWING MUST BE READ IN CONJUNCTION WITH ALL RELEVANT CONTRACTS, SPECIFICATIONS, REPORTS, AND DRAWINGS.
- THIS DRAWING AND DESIGN IS COPYRIGHTED AND NO PORTION MAY BE REPRODUCED WITHOUT THE PRIOR PERMISSION OF THE LANDSCAPE ARCHITECTS.
- ALL WORK TO BE CARRIED OUT IN ACCORDANCE WITH BUILDING REGULATIONS AND THE REQUIREMENTS OF THE LOCAL AUTHORITY AND STATUTORY UTILITY PROVIDERS.

© COPYRIGHT OF THIS DRAWING IS VESTED IN EAMONN BYRNE LANDSCAPE ARCHITECTS LTD.

REVISION:	DESCRIPTION:	DATE:
0		18.10.2024

CONSULTANT: LANDSCAPE ARCHITECT

ebla eamonn byrne
landscape architects

5-6 King's Court, York, YO1 7LD, UK
T +44 (0)1904 623 144 E mail@eb-la.com www.eb-la.com

CLIENT:
EASTLEIGH BOROUGH COUNCIL

PROJECT:
STOKE PARK FARM SUITABLE ALTERNATIVE NATURAL GREENSPACE

DRAWING TITLE:
PLANTING PLAN 6 OF 13

STATUS:
CONTRACT DOCUMENTATION

SCALE @ A1:	DATE:	DRAWN:	CHECKED:	APPROVED:
1:250	09.10.2023	SW	EB	EB

PROJECT NO.:	DRAWING NO.:	REVISION:
23036	PP-0-06	0

FILE REF: