



GENERAL NOTES:
1. This drawing is the copyright of KSA Architects Ltd and may not be copied, altered or reproduced in any form or passed on to a third party without written consent. If in doubt ASK.
2. This drawing has been produced as a guide, and is subject to further detailed information being provided, including but not limited to a full topographical survey, service enquires and an arboriculture study.

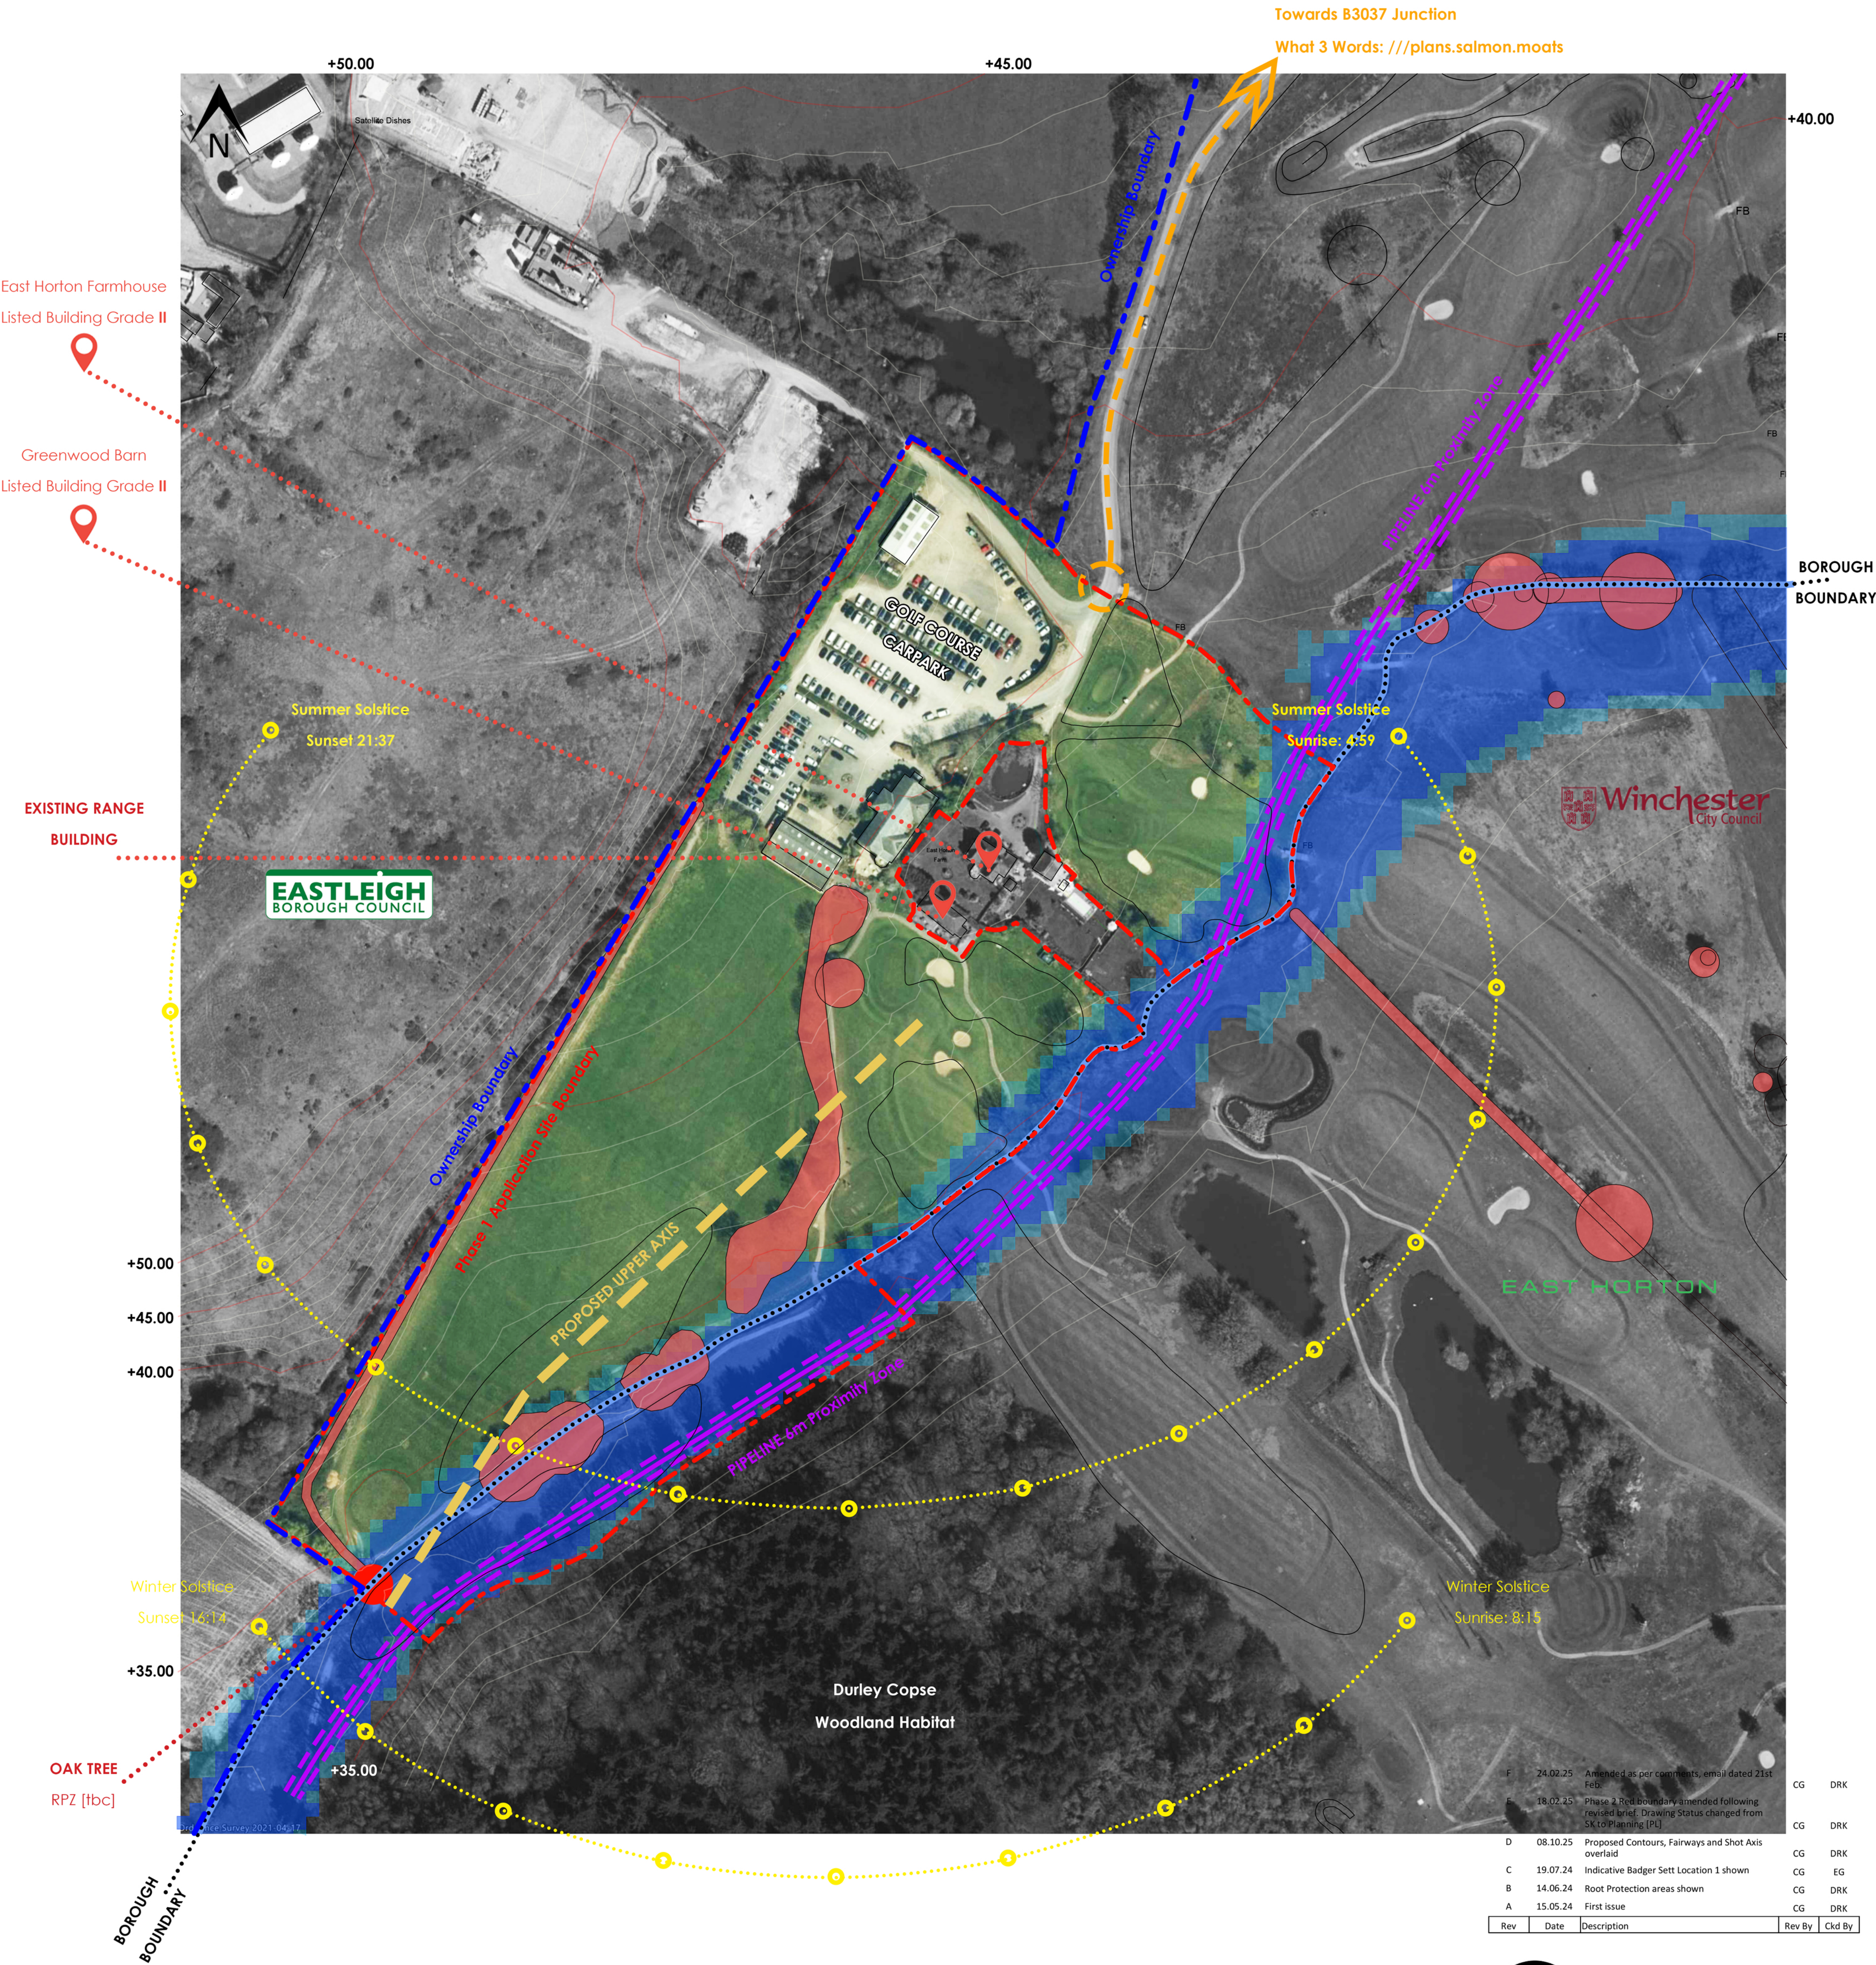

F	24.02.25	Amended as per comments, email dated 21st Feb.	CG	DRK
F	18.02.25	Phase 2 Red boundary amended following revised brief. Drawing Status changed from SK to Planning [PL]	CG	DRK
D	08.10.25	Proposed Contours, Fairways and Shot Axis overlaid	CG	DRK
C	19.07.24	Indicative Badger Sett Location 1 shown	CG	EG
B	14.06.24	Root Protection areas shown	CG	DRK
A	15.05.24	First issue	CG	DRK
Rev	Date	Description	Rev By	Ckd By

KEY

- Borough Boundary between Eastleigh & Winchester
- == Pipeline with 6m easement boundary
- - - Blue Ownership boundary
- - - Red Phase 1 boundary
- Waterway
- Flood zones
- Root Protection zones

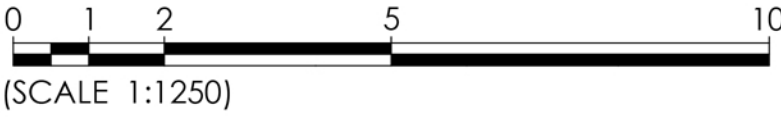

KSA The people orientated placemakers.

Client
East Horton Golf Club

Project
East Horton Golf Course

Drawing Title
PHASE 1 Opportunities & Constraints Diagram

Drawing Status
PLANNING
Document Ref.
1317 PL002

Scale
1:1250 @ A1
Revision
F
Drawn By
CG

RIBA KSA Architects Ltd, Concept House 35 Kingston Crescent, North End Portsmouth, Hampshire, PO2 8AA Phone: 023 9267 3618 Email: info@ksaltltd.co.uk Web: www.ksaltltd.co.uk
Chartered Practice