


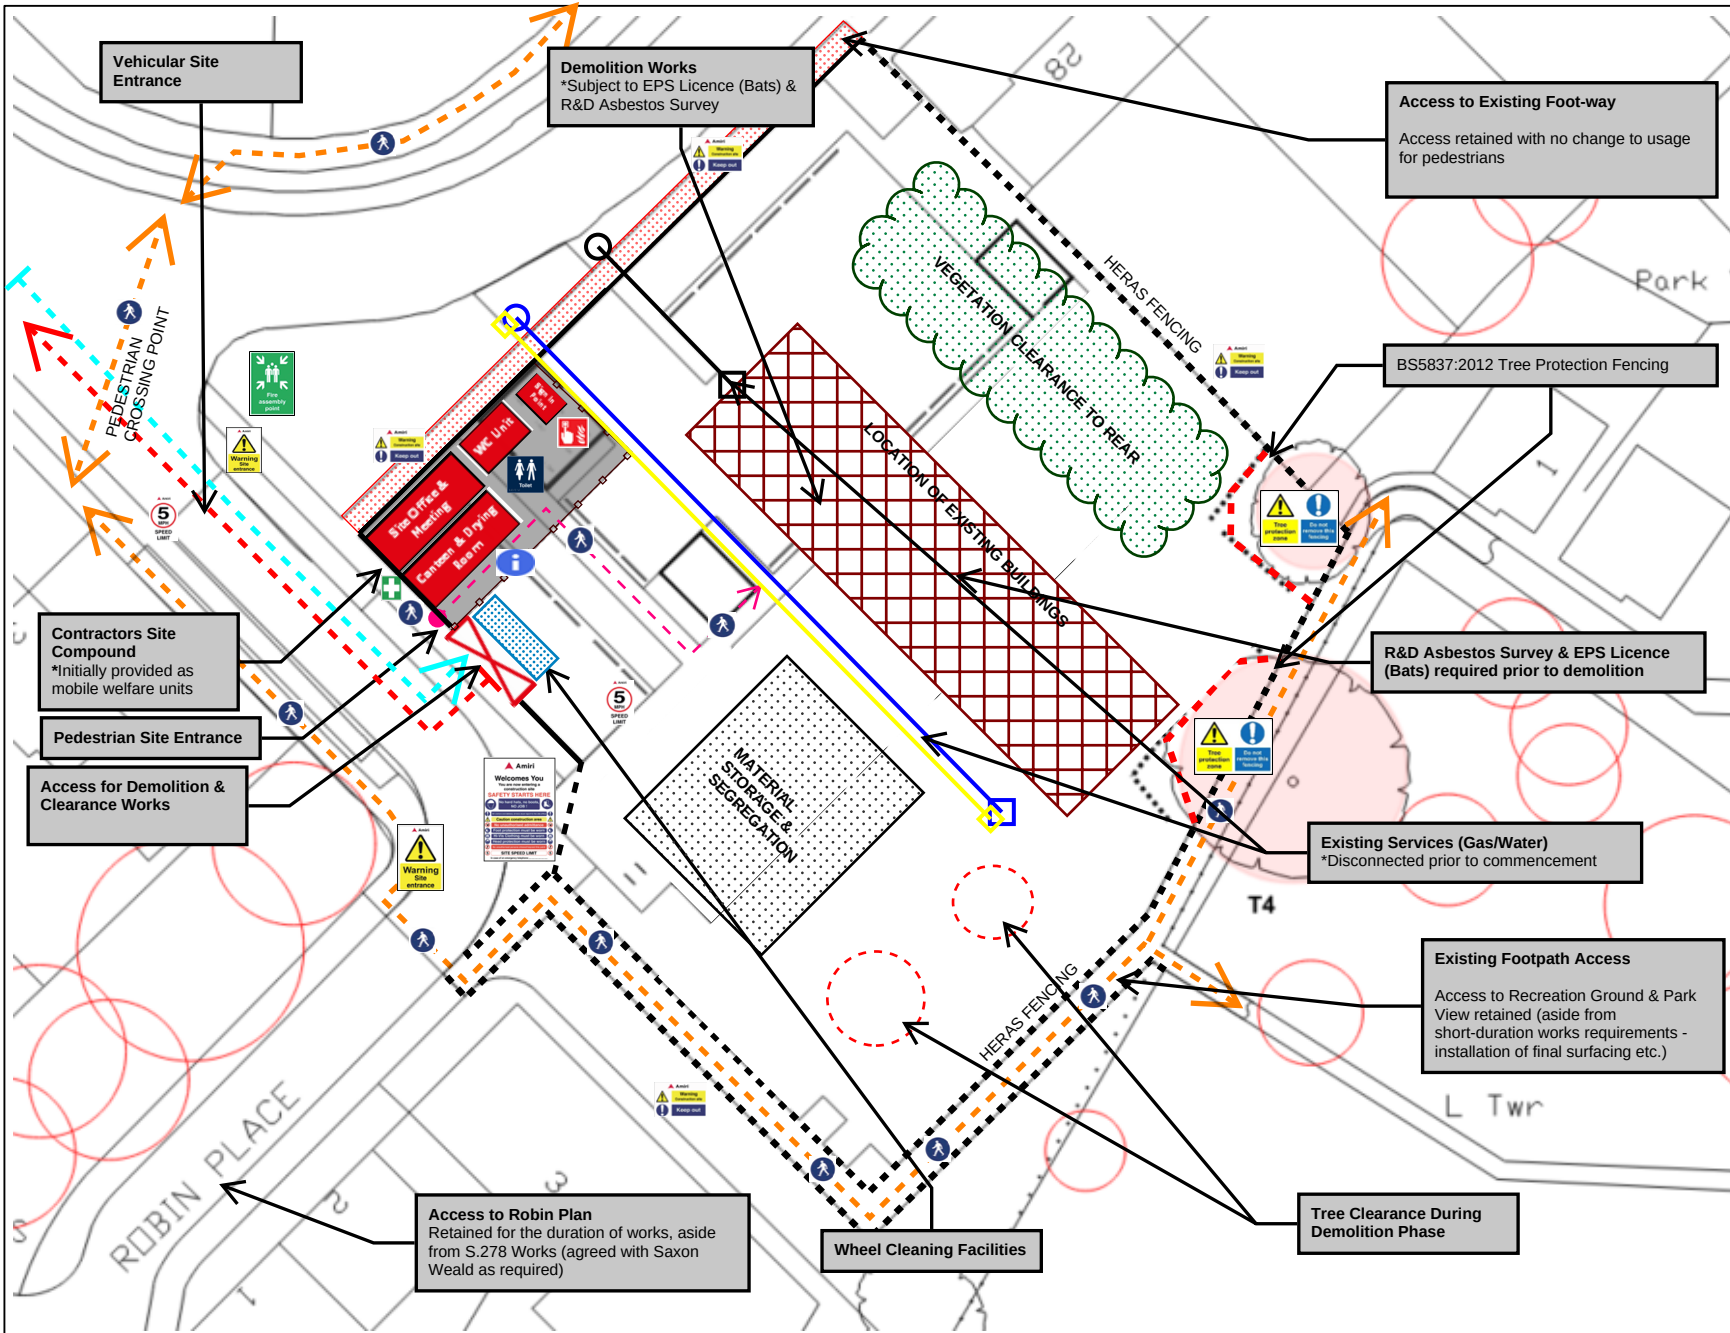

LEGEND	
	SITE DELIVERY ACCESS
	SITE DELIVERY EXIT
	SITE OFFICES / WELFARE
	MATERIAL STORAGE AREA
	SOLID HOARDING
	HERAS FENCING
	WASTE SEGREGATION
	SITE MUSTER POINT
	1ST AID POINT
	PROJECT INFO BOARD
	ACCESS POINT/GATE
	FIRE POINT
	SITE PARKING
	SUBSTRUCTURE PHASE
	SUPERSTRUCTURE PHASE
	INTERNAL FINISHES PHASE
	EXTERNAL WORKS PHASE
	WORKS AREA
	SITE PEDESTRIAN ROUTE
	PLANT WARNING SIGNAGE
	SITE PERIMETER SIGNAGE
	CCS SIGNAGE
	TREE PROTECTION FENCE
	PUBLIC PEDESTRIAN ROUTE