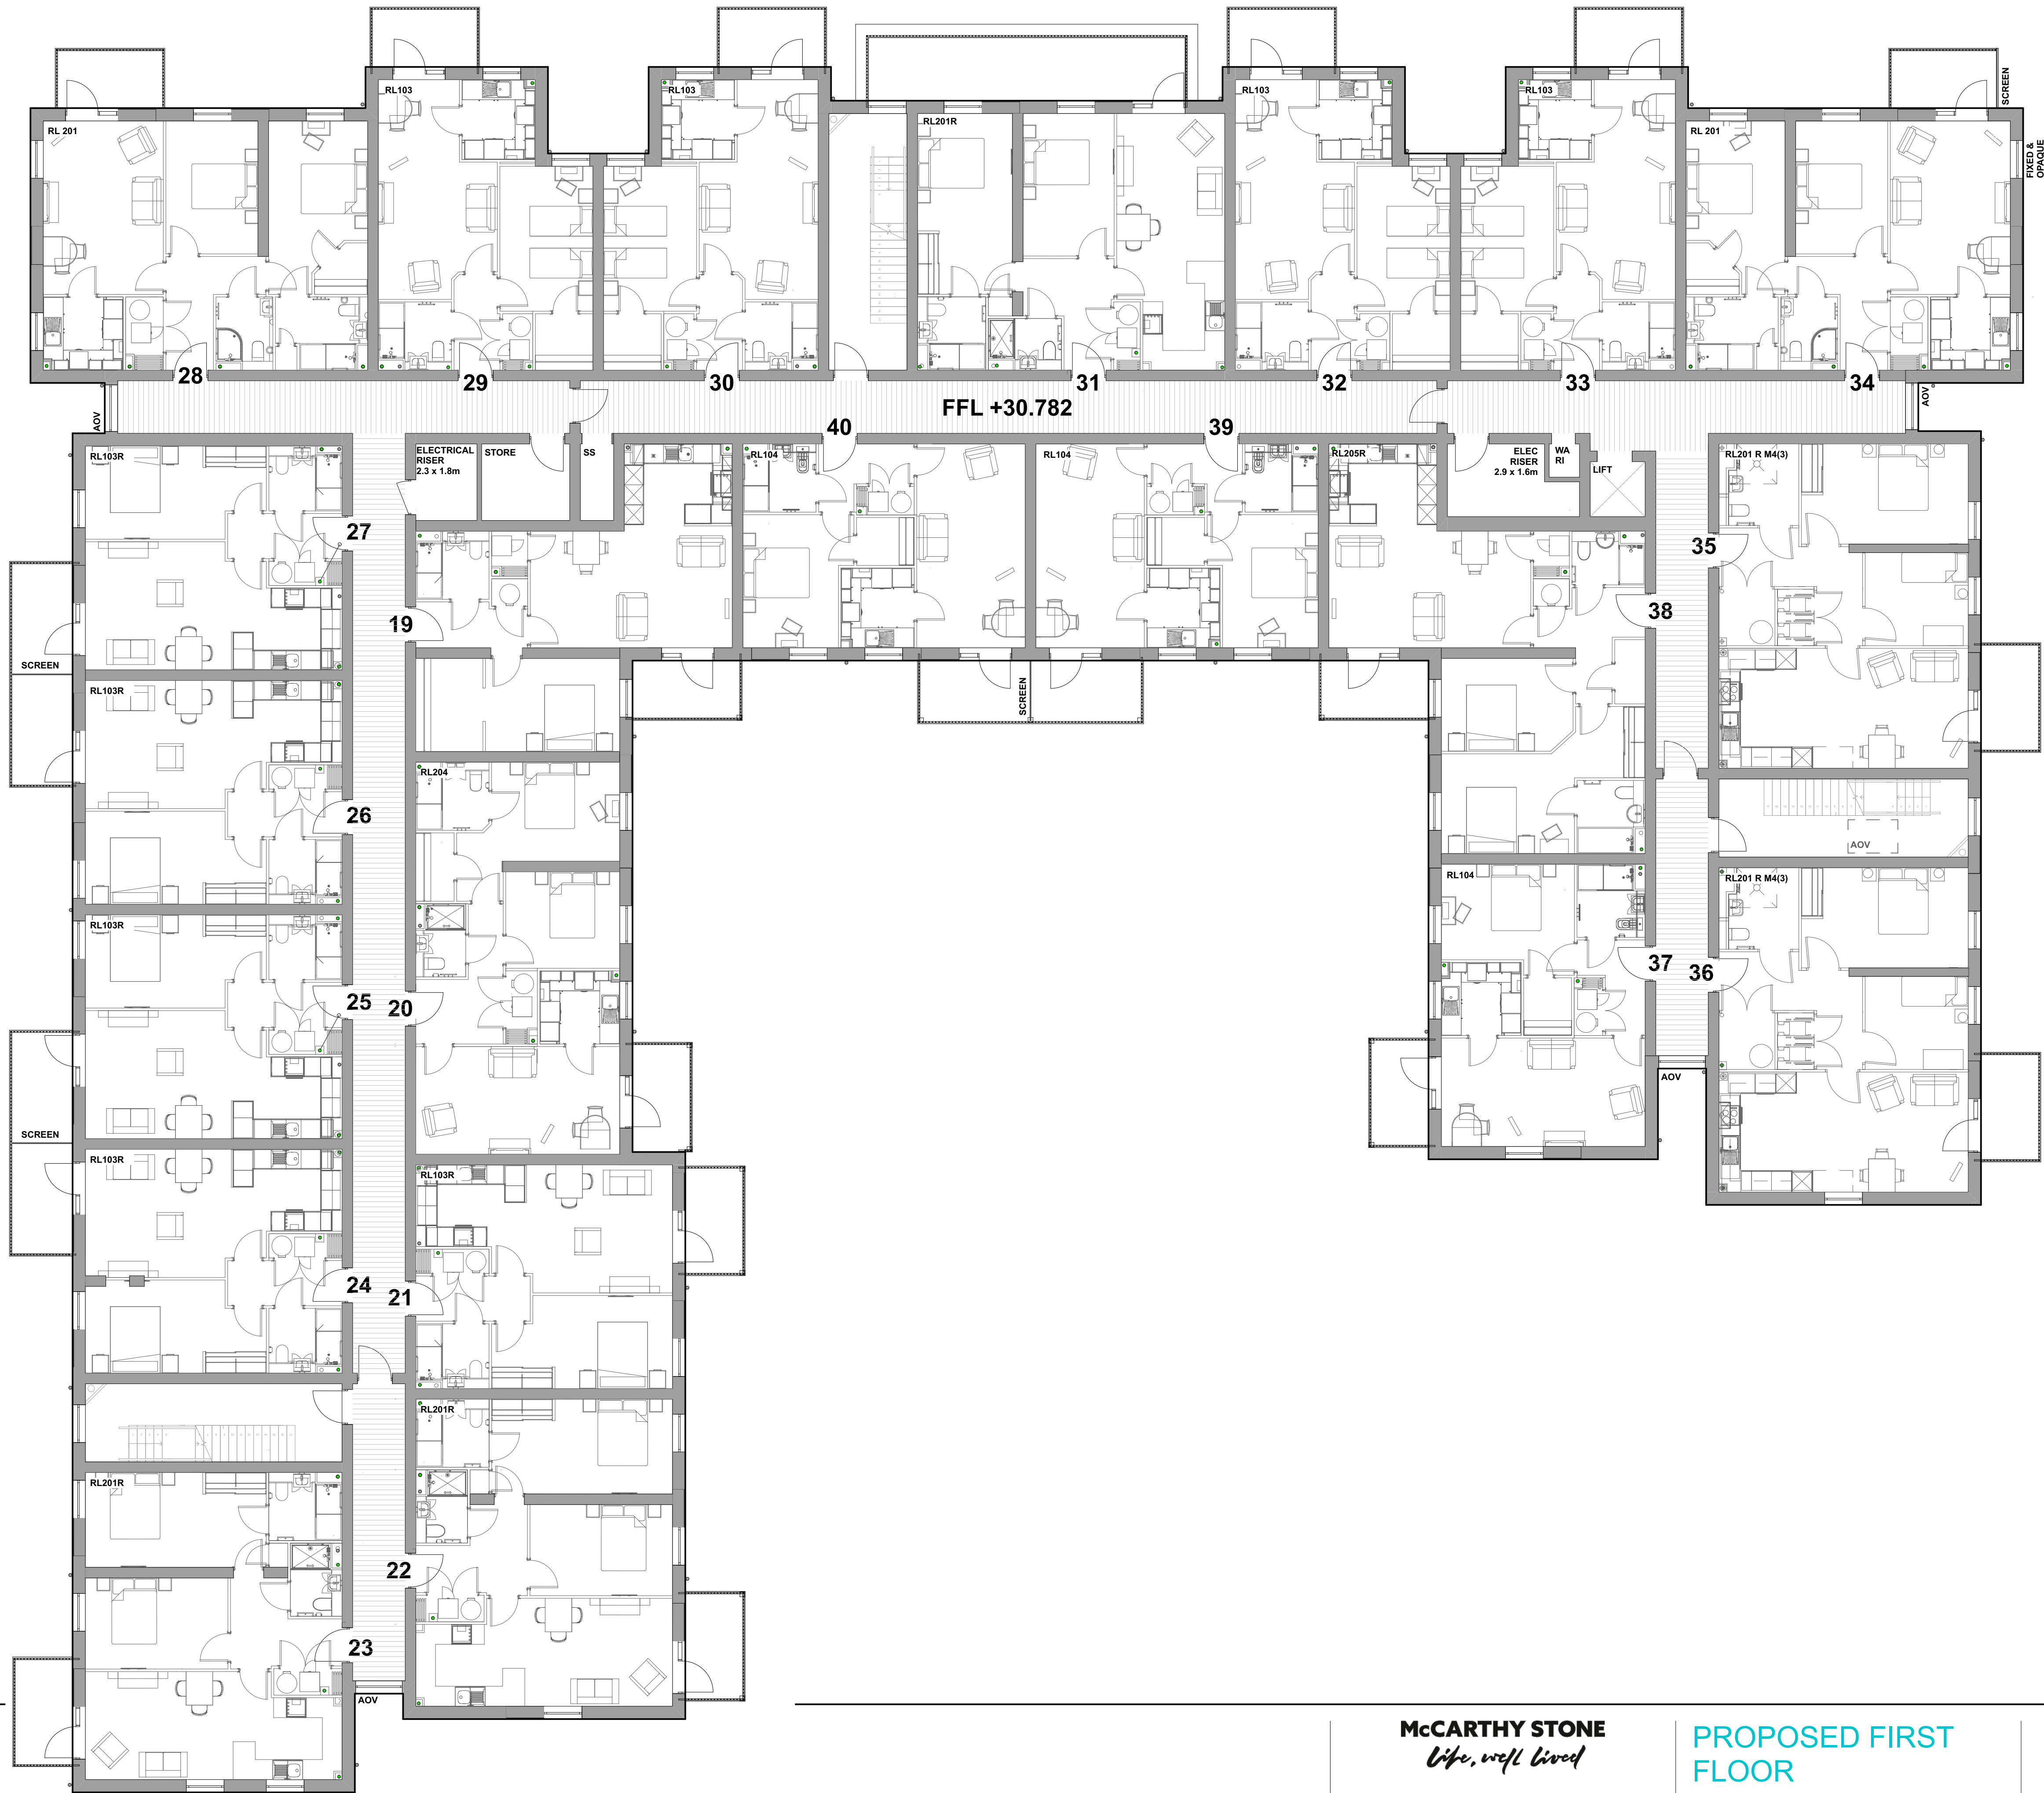


FOR DESIGN FREEZE

McCARTHY STONE <i>Life, well lived</i>				PROPOSED FIRST FLOOR	
B unit 34 window note		170225	CK	SK	PROJECT Boorley Green
A Additional windows added		061224	CK	SK	JOB NO 24.013
Rev Description		Date	DB	CB	SCALE 1/100 @ A1
					DATE April 2024
					DRAWN BY/CHECKED BY CK / SK
					REVISION B
					DWG# SO_2977_03_AC_012

© HGP Architects Ltd.
Furzehall Farm, Wickham Road
Fareham, Hampshire, PO16 7JH

01329 283 225
email@hgp-architects.co.uk
hgp-architects.co.uk