

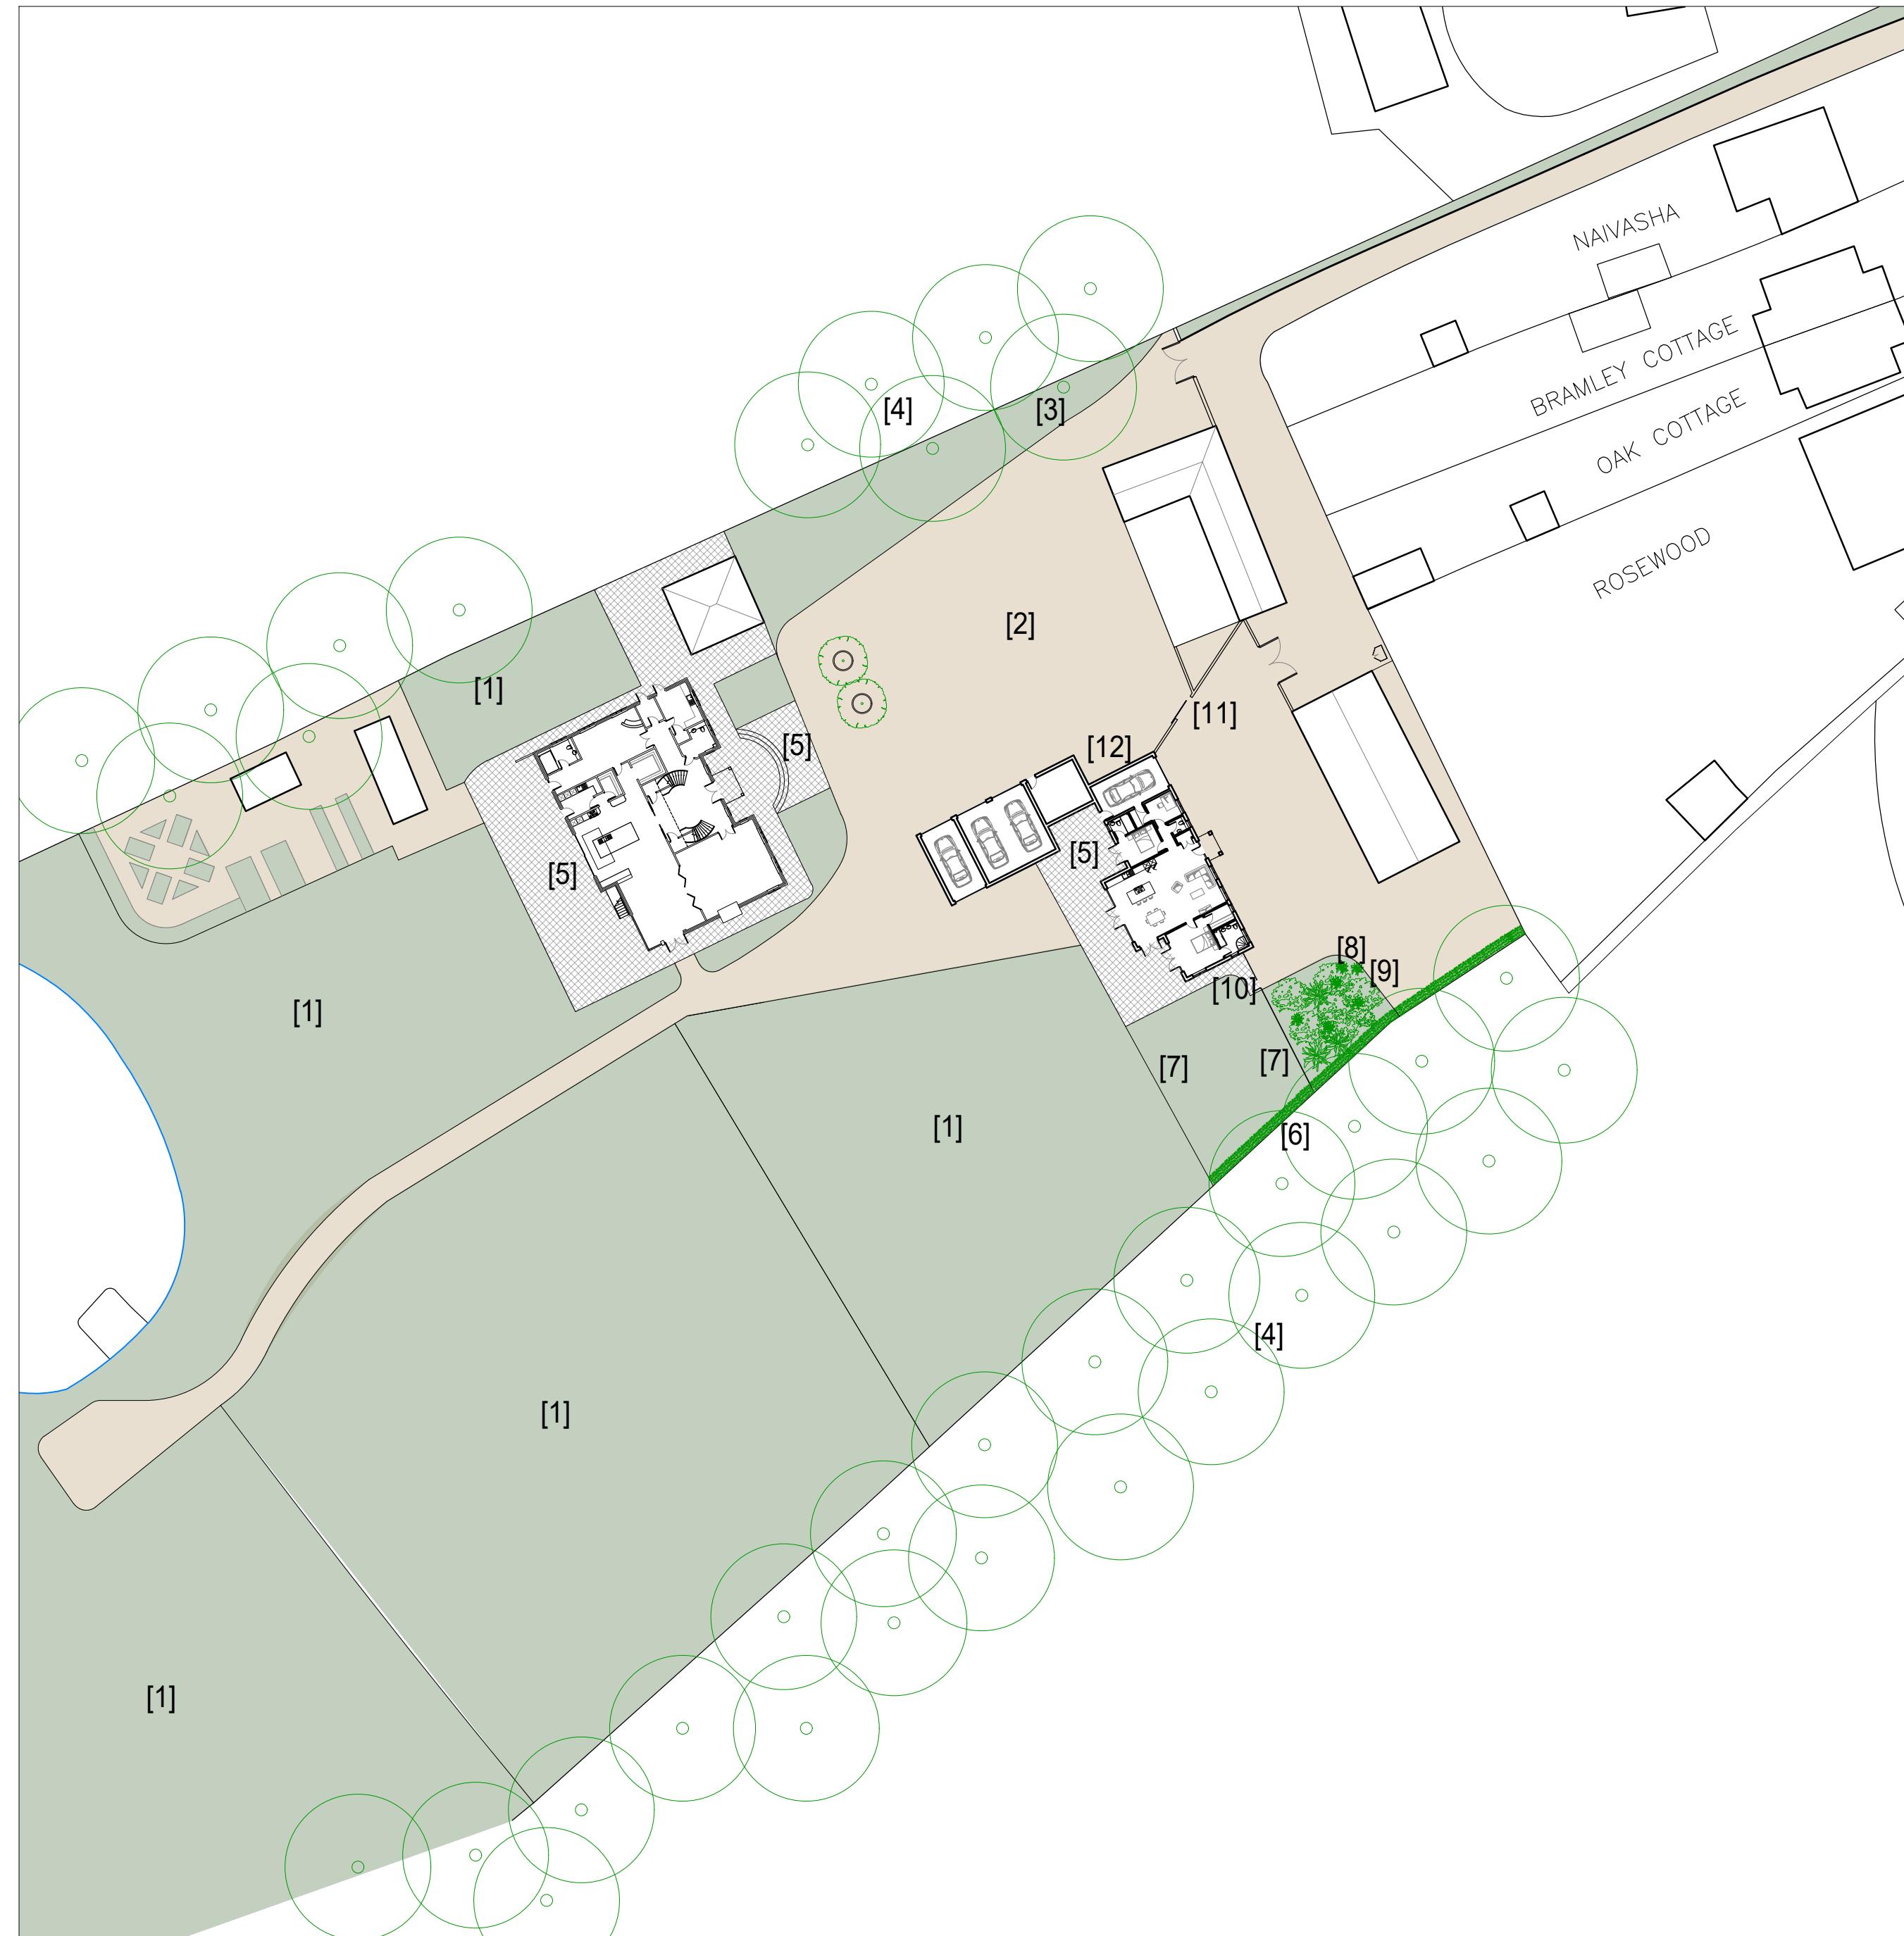
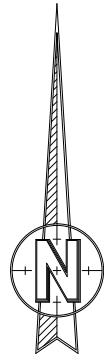


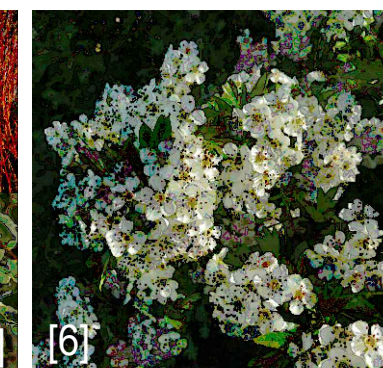

Proposed Site Plan - 1:500

KEY:

1. Retained Grassland Areas
2. Retained Gravel Driveway
3. Existing and Retained Landscaping
4. Existing and Retained Trees
5. Proposed Hambleton Beige Stone Effect Porcelain Paving
6. Proposed Native Hedgerow
 - a. 2 Staggered rows to be planted, mixing the combination of plants. Each row to be planted 30cm apart and each plant 40cm apart in each row.
 - b. Mixture consists of: Hawthorn (*Crataegus Monogyna*), Hazel (*Corylus Avellana*), Mixed Dogwood (*Cornus Sanguinea*, *Cornus Alba 'Sibirica'* and *Cornus Stolonifera 'Flavirame'*) and Guelder Rose (*Viburnum Opulus*). Root Type to be Bare Root with Rabbit Protection.
7. Proposed 900mm Standard Stock Fencing with Round Wooden Posts.
8. Log Piles
9. Wildmeadow Planting Areas
10. Bat Boxes
11. 6ft Red Weathered Brick Wall with Anthracite Grey Sliding Gate
12. Bird Boxes

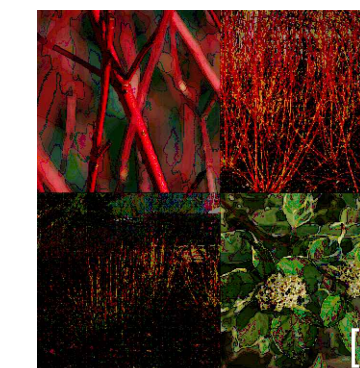

KNIGHT
Consulting

ARCHITECTURE - SURVEYING - PLANNING

admin@knight-consulting.co.uk

First Floor Unit 7
The Quarterdeck
Port Solent
PO6 4TP
T: 01489 660194

www.knight-consulting.co.uk

Client

MR AND MRS B. KING

Drawing

PROPOSED LANDSCAPING
PLAN

Project

HATTS COPSE FARM
BROOK LANE
BOTLEY, SO30 2ER

Scale

1:100@A2

Date

AUG 2024

Project no.

KC

Sequential

02

Bldg/Floor

A

Detail

PRO

Rev

F

0m 1m 2m 3m 4m 5m 6m 7m 8m 9m 10m