



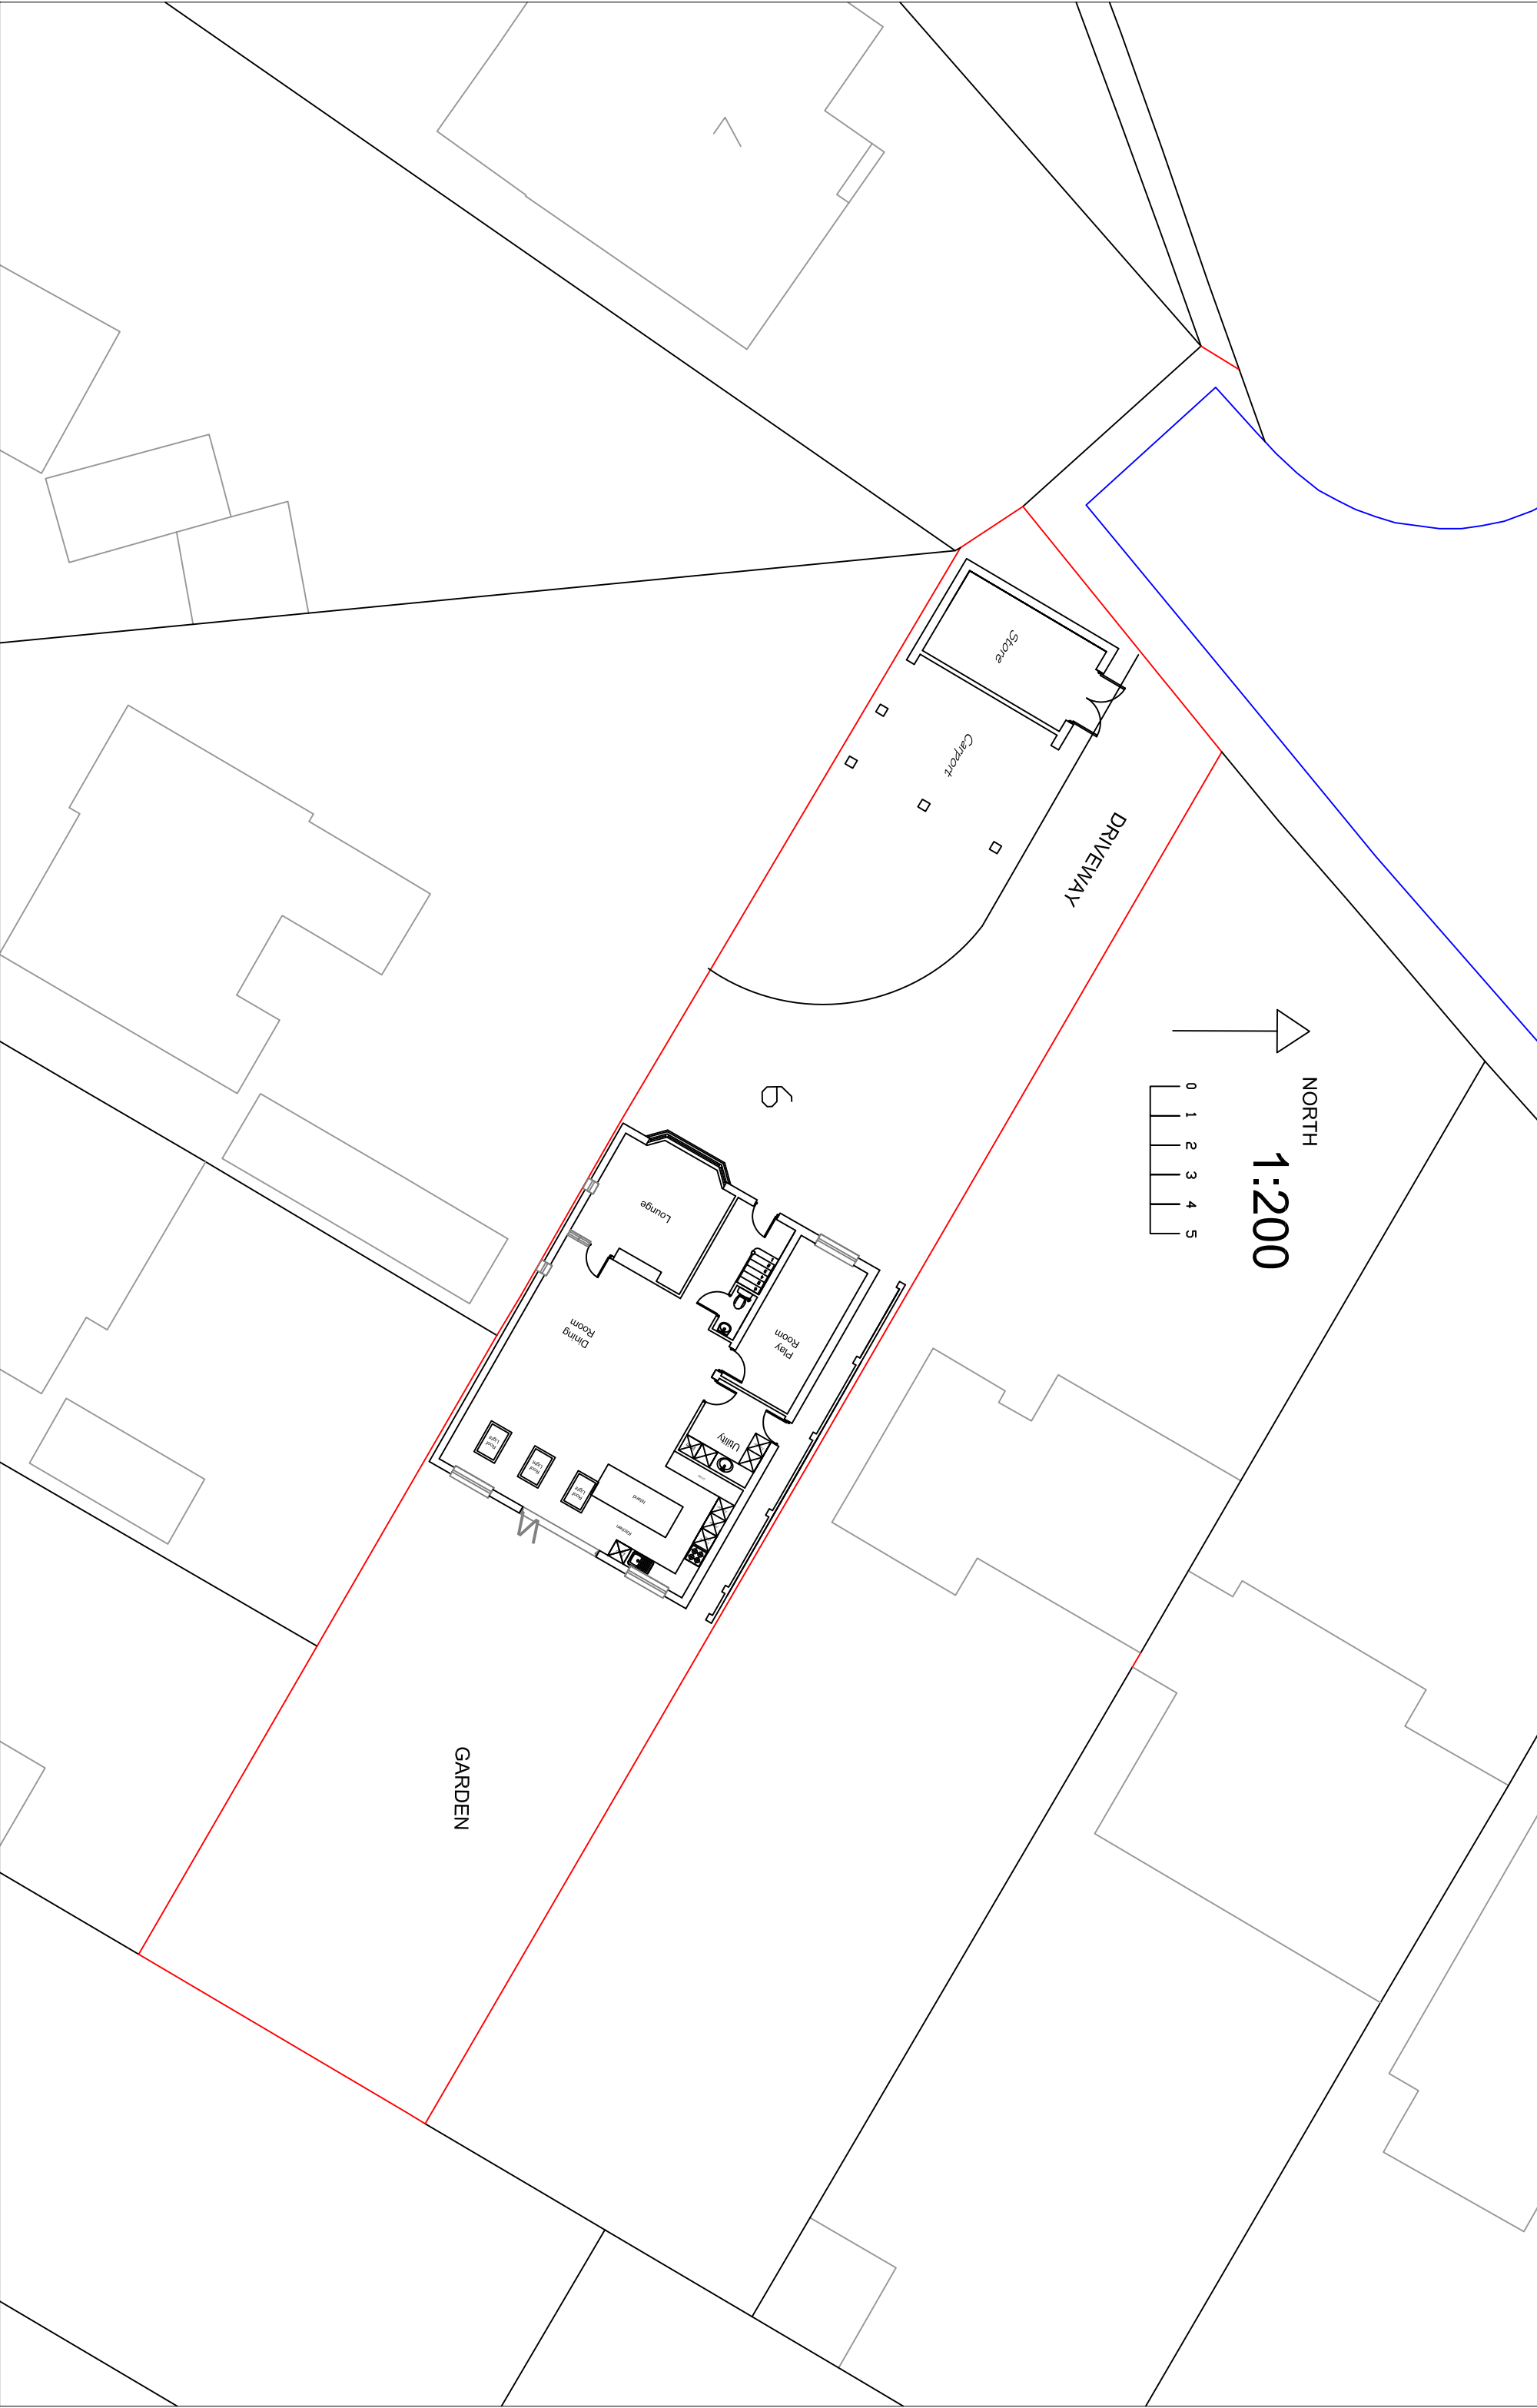

NORTH
1:200

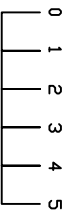

DRIVEWAY

Store

Carport

6

GARDEN

Lounge

Dining Room

Play Room

Utility

Kitchen

Room

Room

Room