

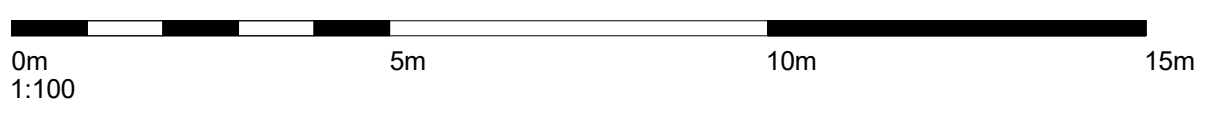


REVISION NOTES					
Rev	Date	Description	Drw	Chk	
A	15/02/2024	WIP Plans for comment	LS	LS	
B	03/04/2024	Planning draft	HJ	LS	
C	03/07/2024	Planning Amendments	LS	LS	
D	09/07/2024	Client amendments	LS	LS	
E	17/07/2024	Layout amendments	LS	LS	
F	28/07/2024	Glazing pattern added	LS	LS	
G	28/01/2025	Response to Refusal	HJ	LS	
H	21/03/2025	Coordination	LS	LS	
I	26/03/2025	For submission	LS	LS	

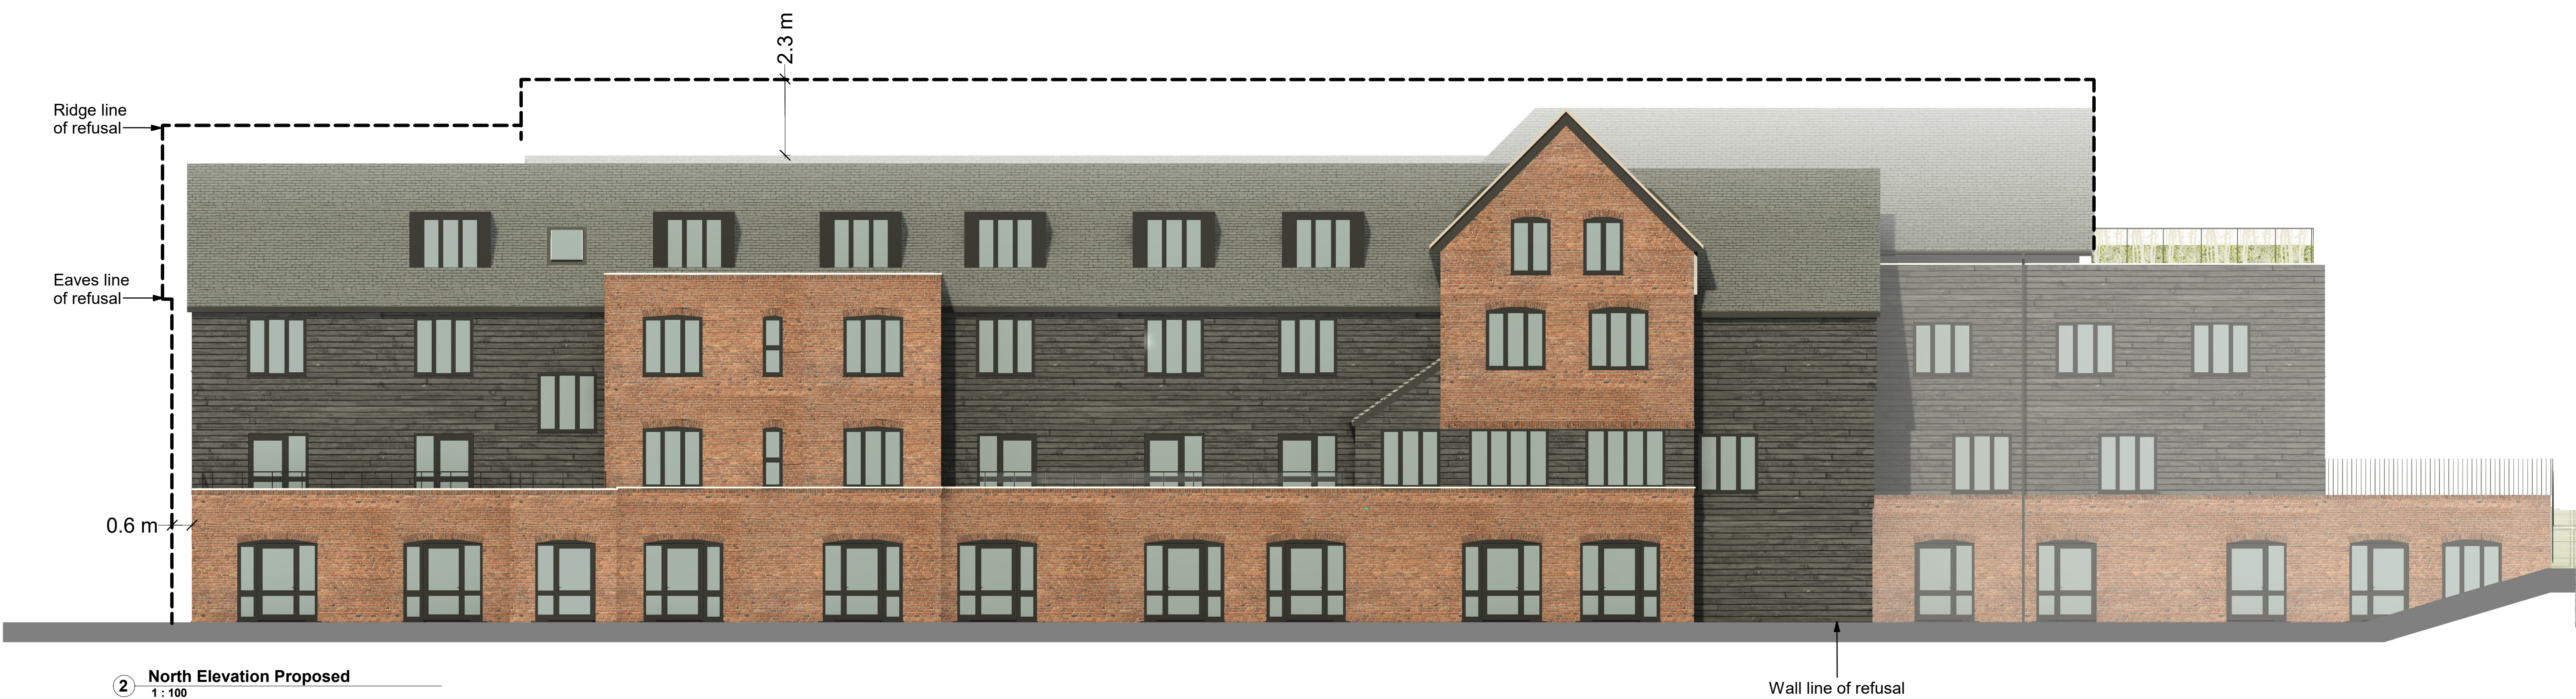

Project
Land at Providence Hill
Bursledon

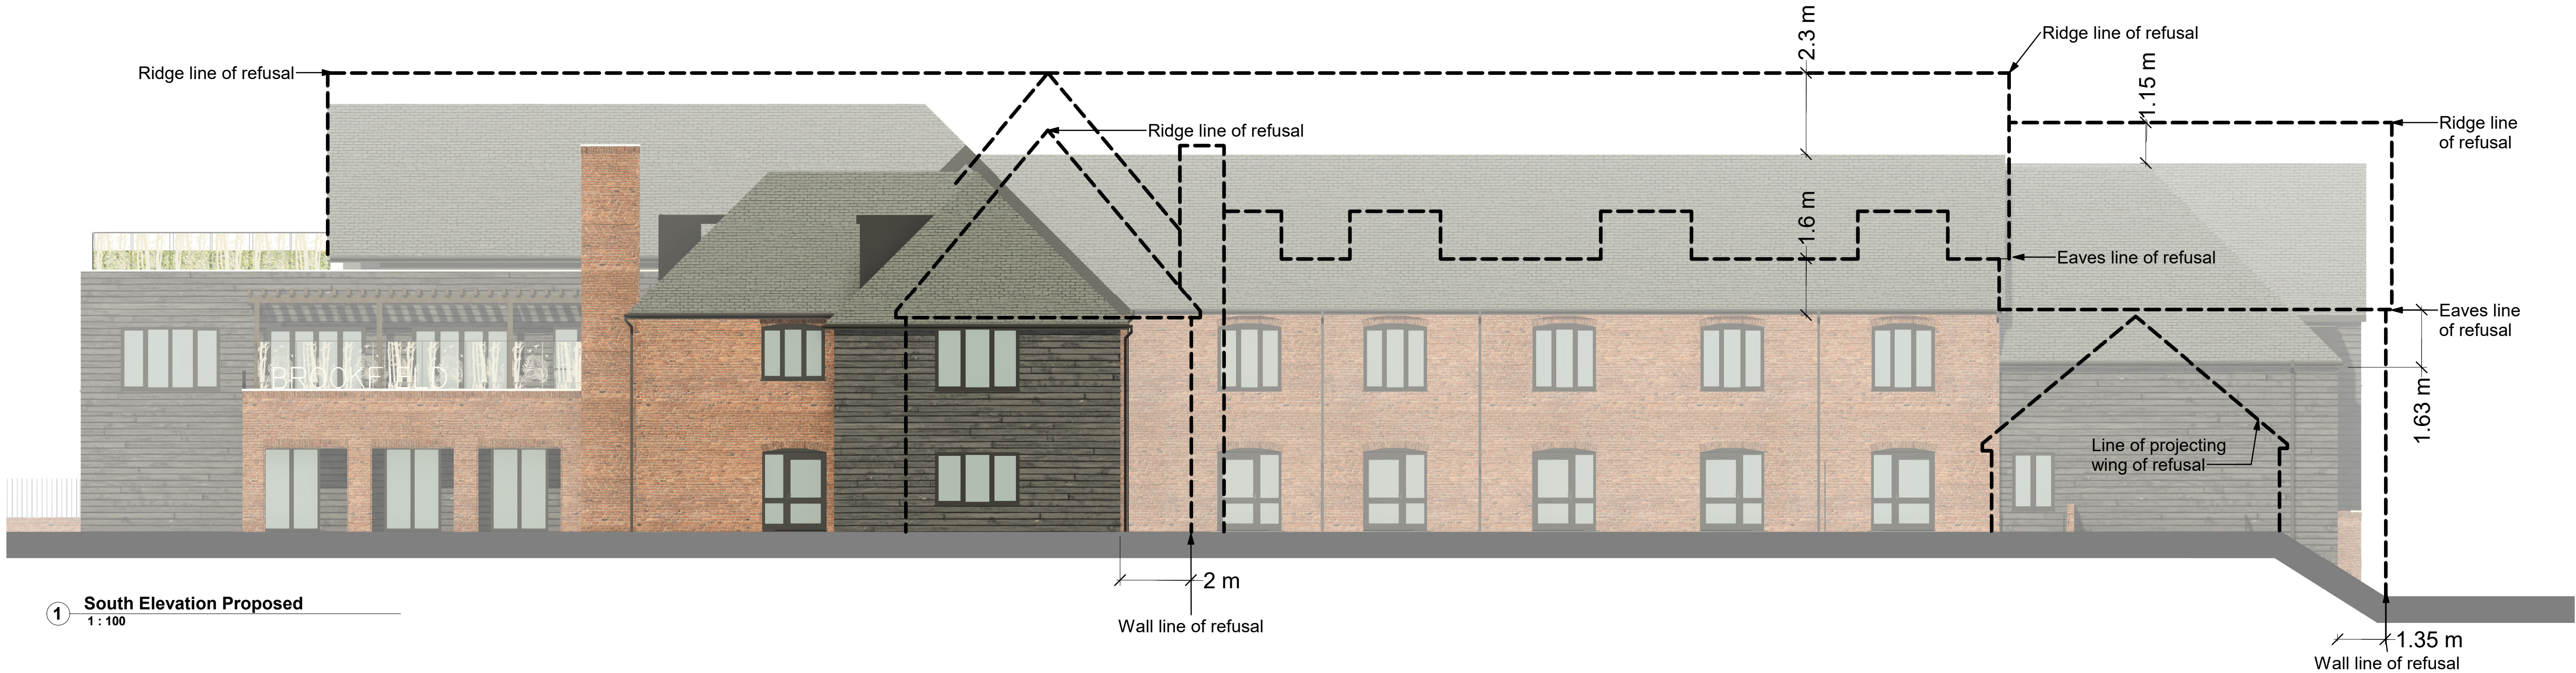

Title
Elevations 2-North and South

Scale A1 @ 1 : 100

Revision
1

Drawing Status
02 - Concept

Suitability
Suitability Description

Drawing No.
6185-WLA-ZZ-XX-DR-A-0221