



REVISION NOTES

Rev	Date	Description	Drw	Chk
A	DDMMYYYY	Initial Issue	LS	LS
B	19/06/2024	Site Sections	LS	LS
C	21/06/2024	Sections Amended	LS	LS
D	28/08/2024	Landscape amendments	LS	LS
E	04/02/2025	Amendment	LS	LS
F	12/02/2025	Design Options	LS	LS
G	25/03/2025	Updated to revised design	LS	LS

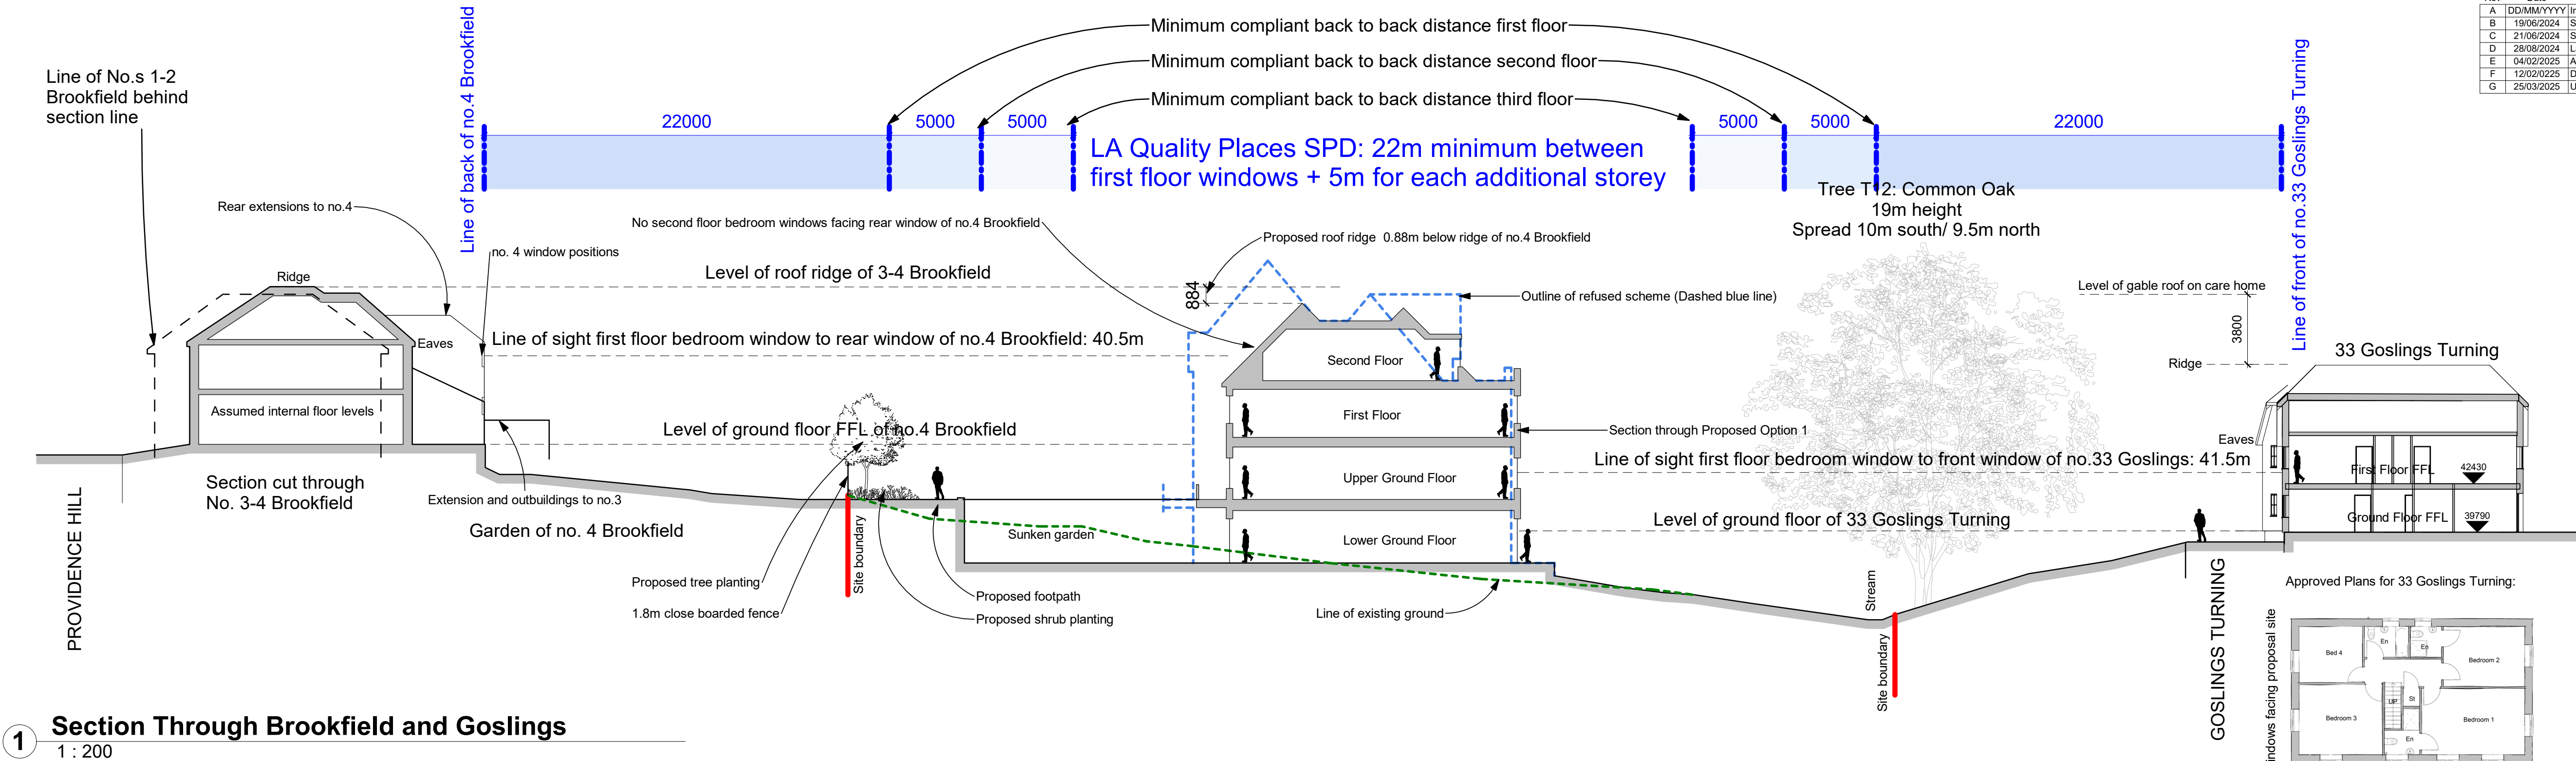


1 Section Through Brookfield and Goslings
1 : 200

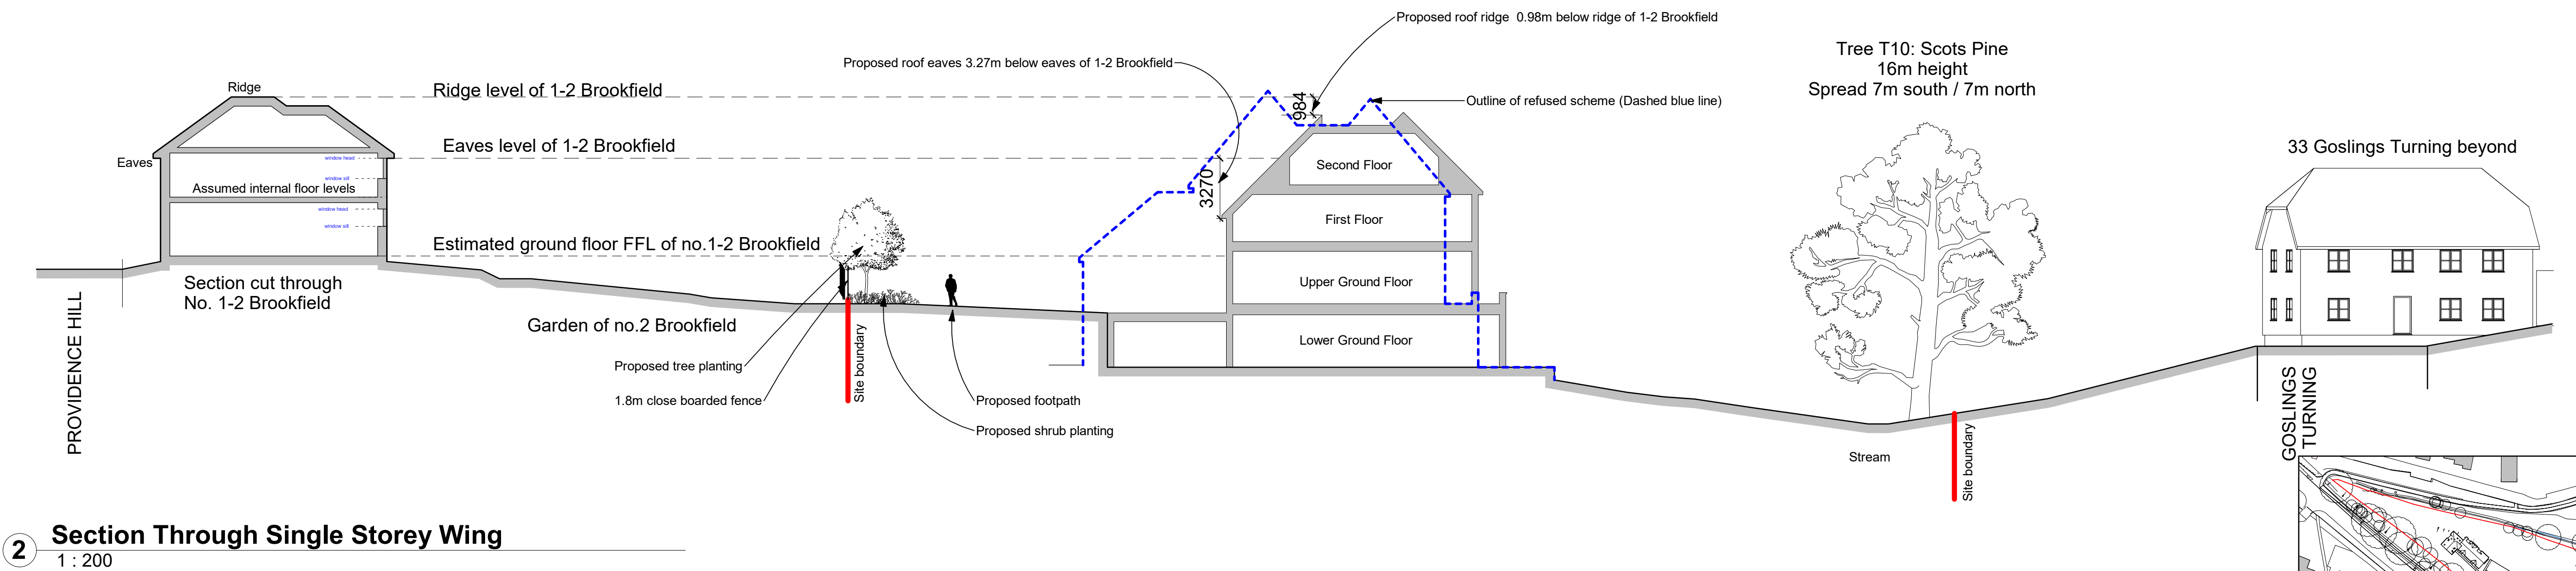

2 Section Through Single Storey Wing
1 : 200

3 Site Sections Key
1 : 2000

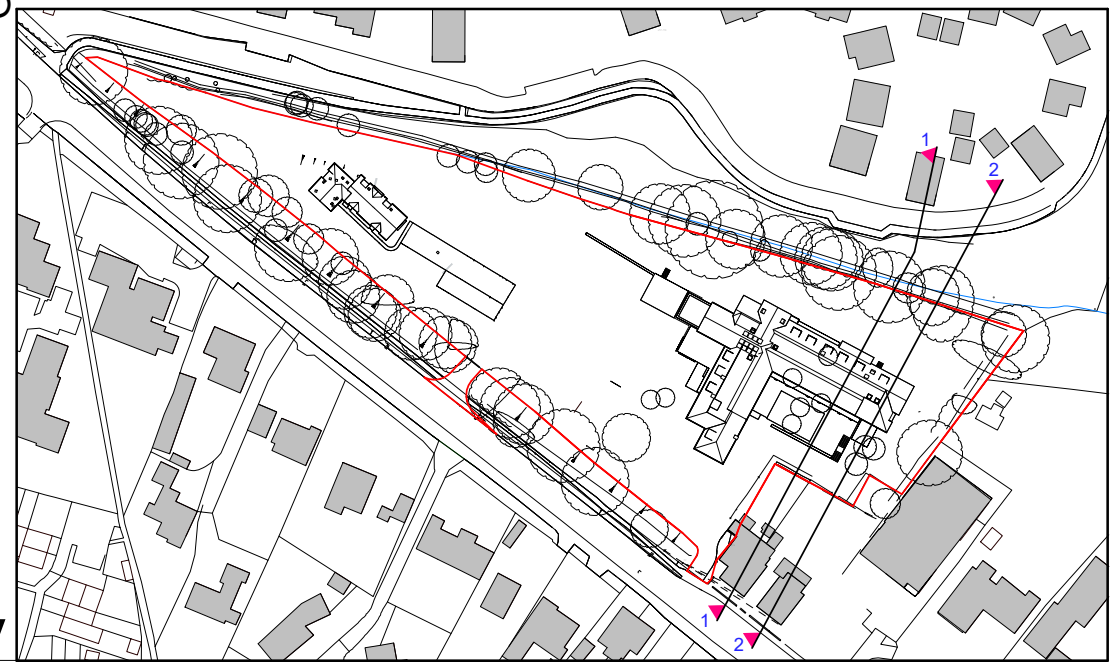

Project
Providence Hill
Bursledon

Client



WLAWilliamsLester.

1 Star Lane, Ringwood, BH24 1AL
www.williamslester.com 01425 485234 mail@williamslester.com

Site Sections Sheet 1

Scale A1 @ As indicated

Revision G Drawing Status

Suitability S2 Spatial Coordination

Suitability Description

Drawing No. For Information

6185-WLA-ZZ-XX-DR-A-0050