
ACCOMMODATION SCHEDULE

	1 BED	2 BED	3 BED
00	12	6	2
01	13	9	-
02	7	5	-
TOTAL	**32**	**20**	**2**

52 APARTMENTS TOTAL 62/38 %
2 HOUSES
43 Parking spaces including 4 x disabled bays

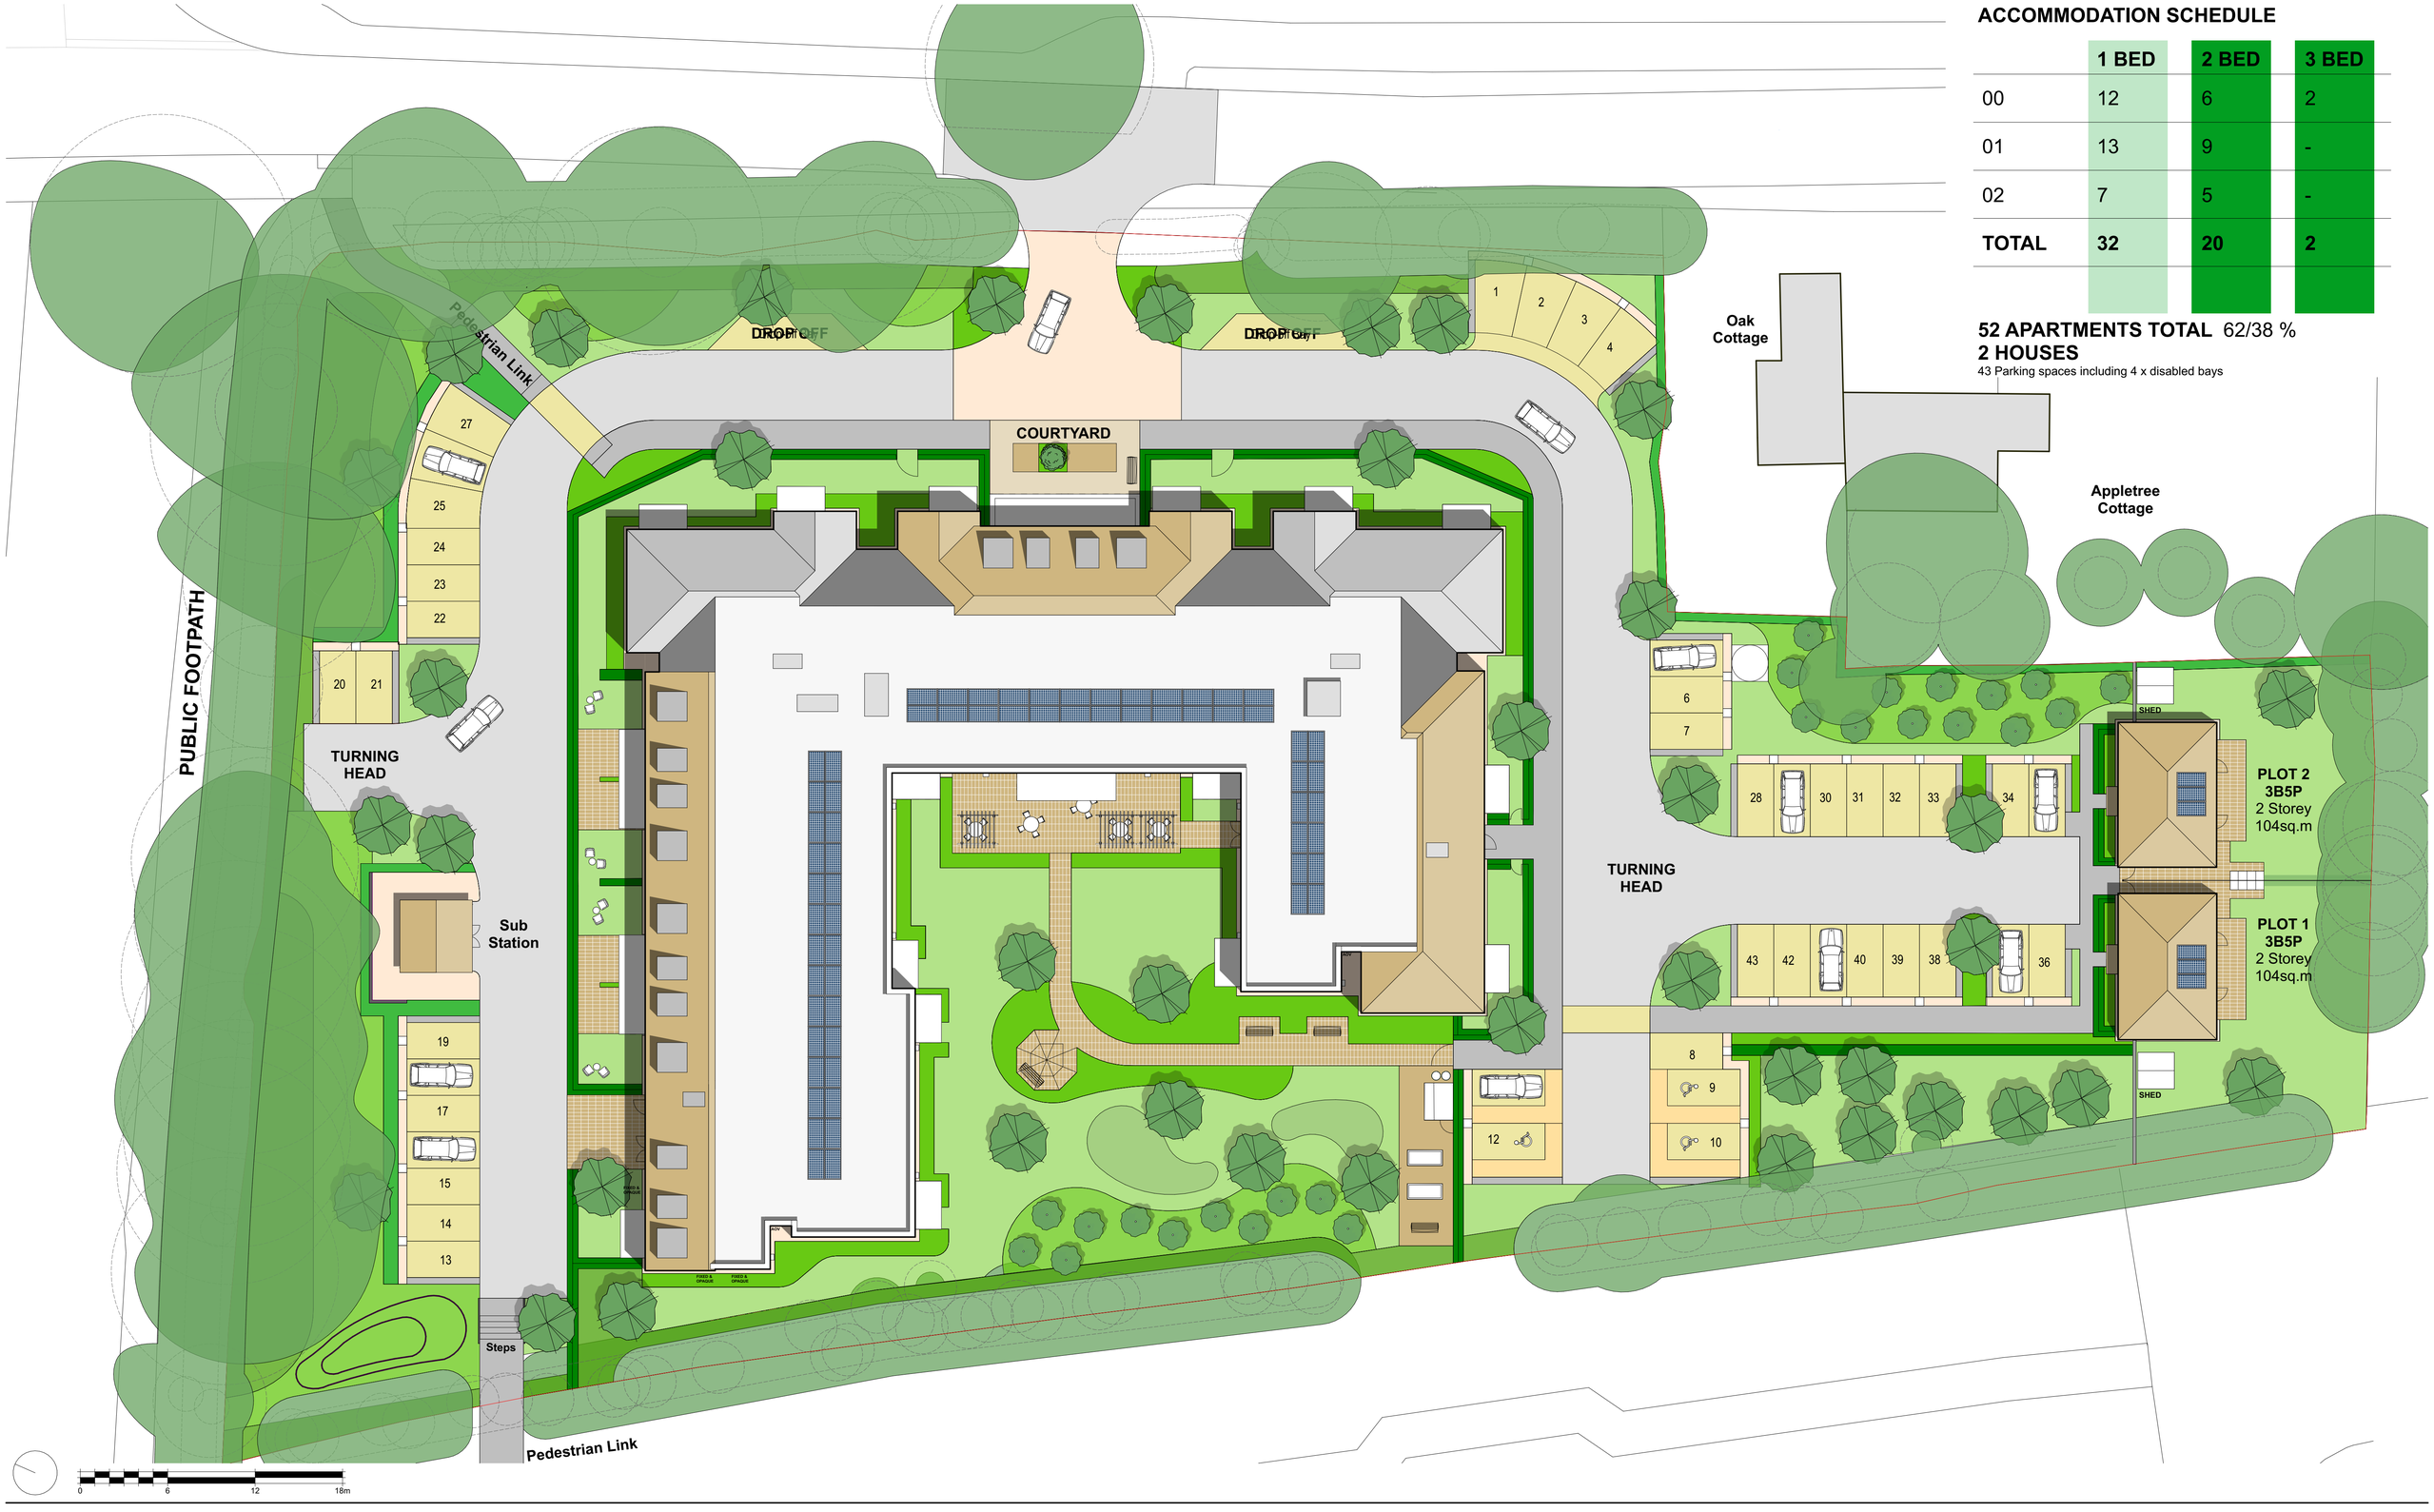

FOR DESIGN FREEZE

Refer to Landscape drawing
SO-2977-02-LA-001 by Terrafirma

McCARTHY STONE
life, well lived

Rev	Description	Date	DB	CB
F	Connecting path material updated	10.04.25	CK	SK
E	Updated landscape information	17.02.25	CK	SK
D	Update landscape information Additional windows added	06.12.24	CK	SK
C	Update landscape information	25.07.24	CK	SK
B	External Steps added to suit Landscape Architects drawings	22.07.24	SK	CJC
A	Detached houses	17.07.24	SK	CJC

PROPOSED SITE LAYOUT (ROOF)

PROJECT	JOB NO
Boorley Green	24.013
SCALE	DATE
1/200 @ A1	April 2024
DRAWN BY/CHECKED BY	REVISION
CK / SK	F
DWG#	
SO_2977_03_AC_010	

hgp

© HGP Architects Ltd.
Furzehall Farm, Wickham Road
Fareham, Hampshire, PO16 7JH
01329 283 225
email@hgp-architects.co.uk
hgp-architects.co.uk