


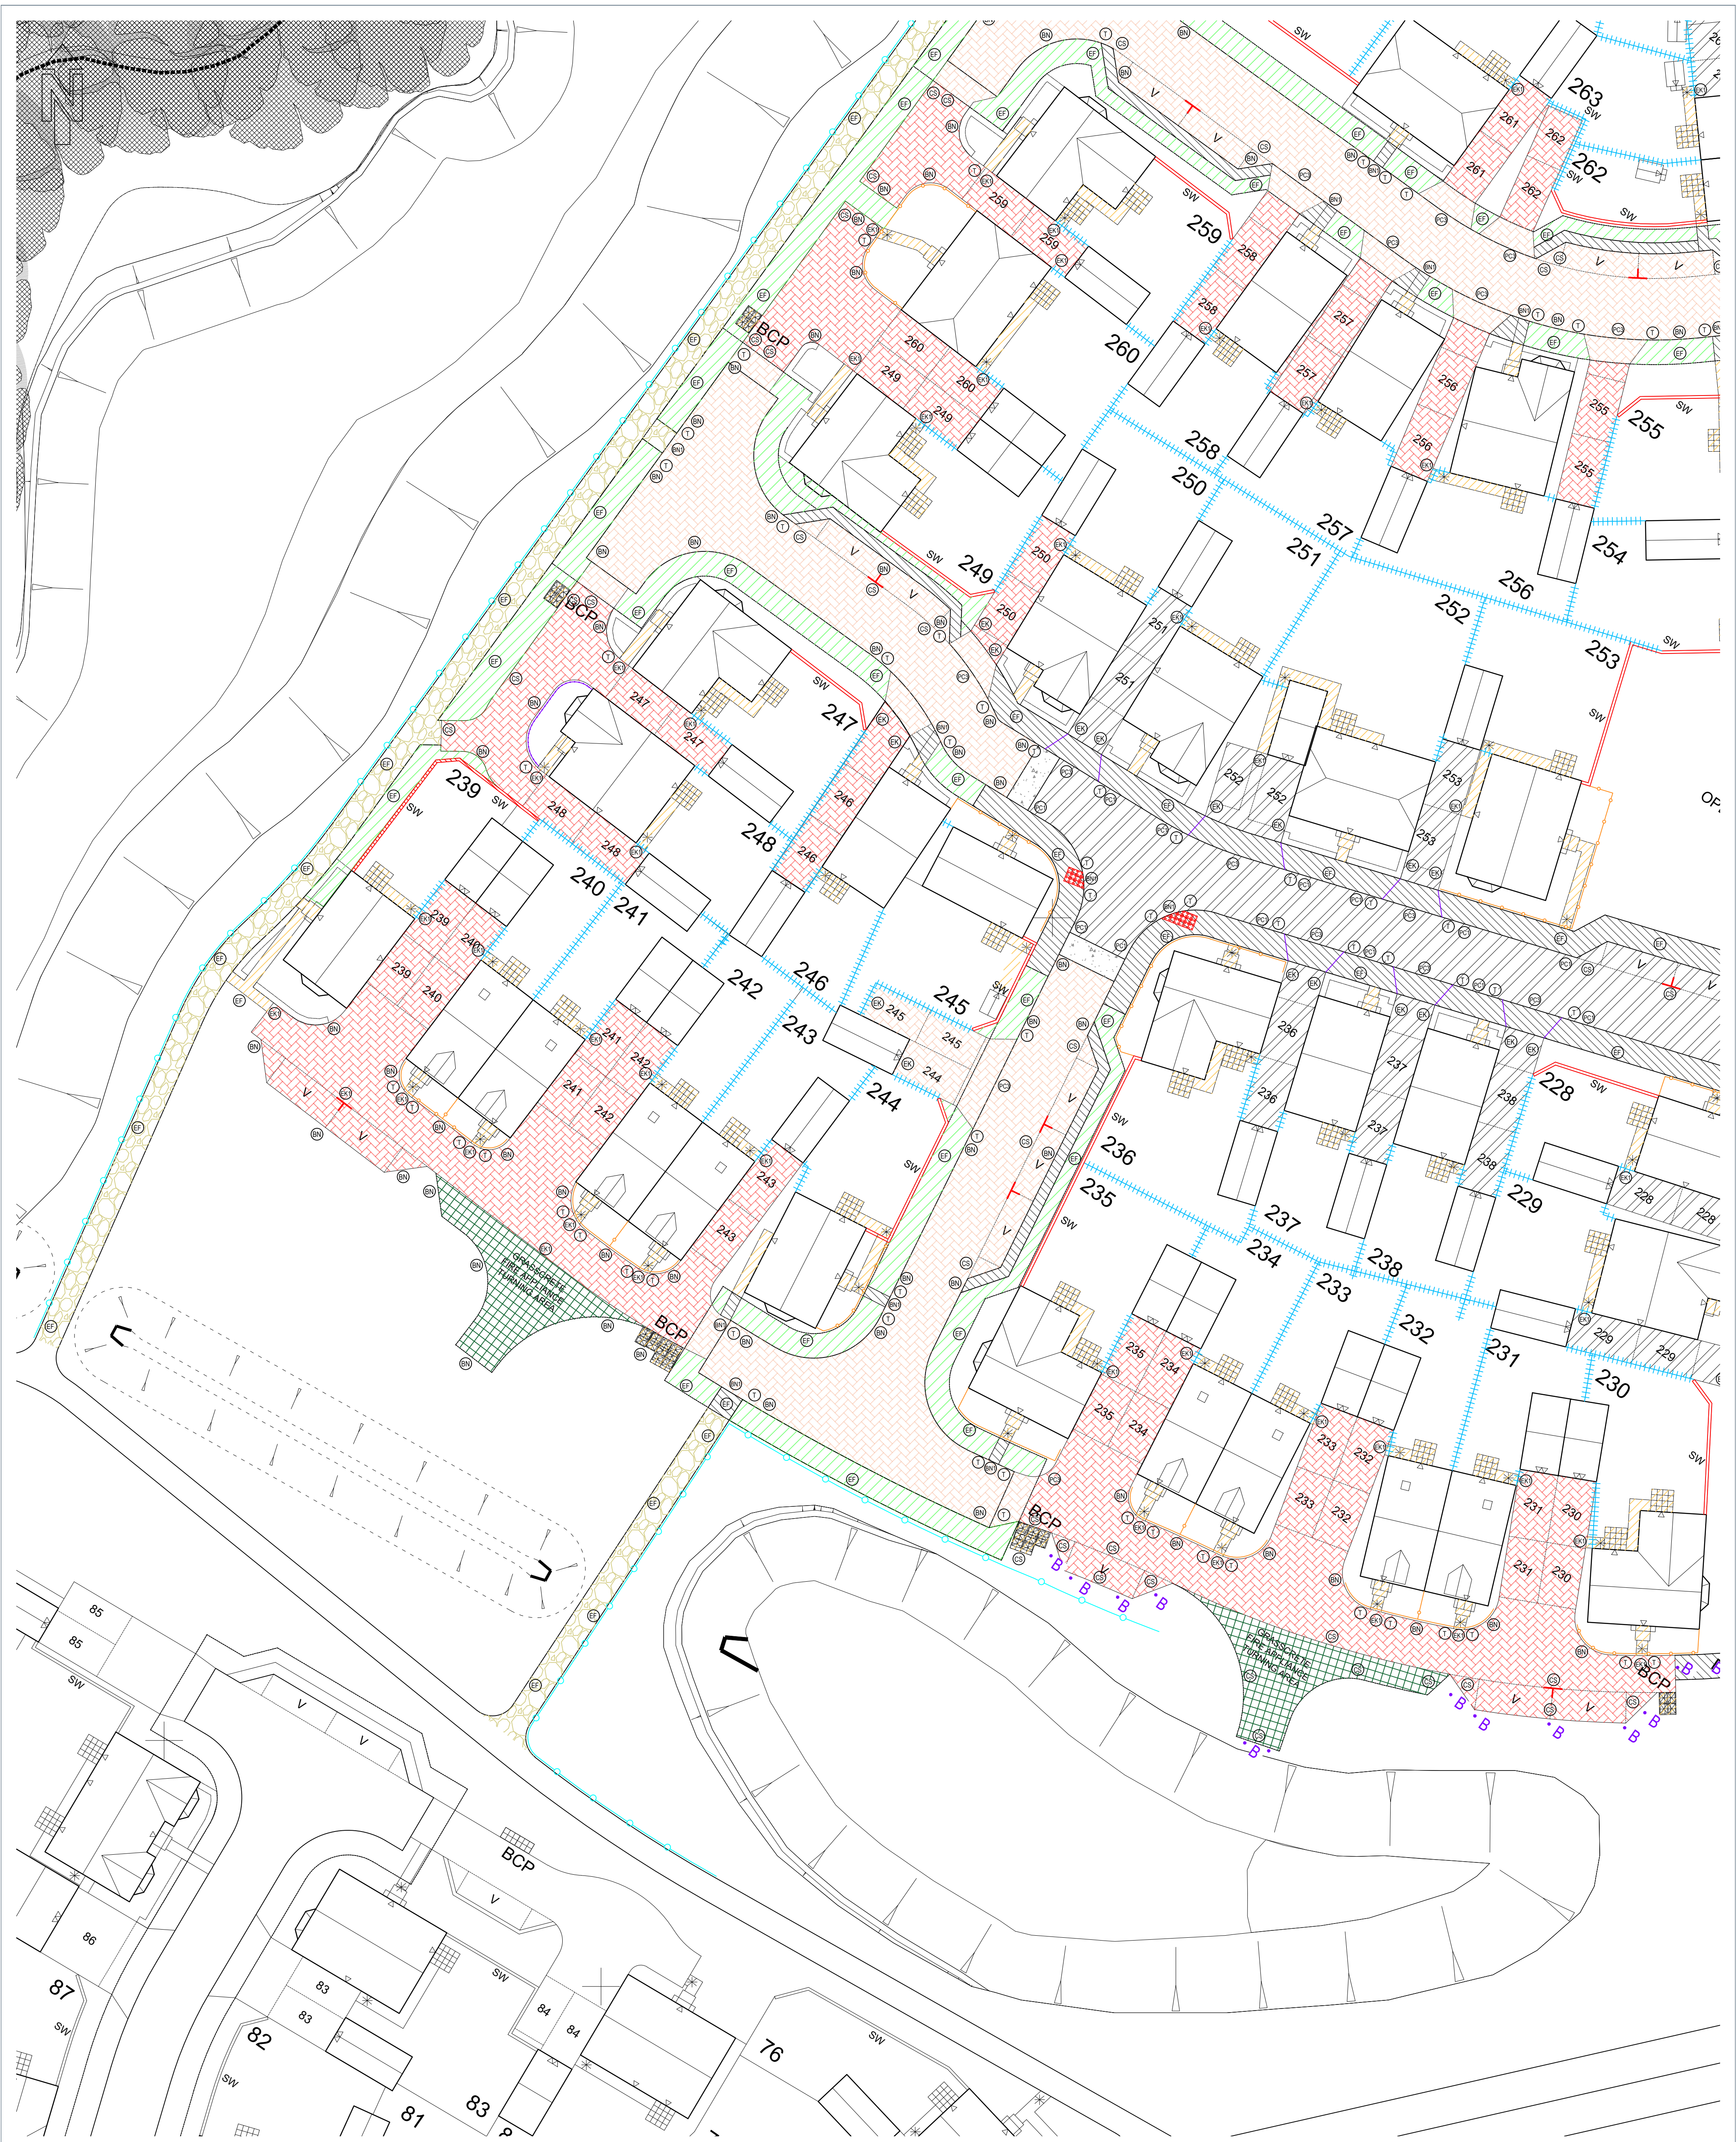

Road construction

Footpath construction

Proposed tegular block paving 80mm thick in Traditional laid in stretcher bond pattern 80mm thick on roads and 60mm for private drives. From Marshalls or similar and approved.

Proposed tegular block paving in burnt ochre laid in stretcher bond pattern 80mm thick on roads and 60mm for private drives. From Marshalls or similar and approved.

Proposed Ramp

Proposed grey paving 450x450mm n natural laid in chequerboard pattern. From Marshalls or similar and approved.

Proposed amber Breendon gravel path with timber edging. No dig construction within RPAs.

Grass Verges

Grasscrete

1.8m Close Board Fence

1.8m Larch Lap Fence

1.2m Garden Railings

1.2m Estate Railings

1.2m Picket Fence

1.8m Brick Wall

Gate

Bollard

PCV Type HB2 kerb to HCC11/C/010

PCB Type BN with 25mm Upstand to HCC11/C/010

CS CS1 Channel Kerb (on edge)

T Transition Kerbs

BN Kerb Type PC1 (BN150) (50mm face)

BN Kerb Type PC1 (BN150) (flush)

EK EBN Edging Kerb (25mm face)

EK EBN Edging Kerb (0-6mm face)

EF Type EF concrete Edging to M434/15

50x1500x750mm T Parking indicator; White thermoplastic road marking.

500mm high Visitors Parking; White thermoplastic road marking.

REV

DESCRIPTION

SIG

CHK

DATE

P01

First Issue.

GT

CB

16.11.2022

P04

Updated to include 1.2m picket fence.

CD

CB

15.04.2024

P05

Path to rear garden on plot 245 added.

CD

CB

19.08.2024

P06

Updated to include additional bin collection points.

CB

CB

13.03.2025

MILLER HOMES

PHASE 2 (1E)

BOORLEY GARDENS

EXTERNAL WORKS

SHEET 1

St Andrew's House

23 Kingfield Road

Sheffield, S11 9AS

T: 0114 255 4554

E: mail@eastwoodce.com

eastwoodce.com

ECE PROJECT No

SCALE AT A1

STATUS

SUITABLE FOR

46130

1:250

S0

Initial

DRAWING NUMBER

REV

46130 - ECE - XX - XX - DR - C - 507

P06

Project

Originator

Zone

Level

Type

Role

Number