


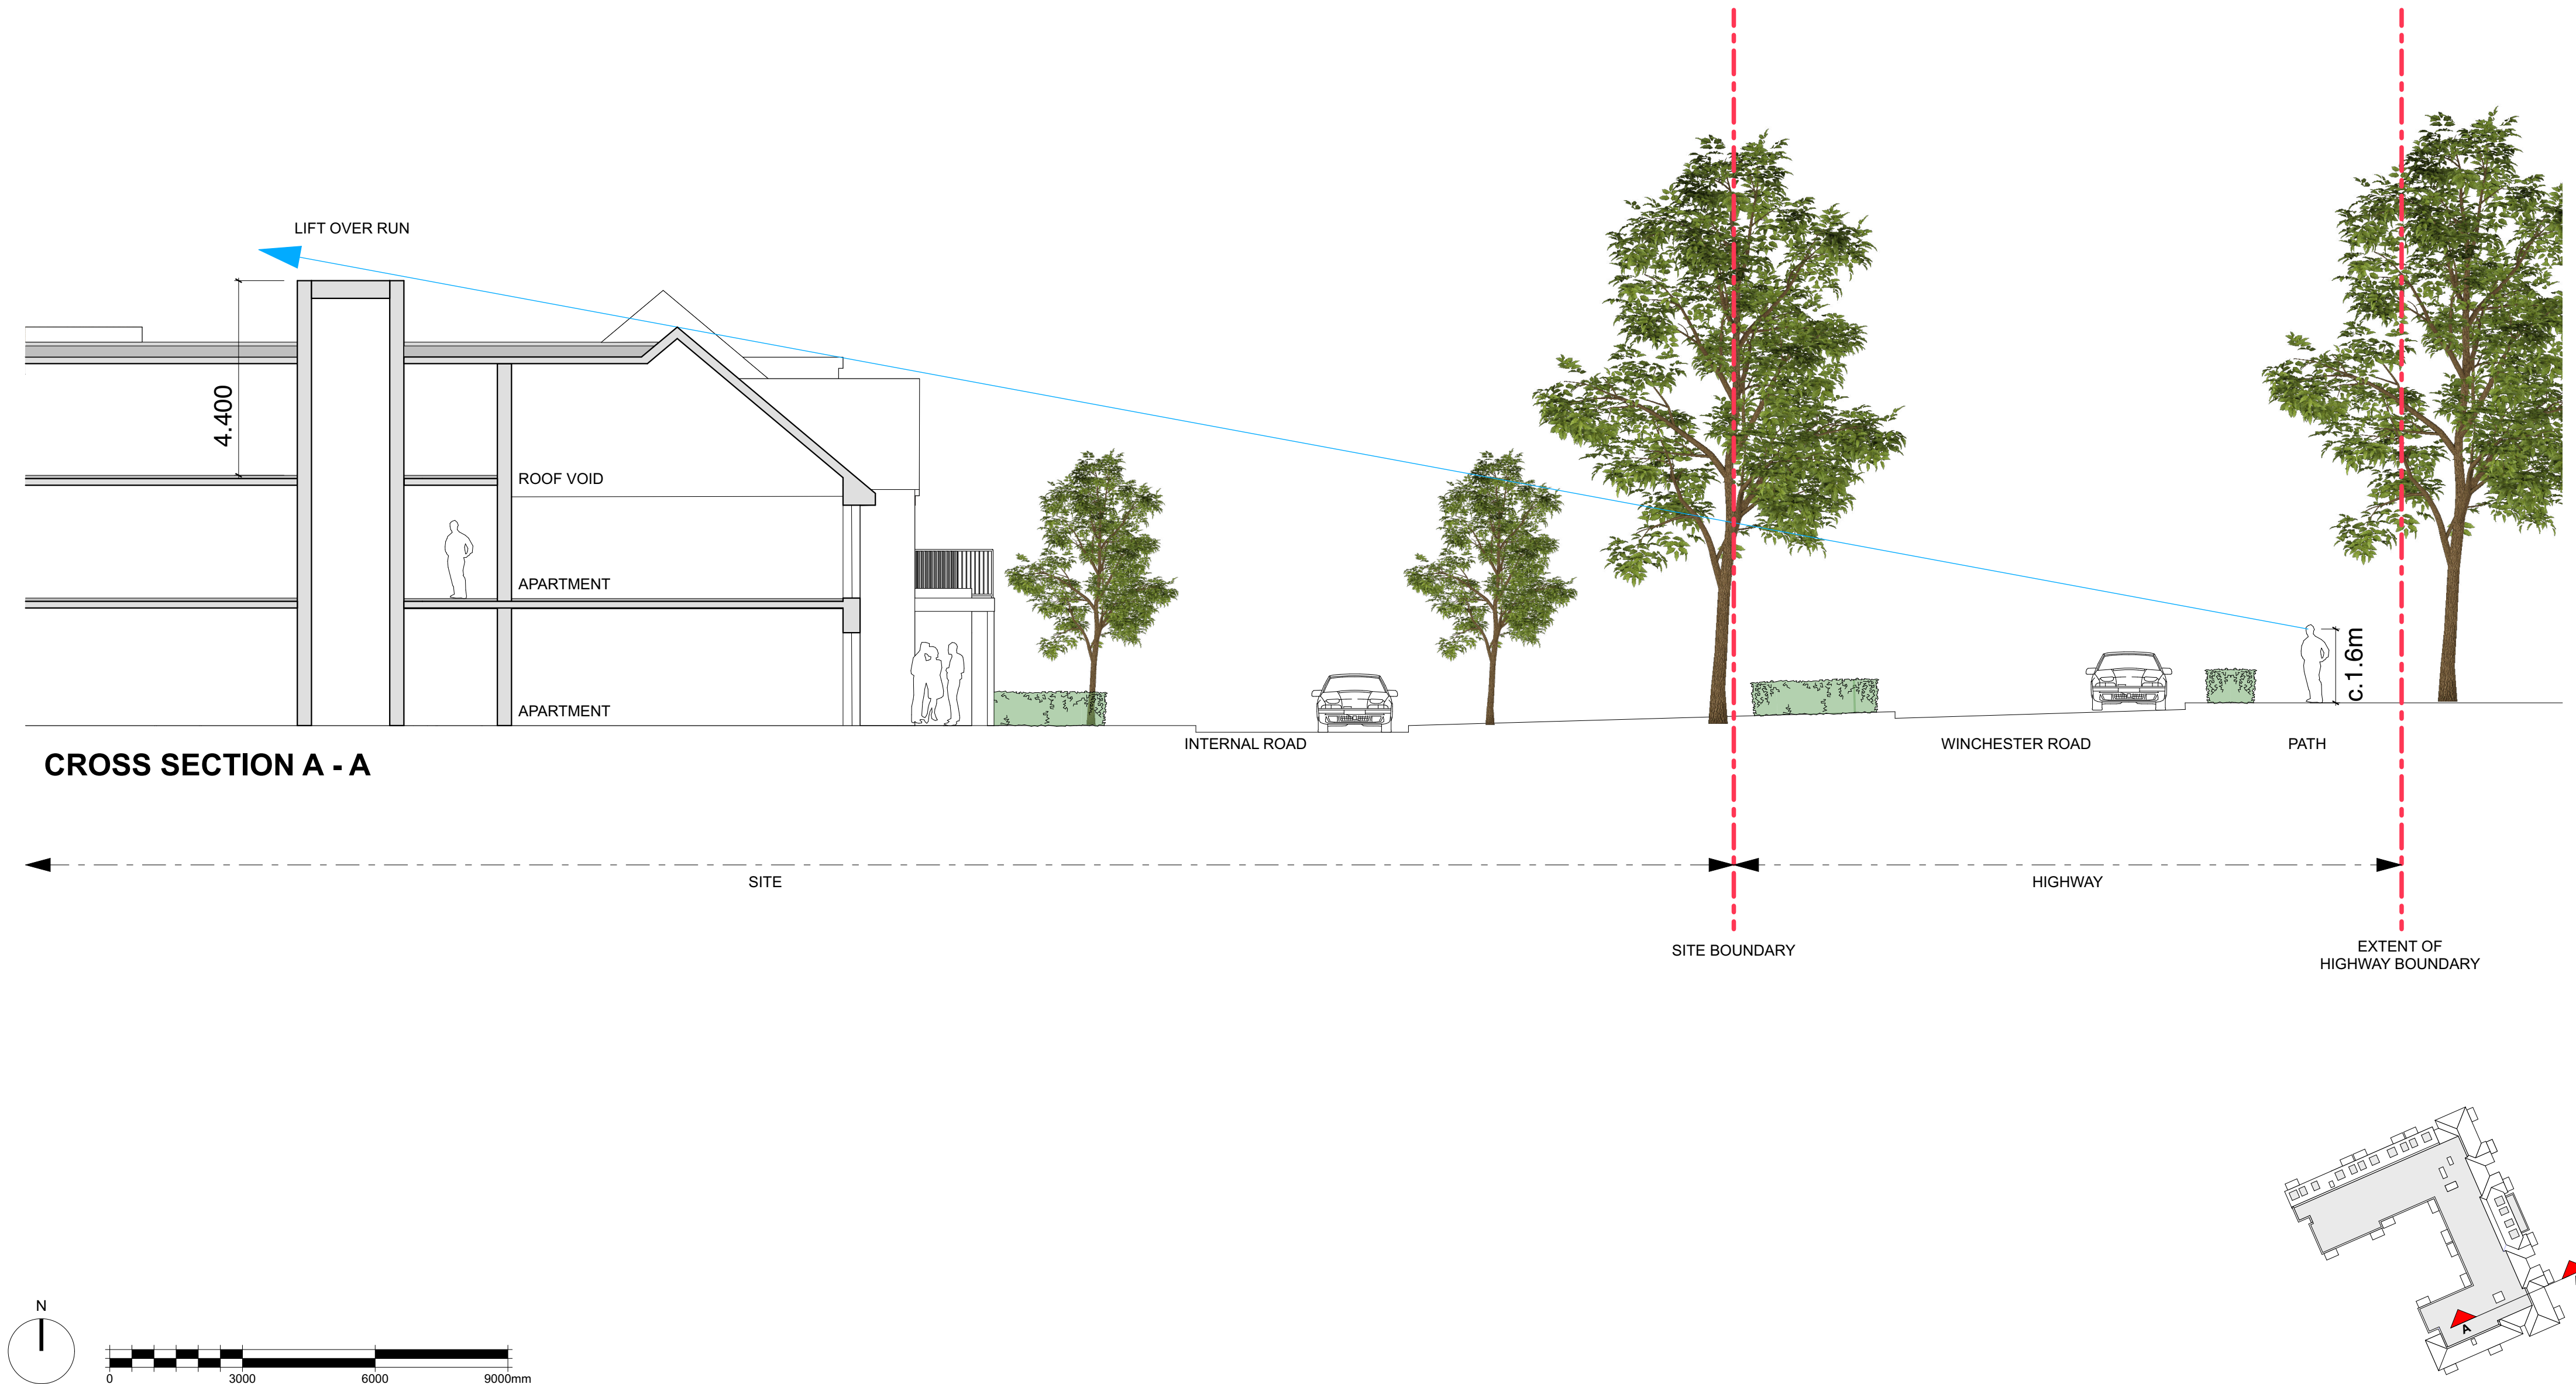

FOR PINKFILE

McCARTHY STONE
Life, well lived

CROSS SECTIONS

PROJECT	JOB NO
Boorley Green	24.013
SCALE	DATE
1/100@A3	APRIL 2025
DRAWN BY/CHECKED BY	REVISION
CK / SK	
DWG#	
SO_2977_03_AC_100	

Rev	Description	Date	DB	CB
-----	-------------	------	----	----