


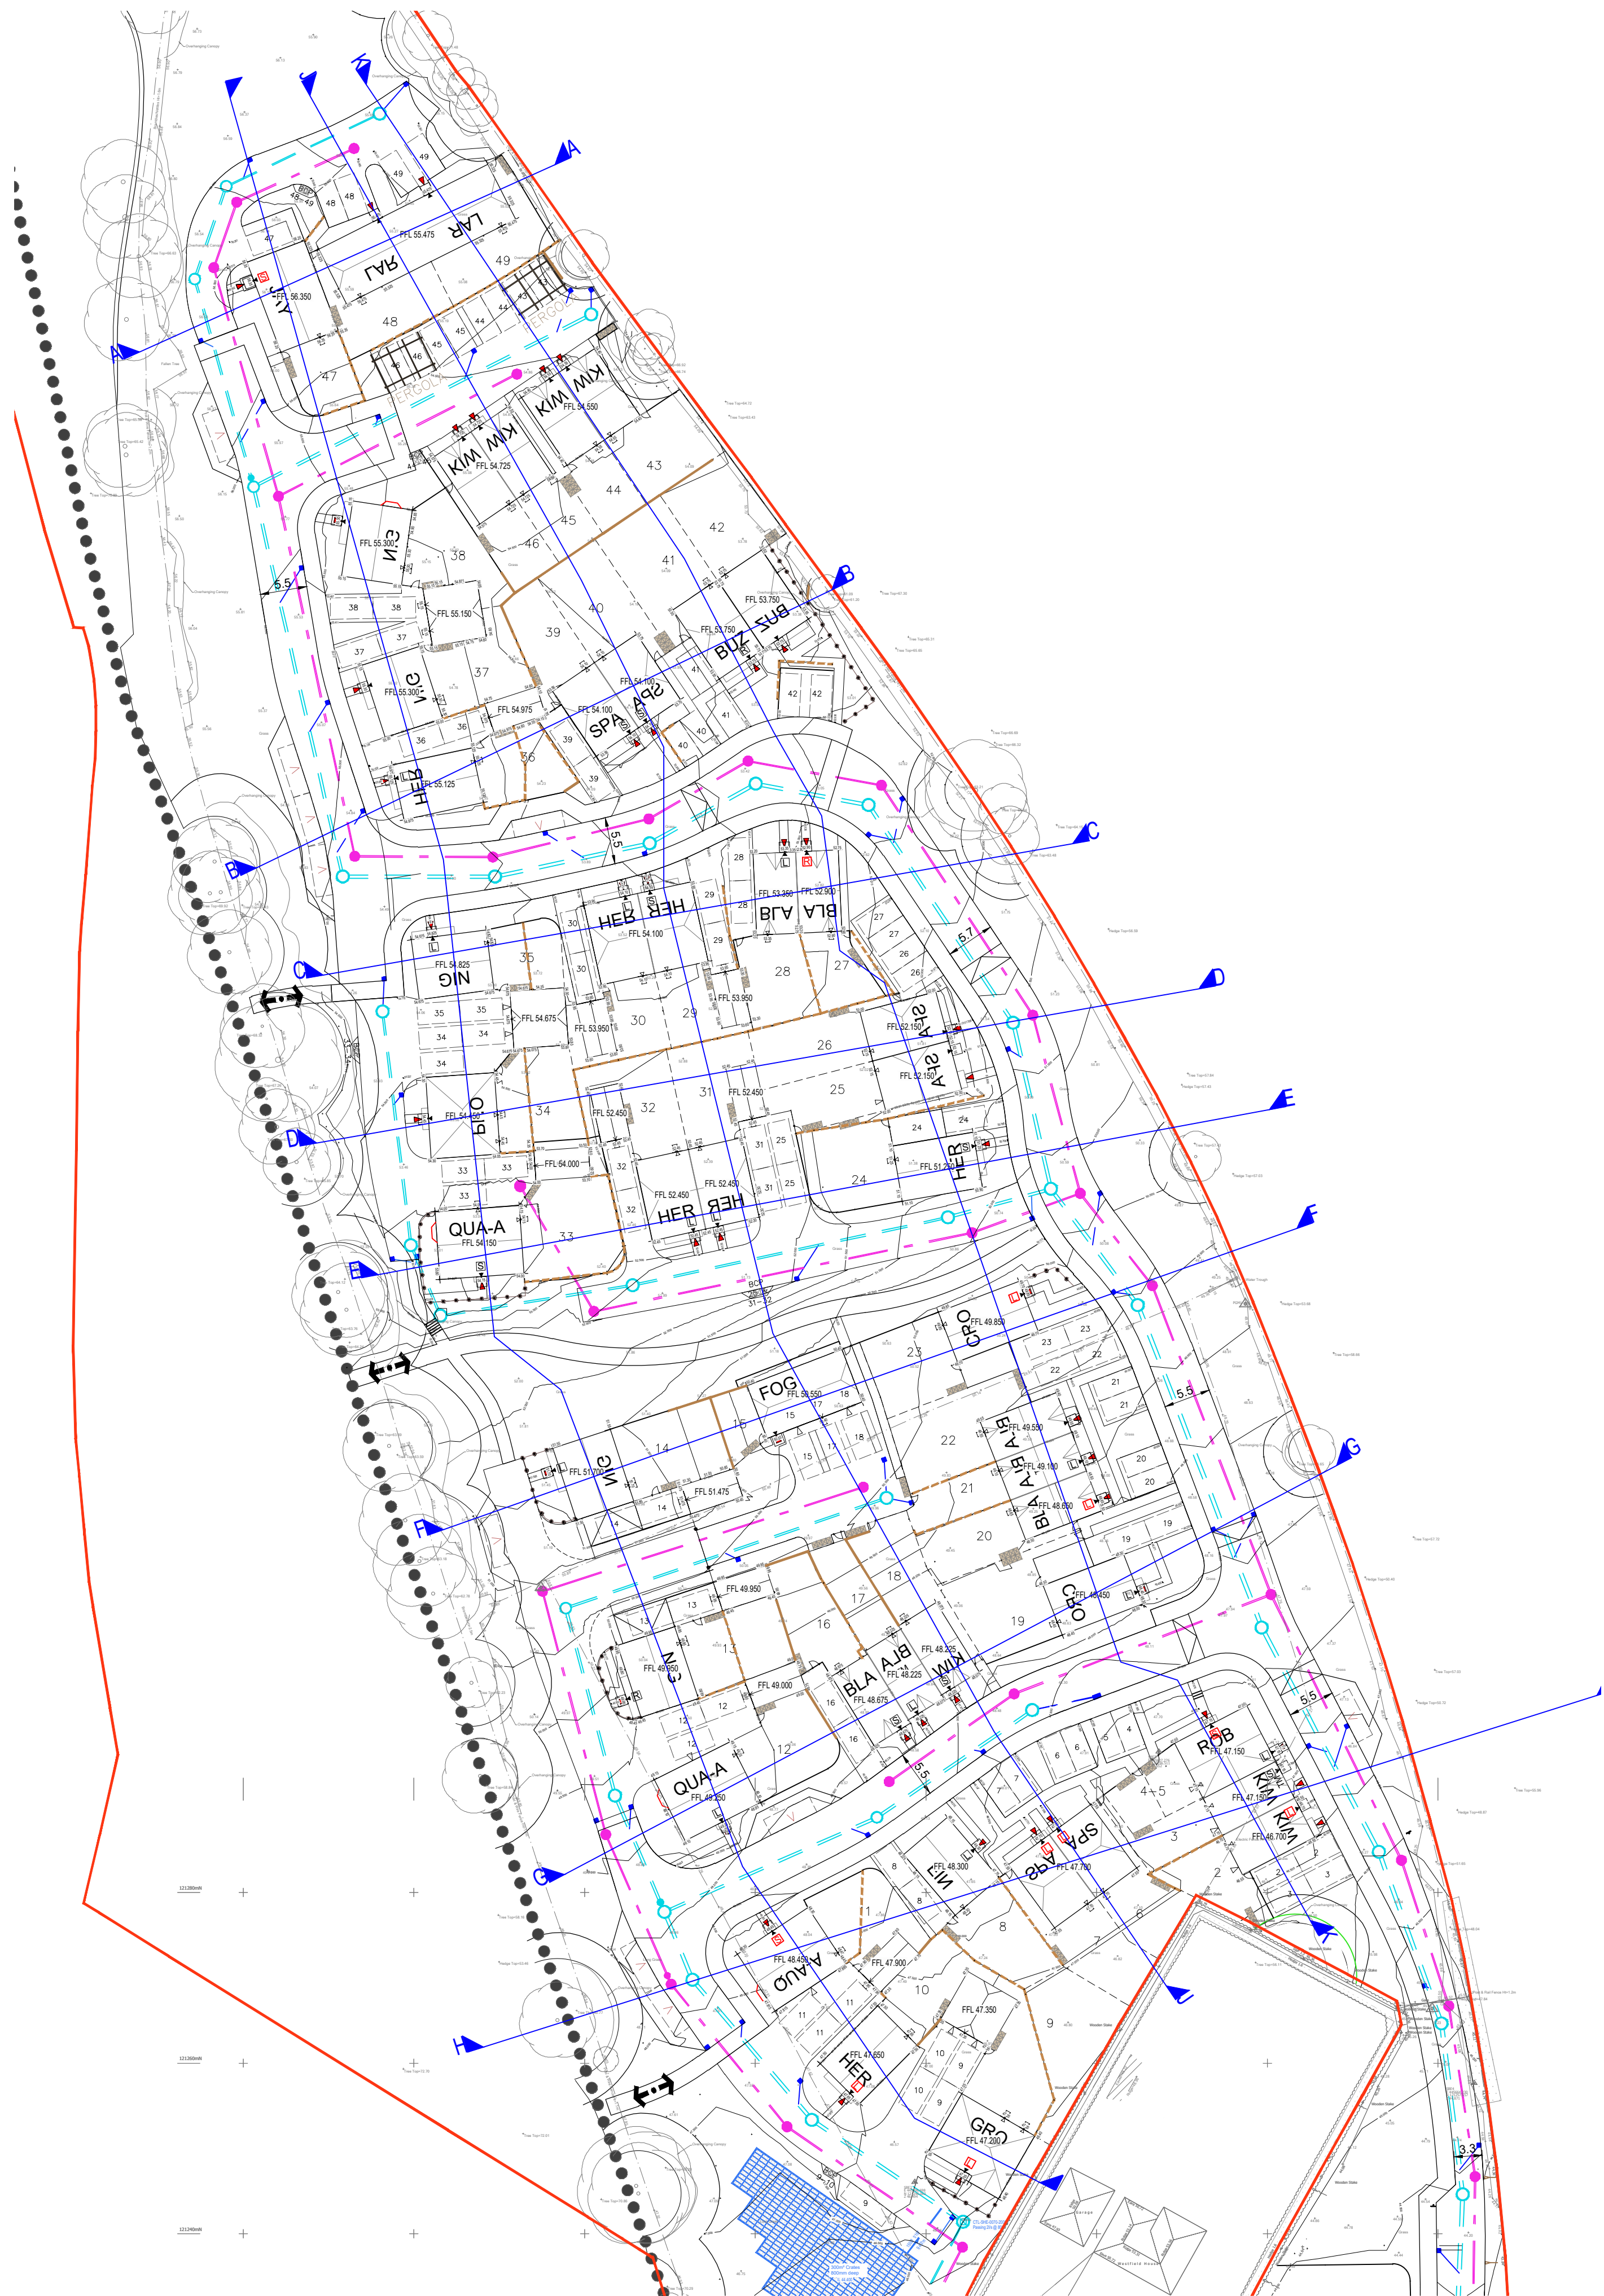

REV	DATE	INT	DESCRIPTION	CHK
-----	------	-----	-------------	-----

Issue Status FOR APPROVAL

The Civil Engineering Practice
11 Tungsten Building
George Street
Fishergate
SUSSEX
BN41 1RA
01273 424424
reception@civil.co.uk
www.civil.co.uk

CLIENT		Bargate Home	
PROJECT		Knowel Hill Albrook Eastleigh	
TITLE		Sections Through Site Key Plan	
DRAWN		DATE	PROJECT NO.
M Pacifico		Oct 2024	23823
ENGINEER	CHECKED	DRG. NO.	REV.
S Magowan		44	
SCALE			
1:500 @ A1			