



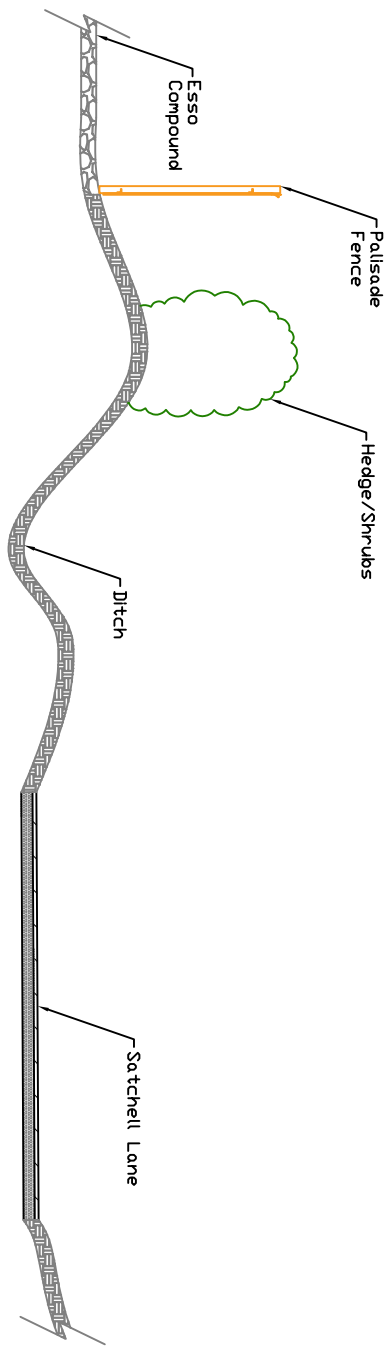

Section - 1:100

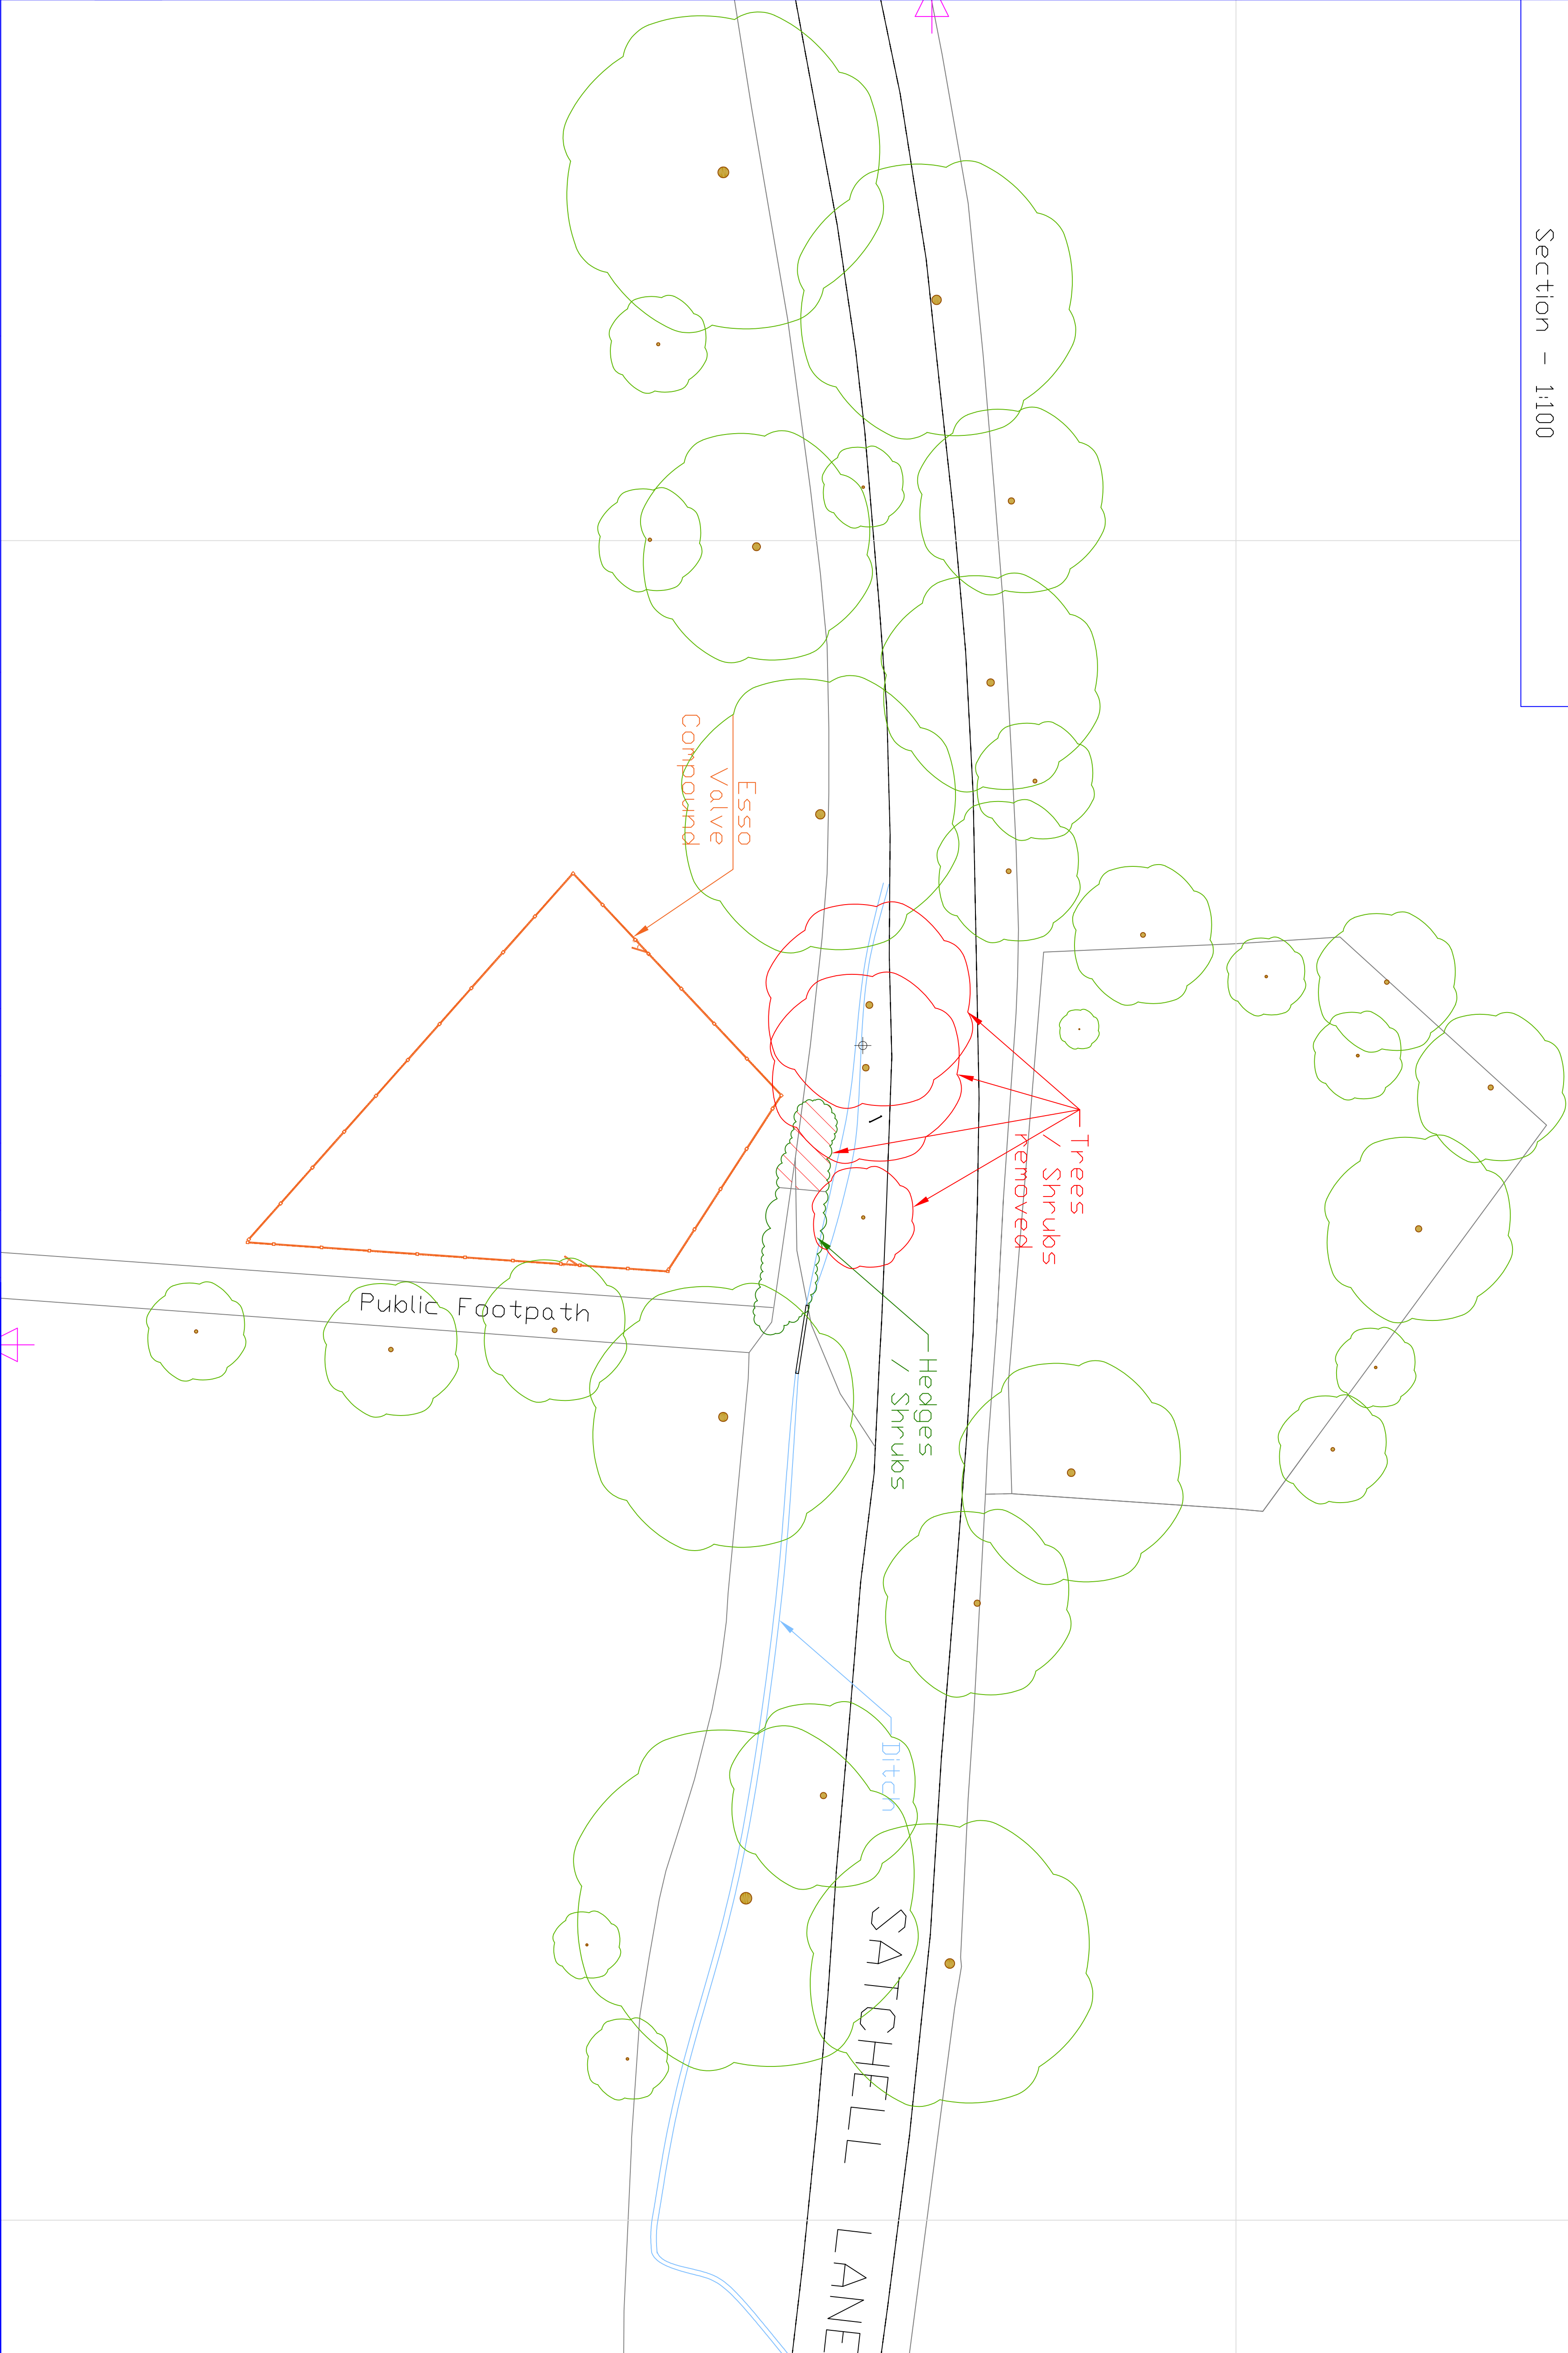


NOTES:

ALL DIMENSIONS SHOULD BE CHECKED ON SITE
DO NOT SCALE FROM THIS DRAWING

Streetwise Maps Ltd. License No:100047474

Esso Ownership
Development Area

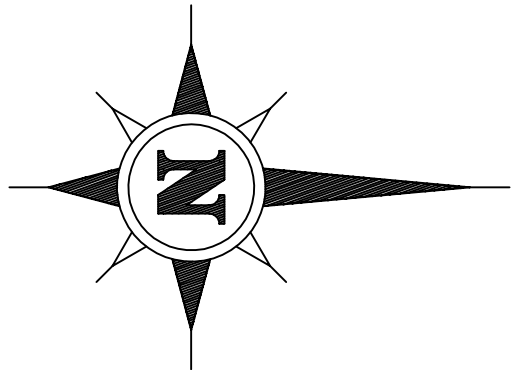

PROJECT			
Esso Valve Compound			
TITLE:			
Compound Access			
Existing Layout			
PROJECT No:	DRAWN	DATE	SCALE
22294	OB	10/06/24	1:200 © A1
DRG No:	22294/GA/02		REV.
			01

REFERENCE DRAWING			
DRG No	REVISION NOTES		
01	Tree Removal		10/06/2024
00		OB	07/06/2024
REV	REVISION NOTES	BY	DATE

