

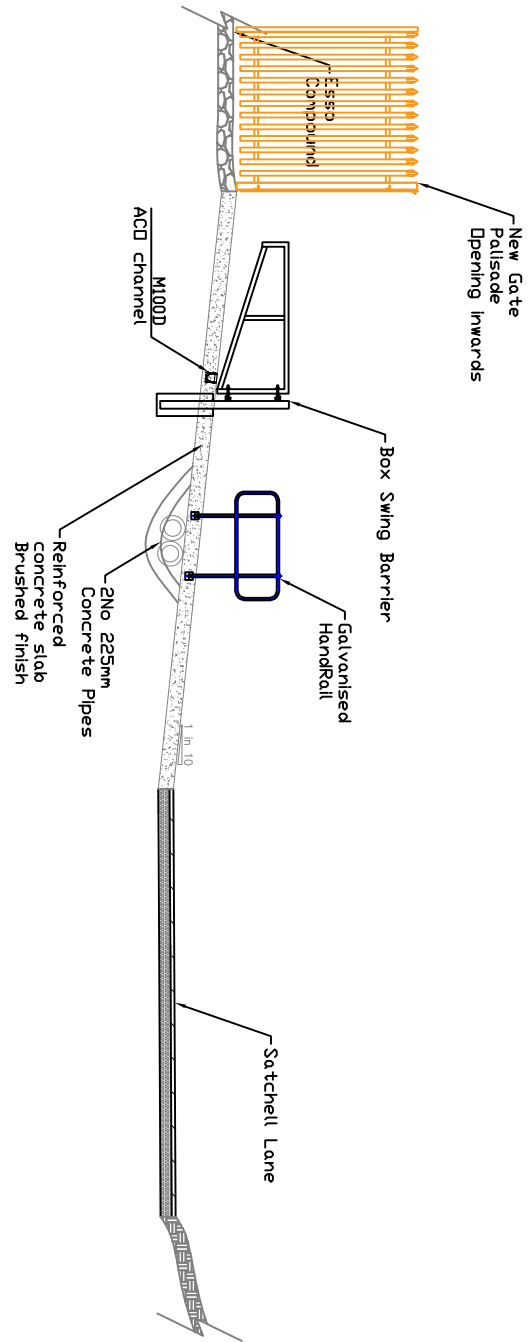
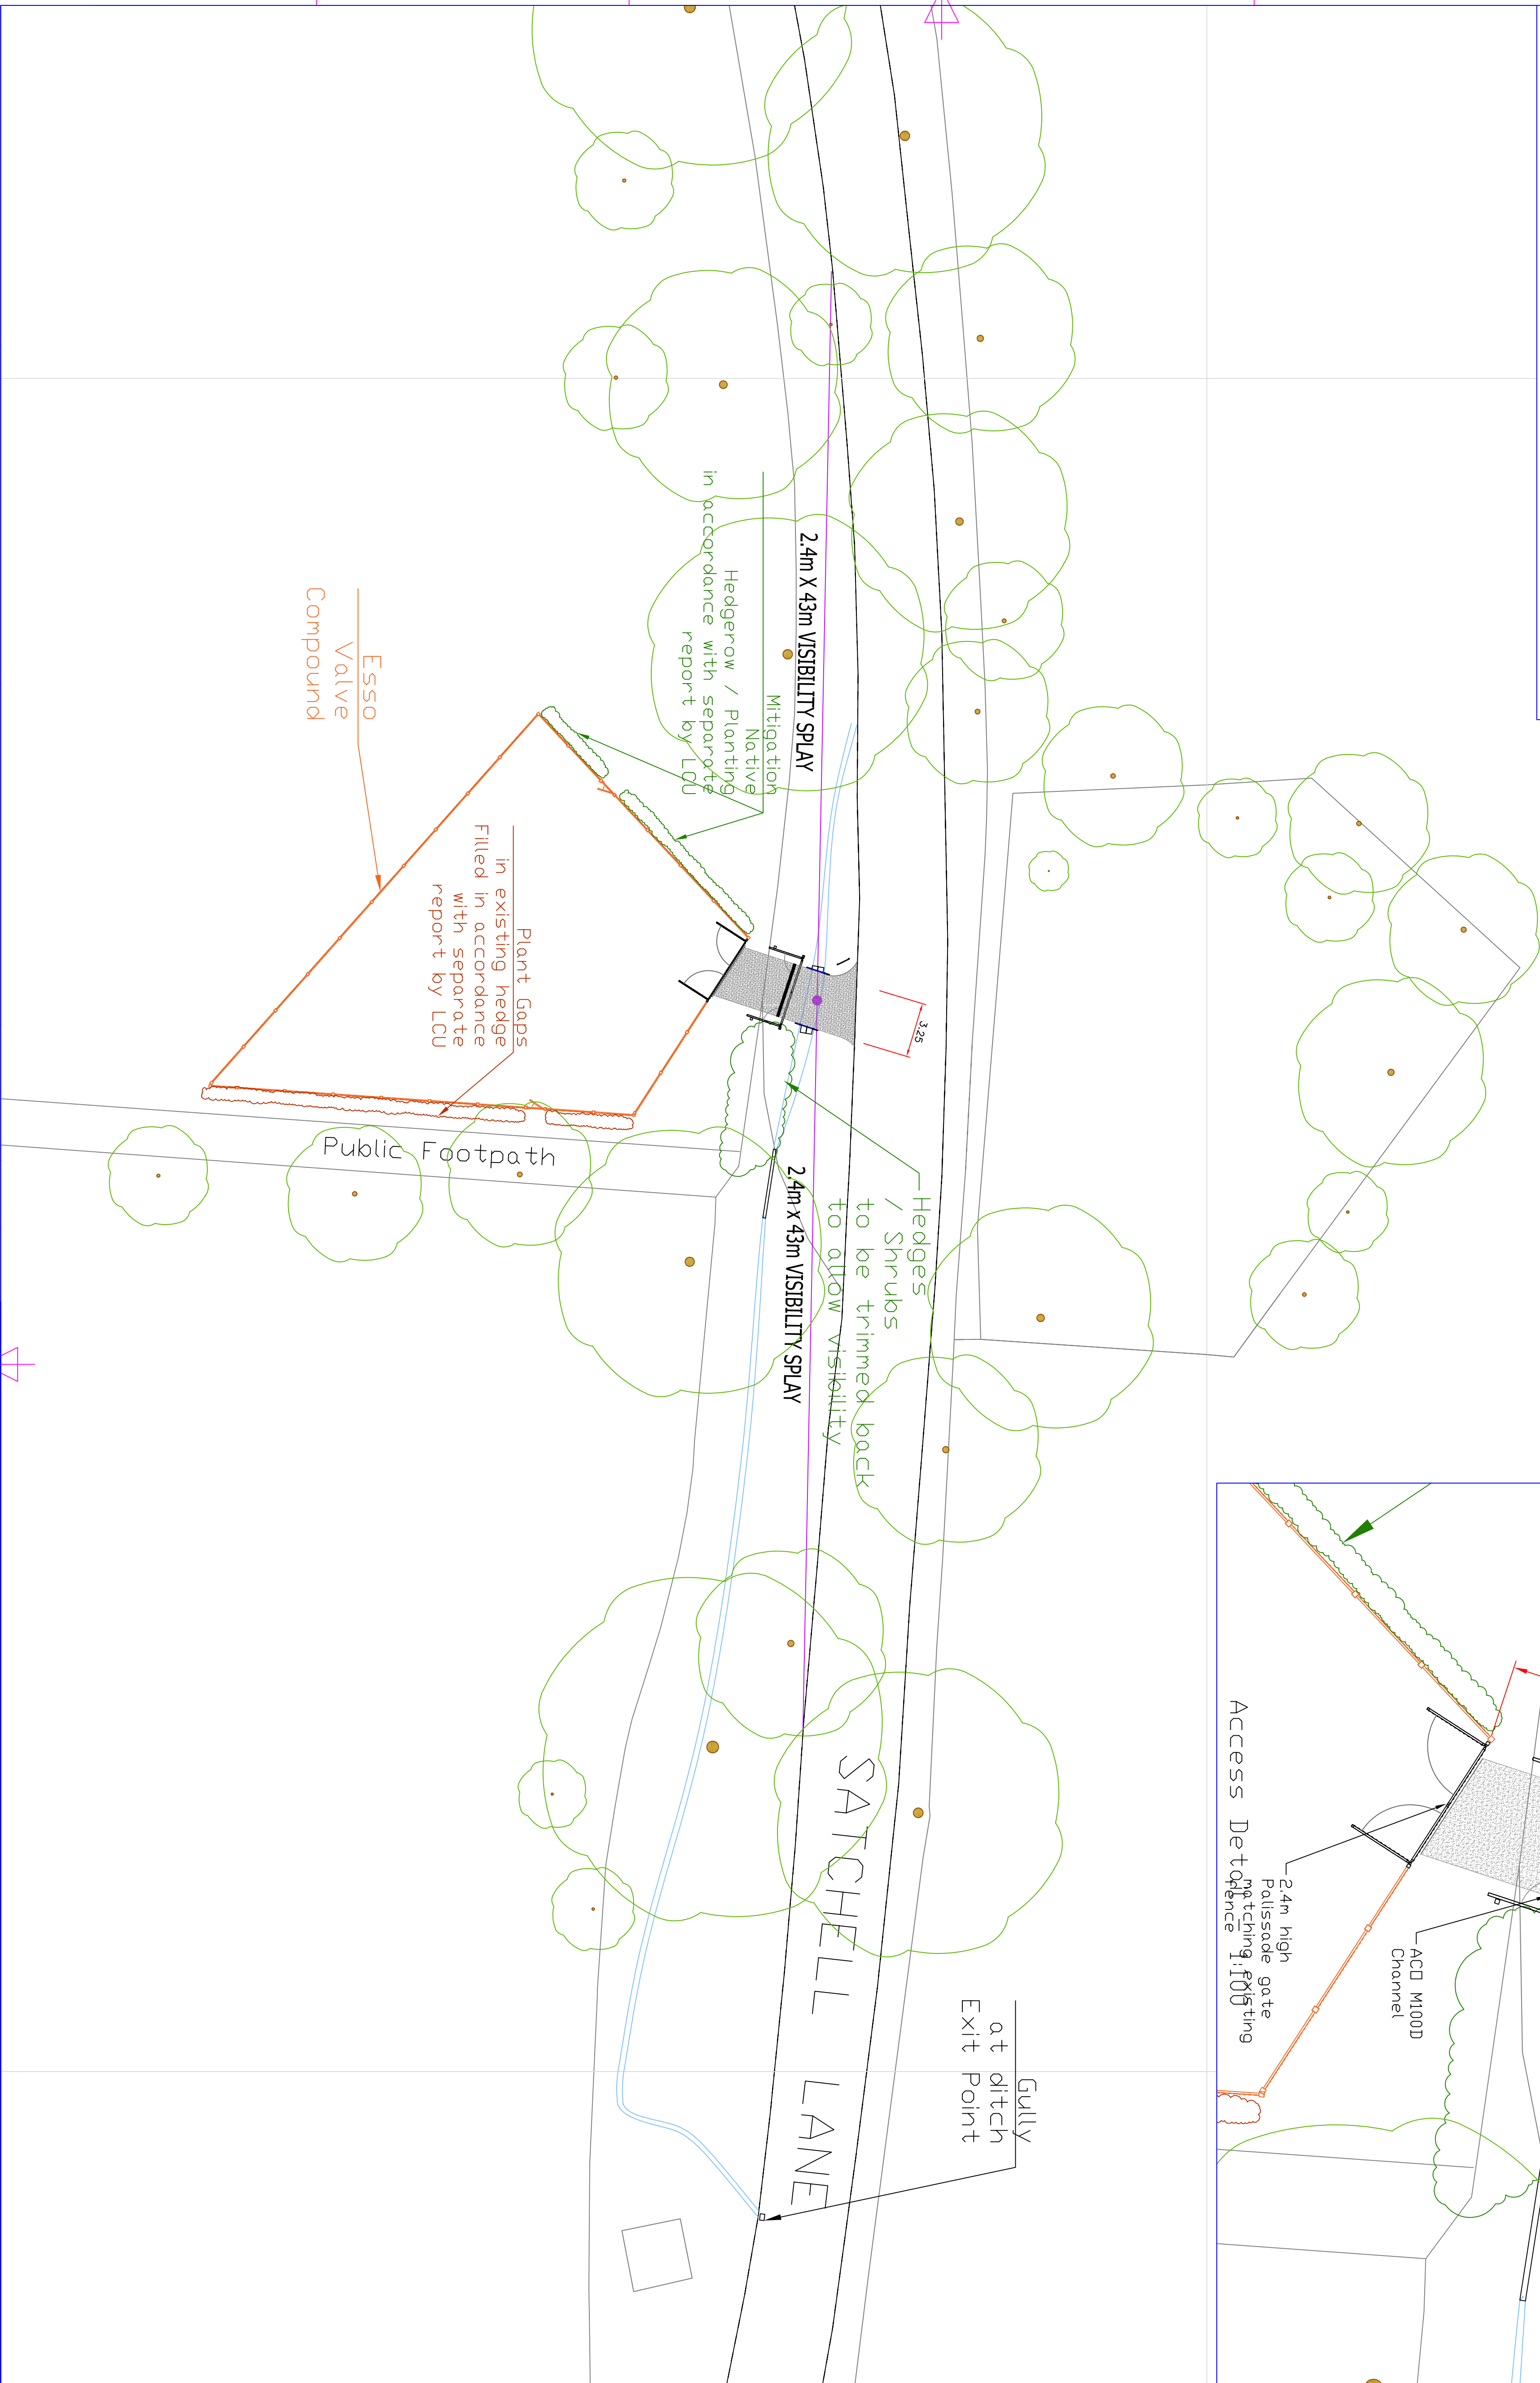


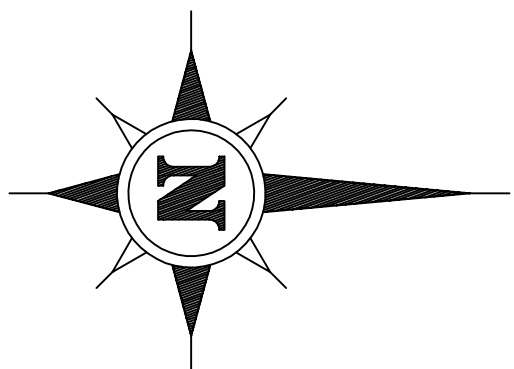

Section - 1:100

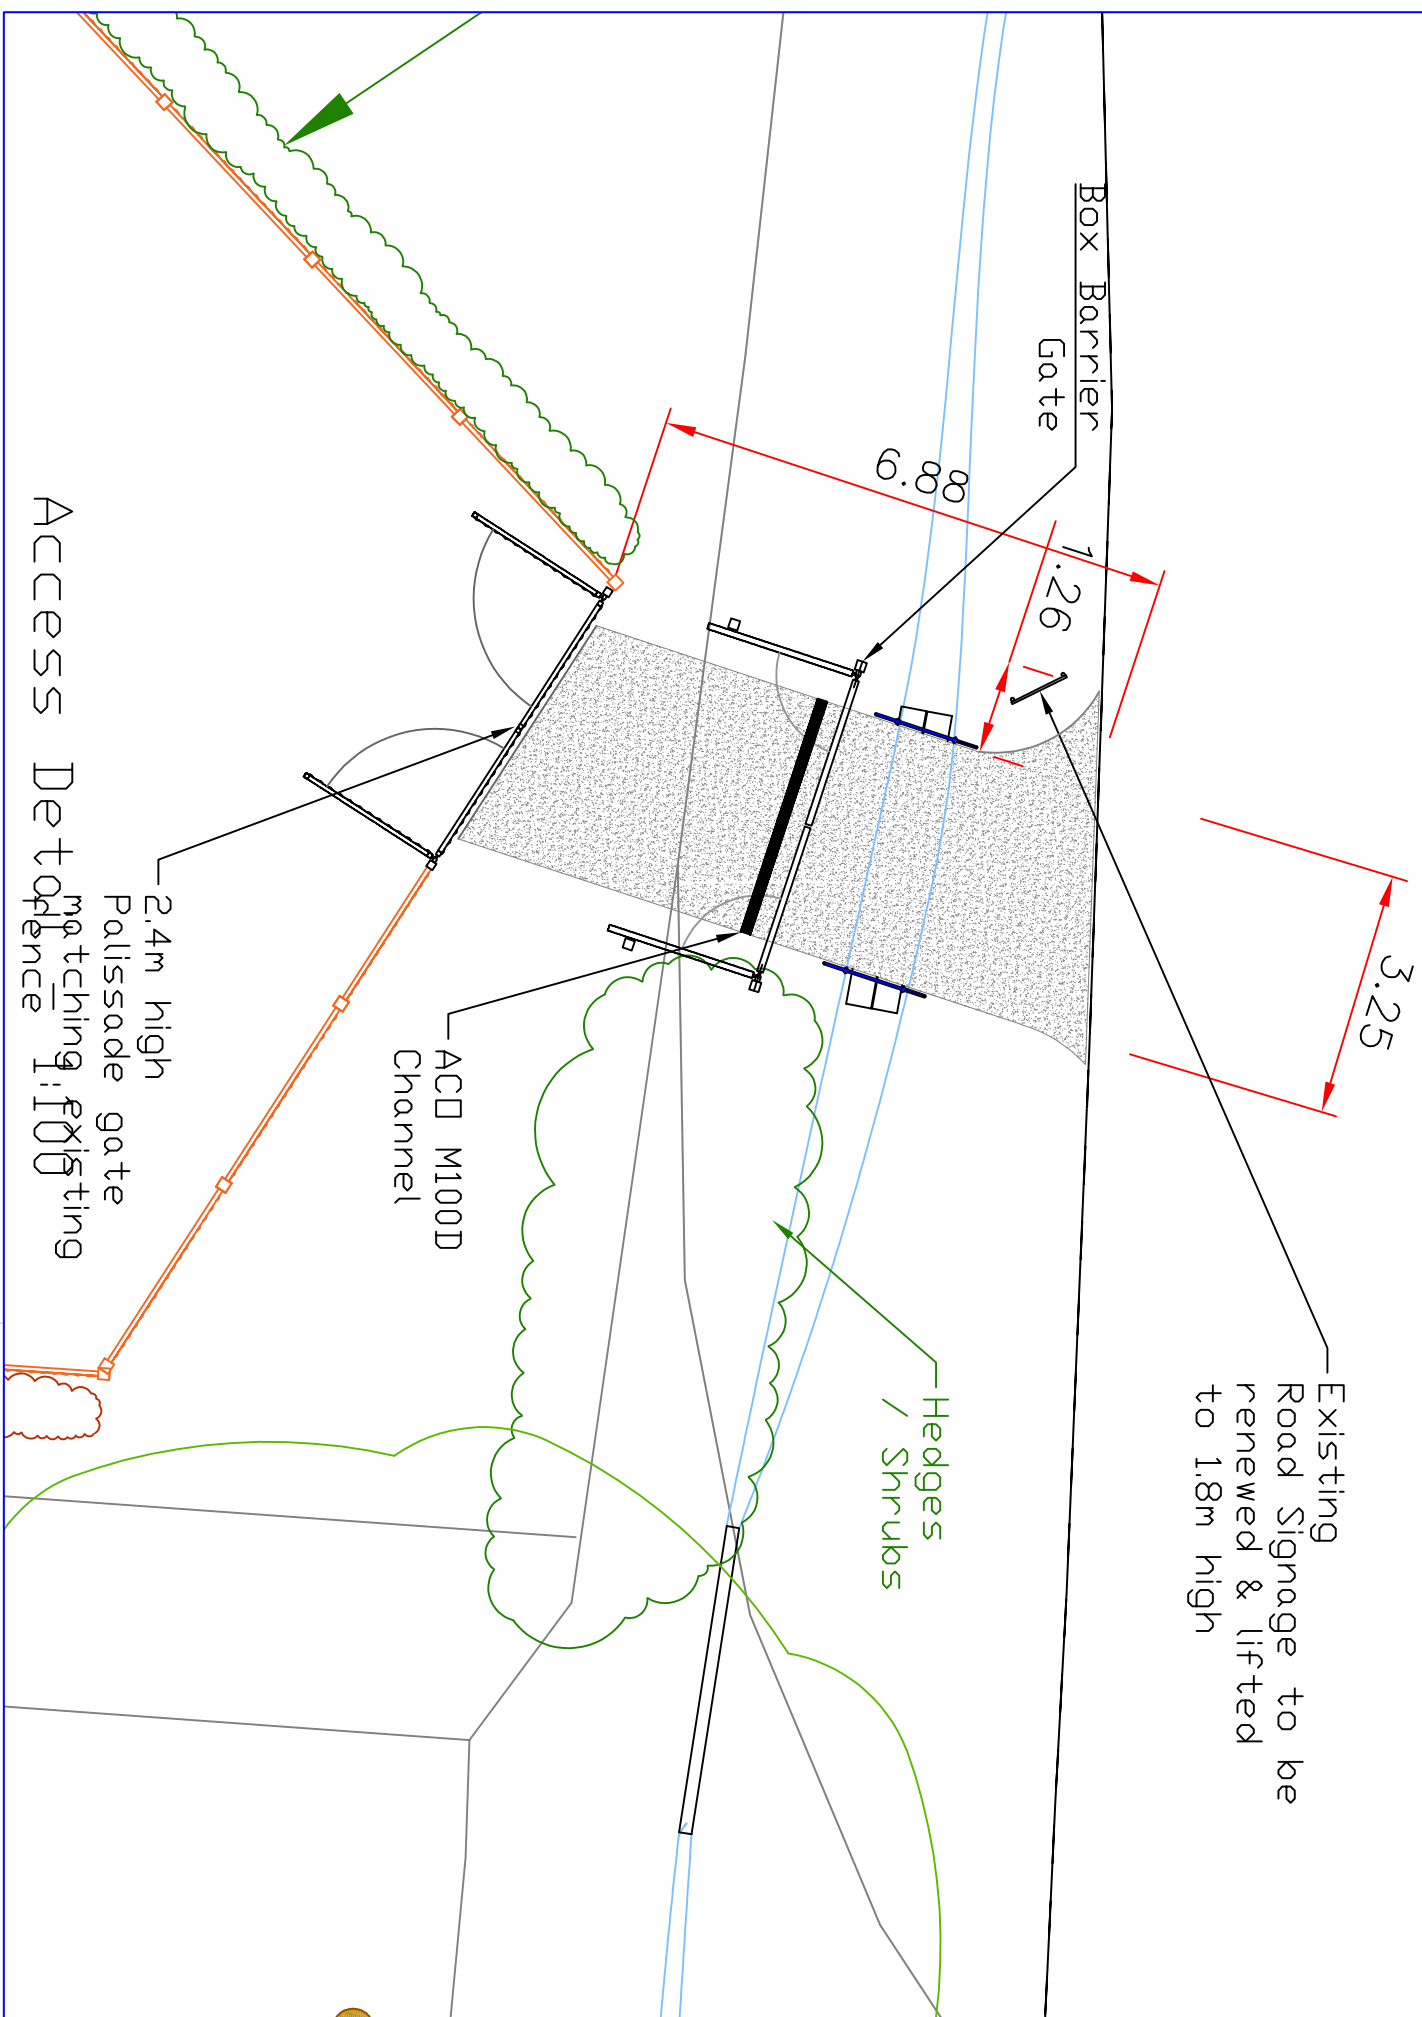

NOTES:

ALL DIMENSIONS SHOULD BE CHECKED ON SITE

DO NOT SCALE FROM THIS DRAWING

Streetwise Maps Ltd. License No:100047474

Esso Ownership
Development Area

DRG No				REVISION NOTES			
REFERENCE DRAWING							
03	FG Planners Comments		10/03/2025				
02	Aco, Handrail, Splay		17/08/2024				
01	Tree Layout		10/06/2024				
00		OB	10/06/2024				
REV	REVISION NOTES		BY	DATE			



PROJECT
Esso Valve Compound

TITLE:
Compound Access
Proposed Layout

PROJECT No:	DRAWN	DATE	SCALE	REV.
22294	OB	10/03/25	1:200 @ A1	03
DRG No:	22294/GA/03			03