




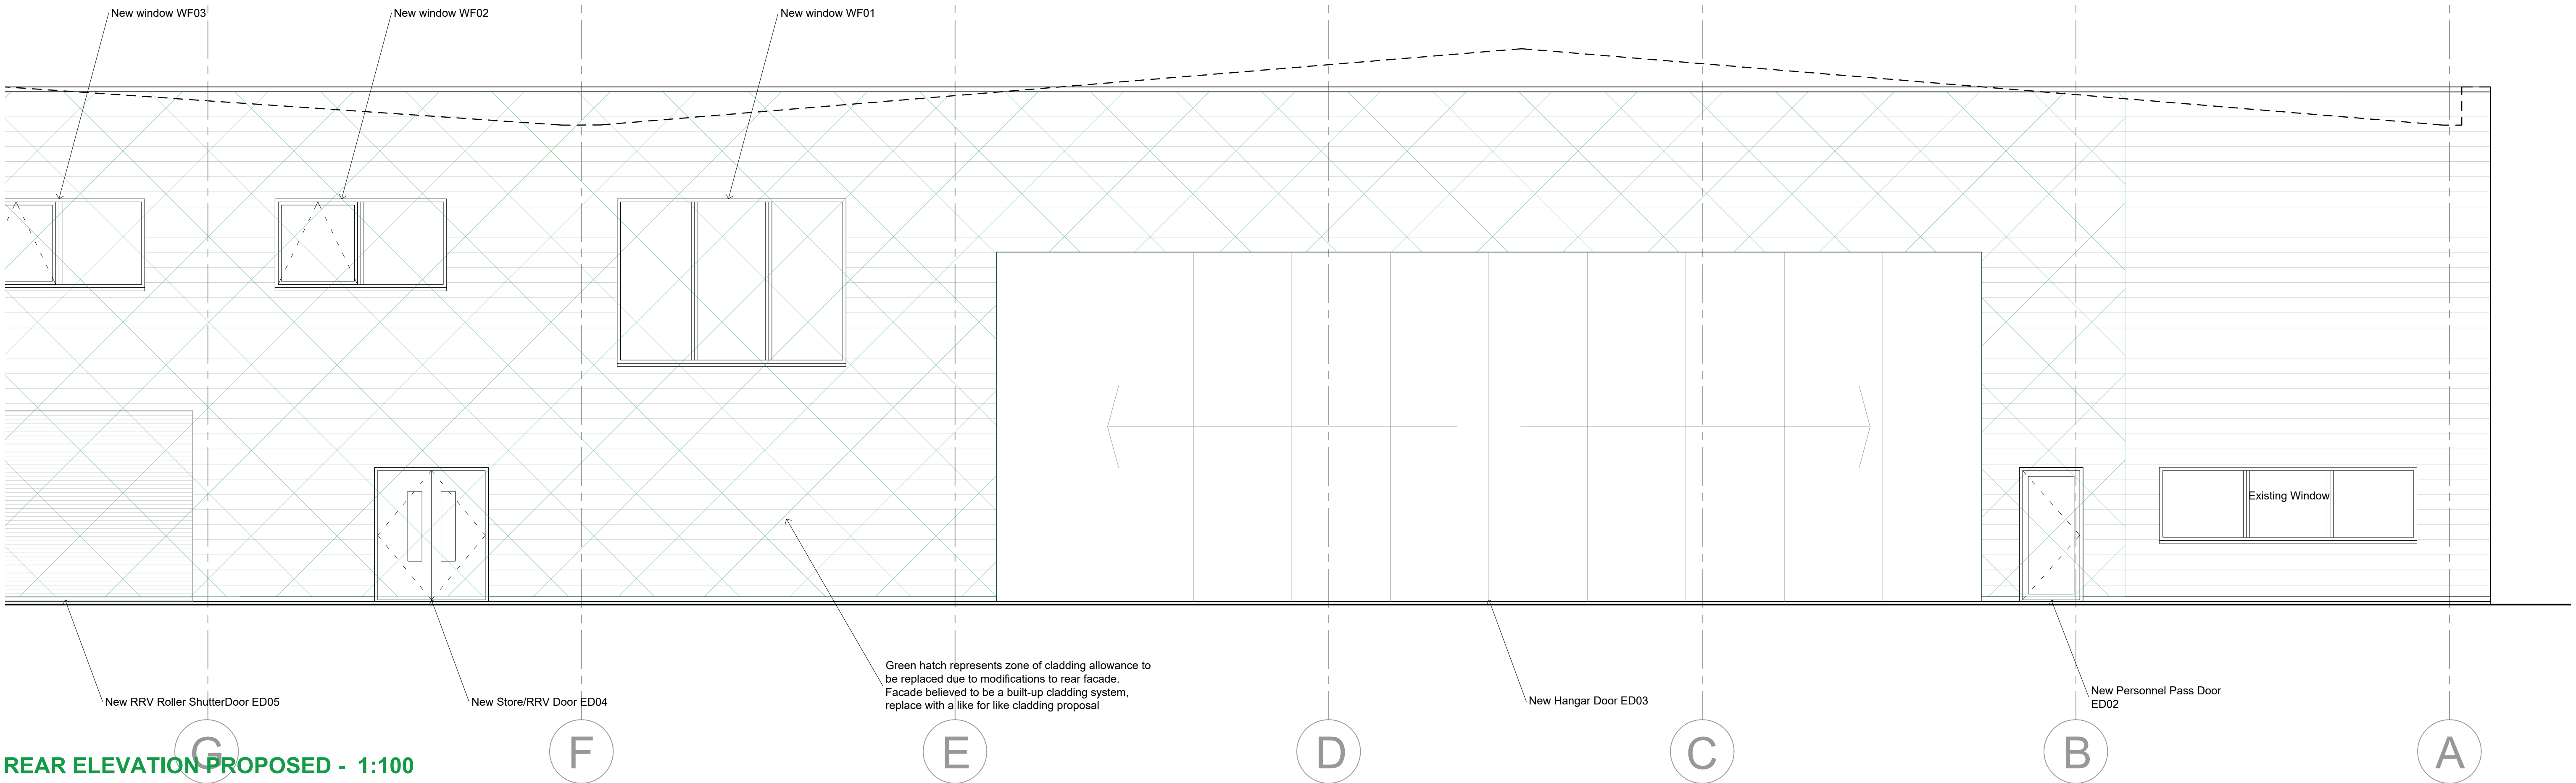

REAR ELEVATION PROPOSED - 1:100

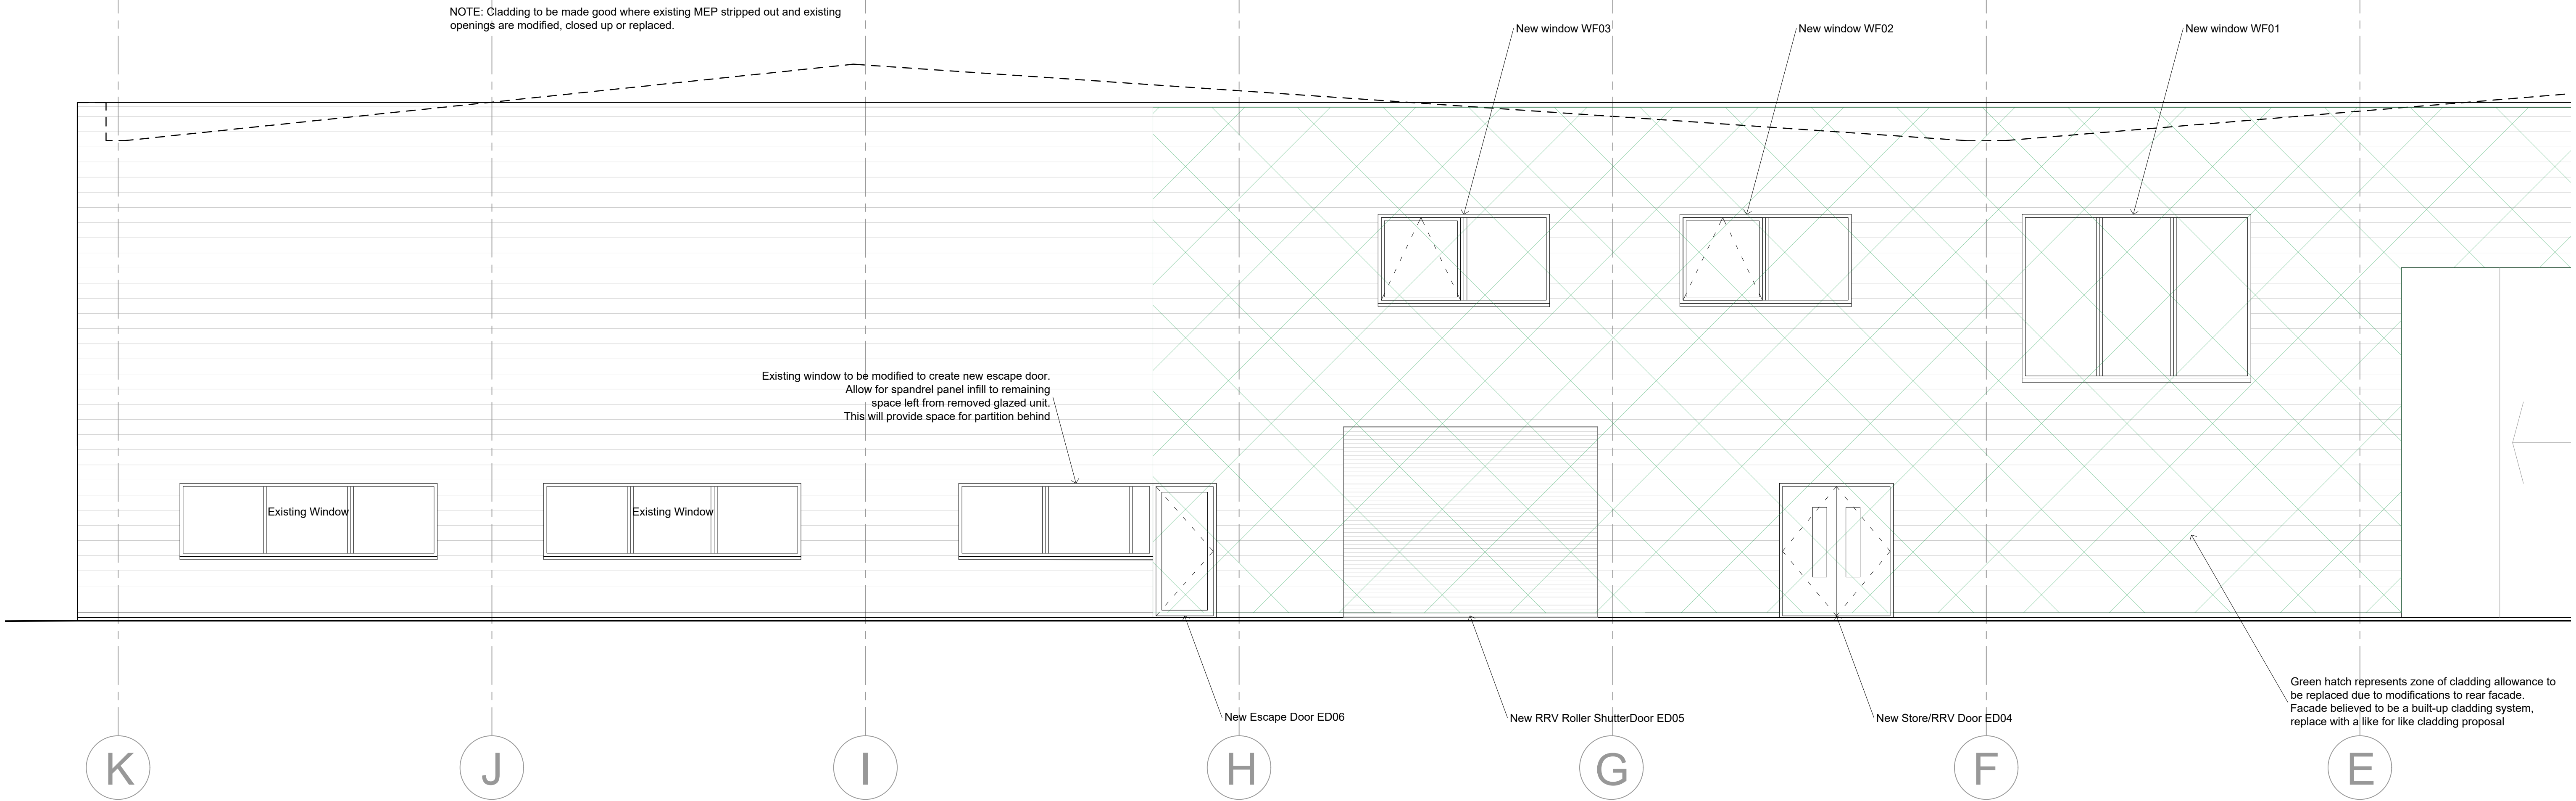

REV	DATE	CHK	AMENDMENTS
00	06/02/2025	SAJ	Stage 3 Issue
01	12/02/2025	SAJ	Tender Issue

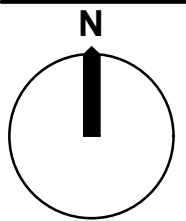

CLIENT		HIOWAA	
JOB			
HTEC Conversion Proposals			
DRAWING			
Rear Elevation Proposed			
STAGE 3 - TENDER			
SCALE	1:100/200	PAPER	A1/A3
DATE	Feb 2025		
JOB	DWG	REV	
24_057		080	01