
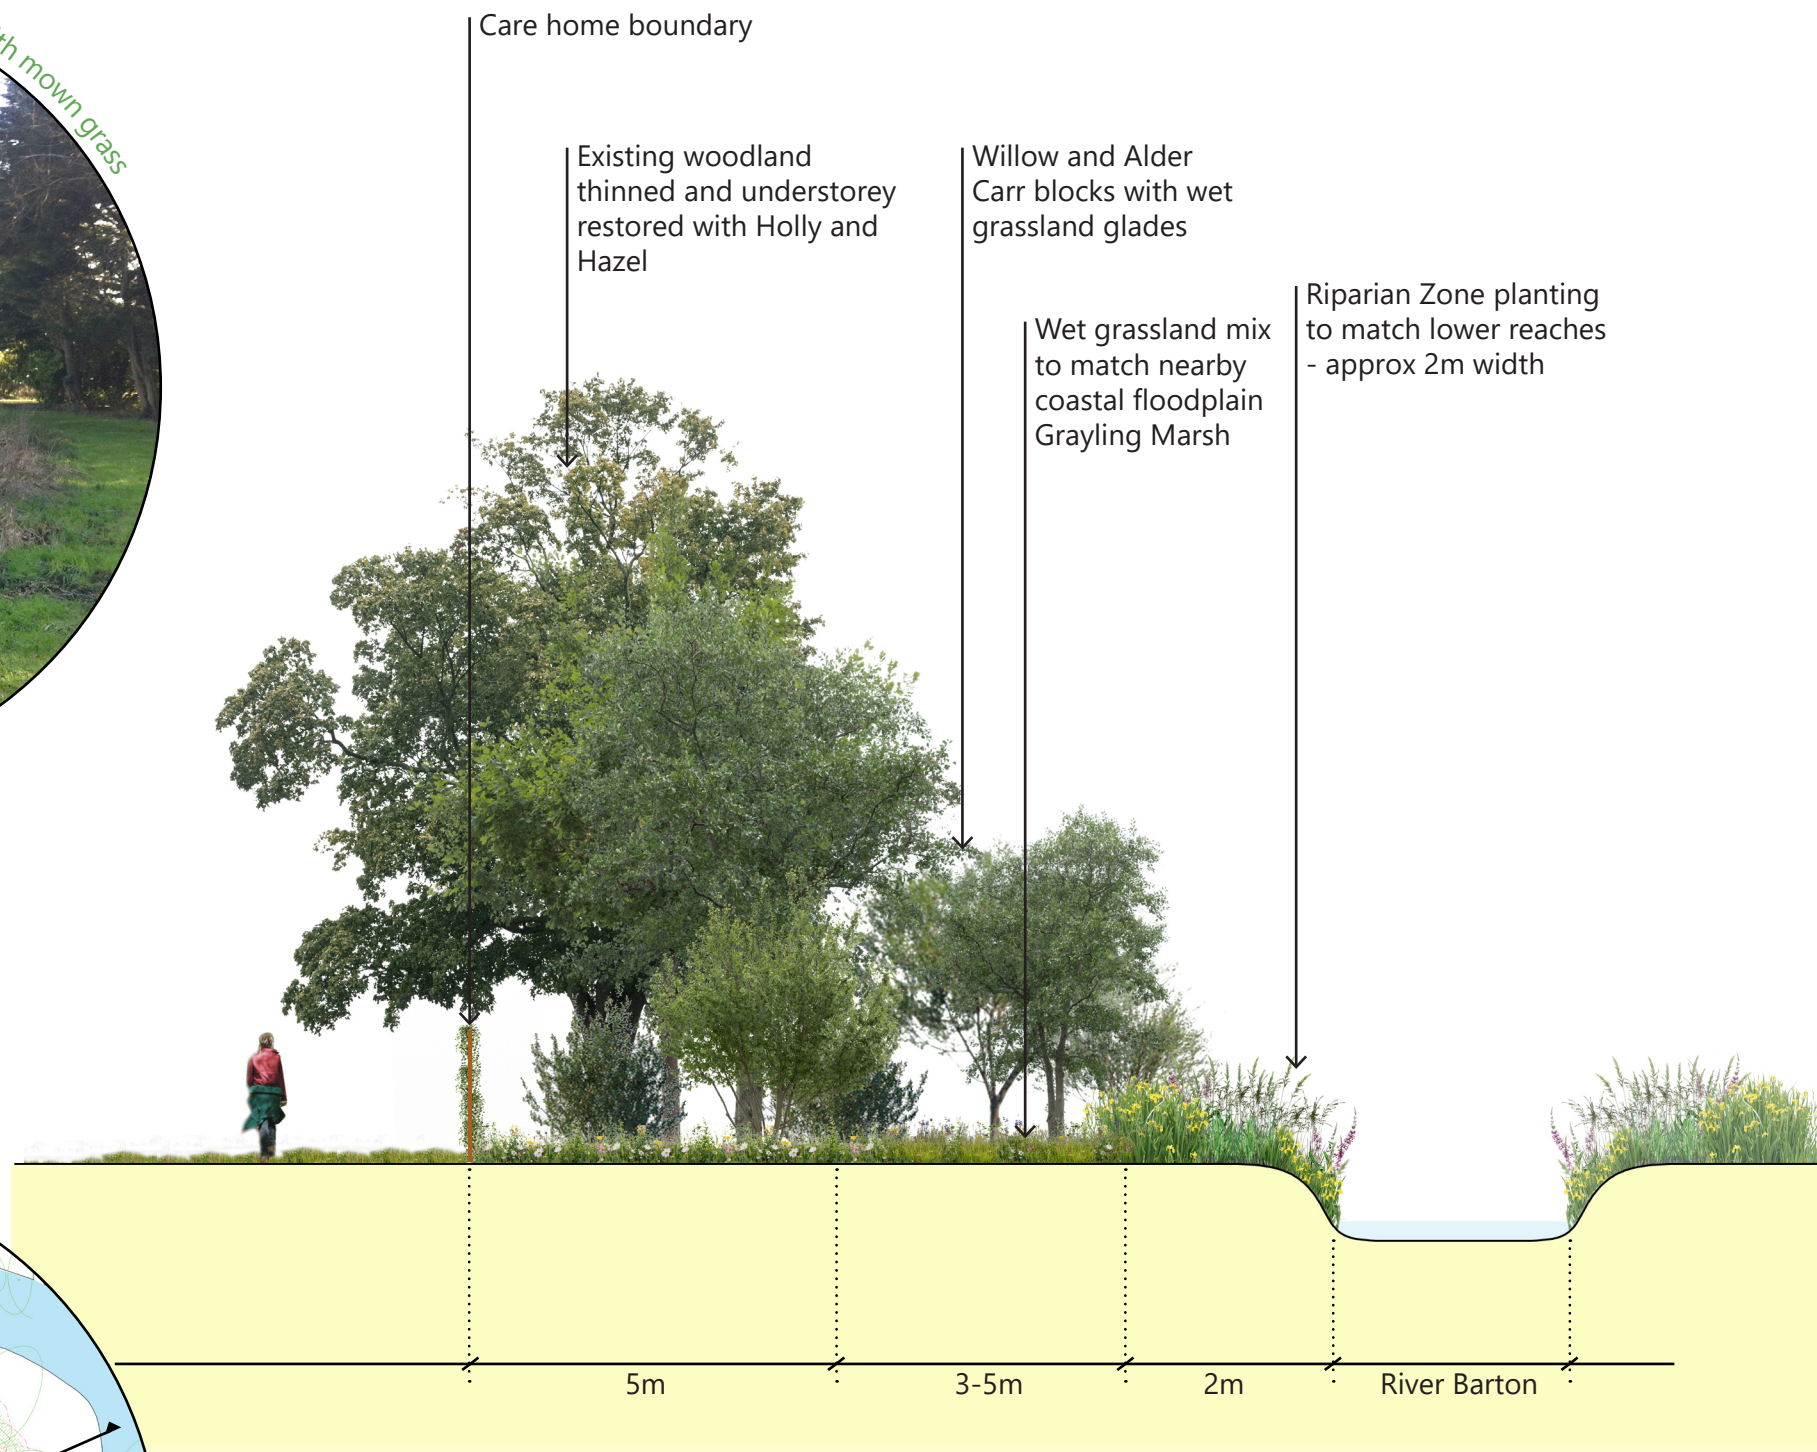


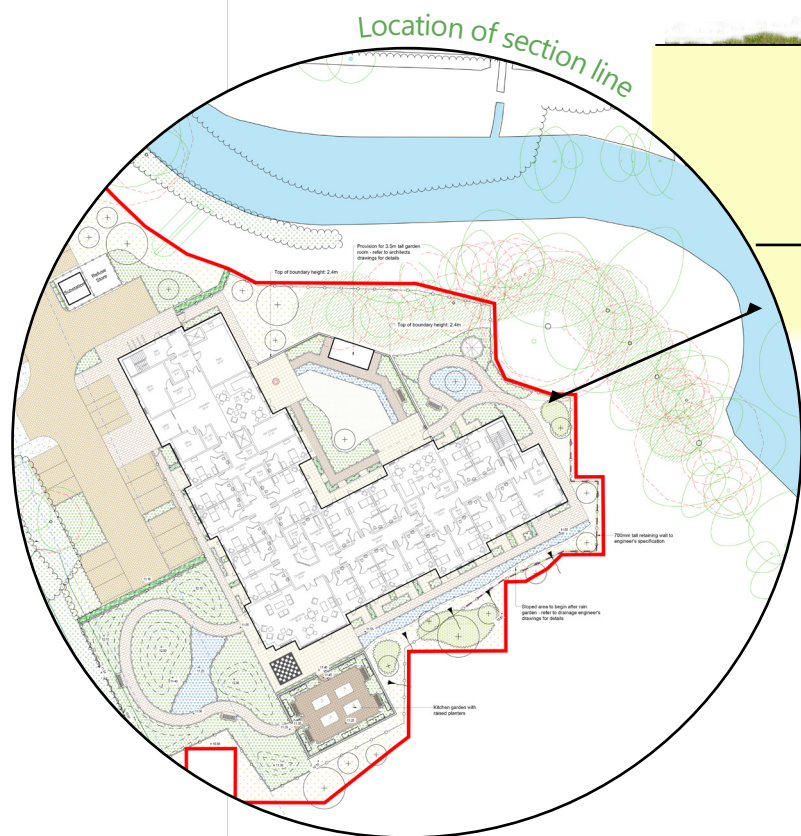

Chickenhall Lane, Eastleigh
Proposed River Barton Buffer zone