
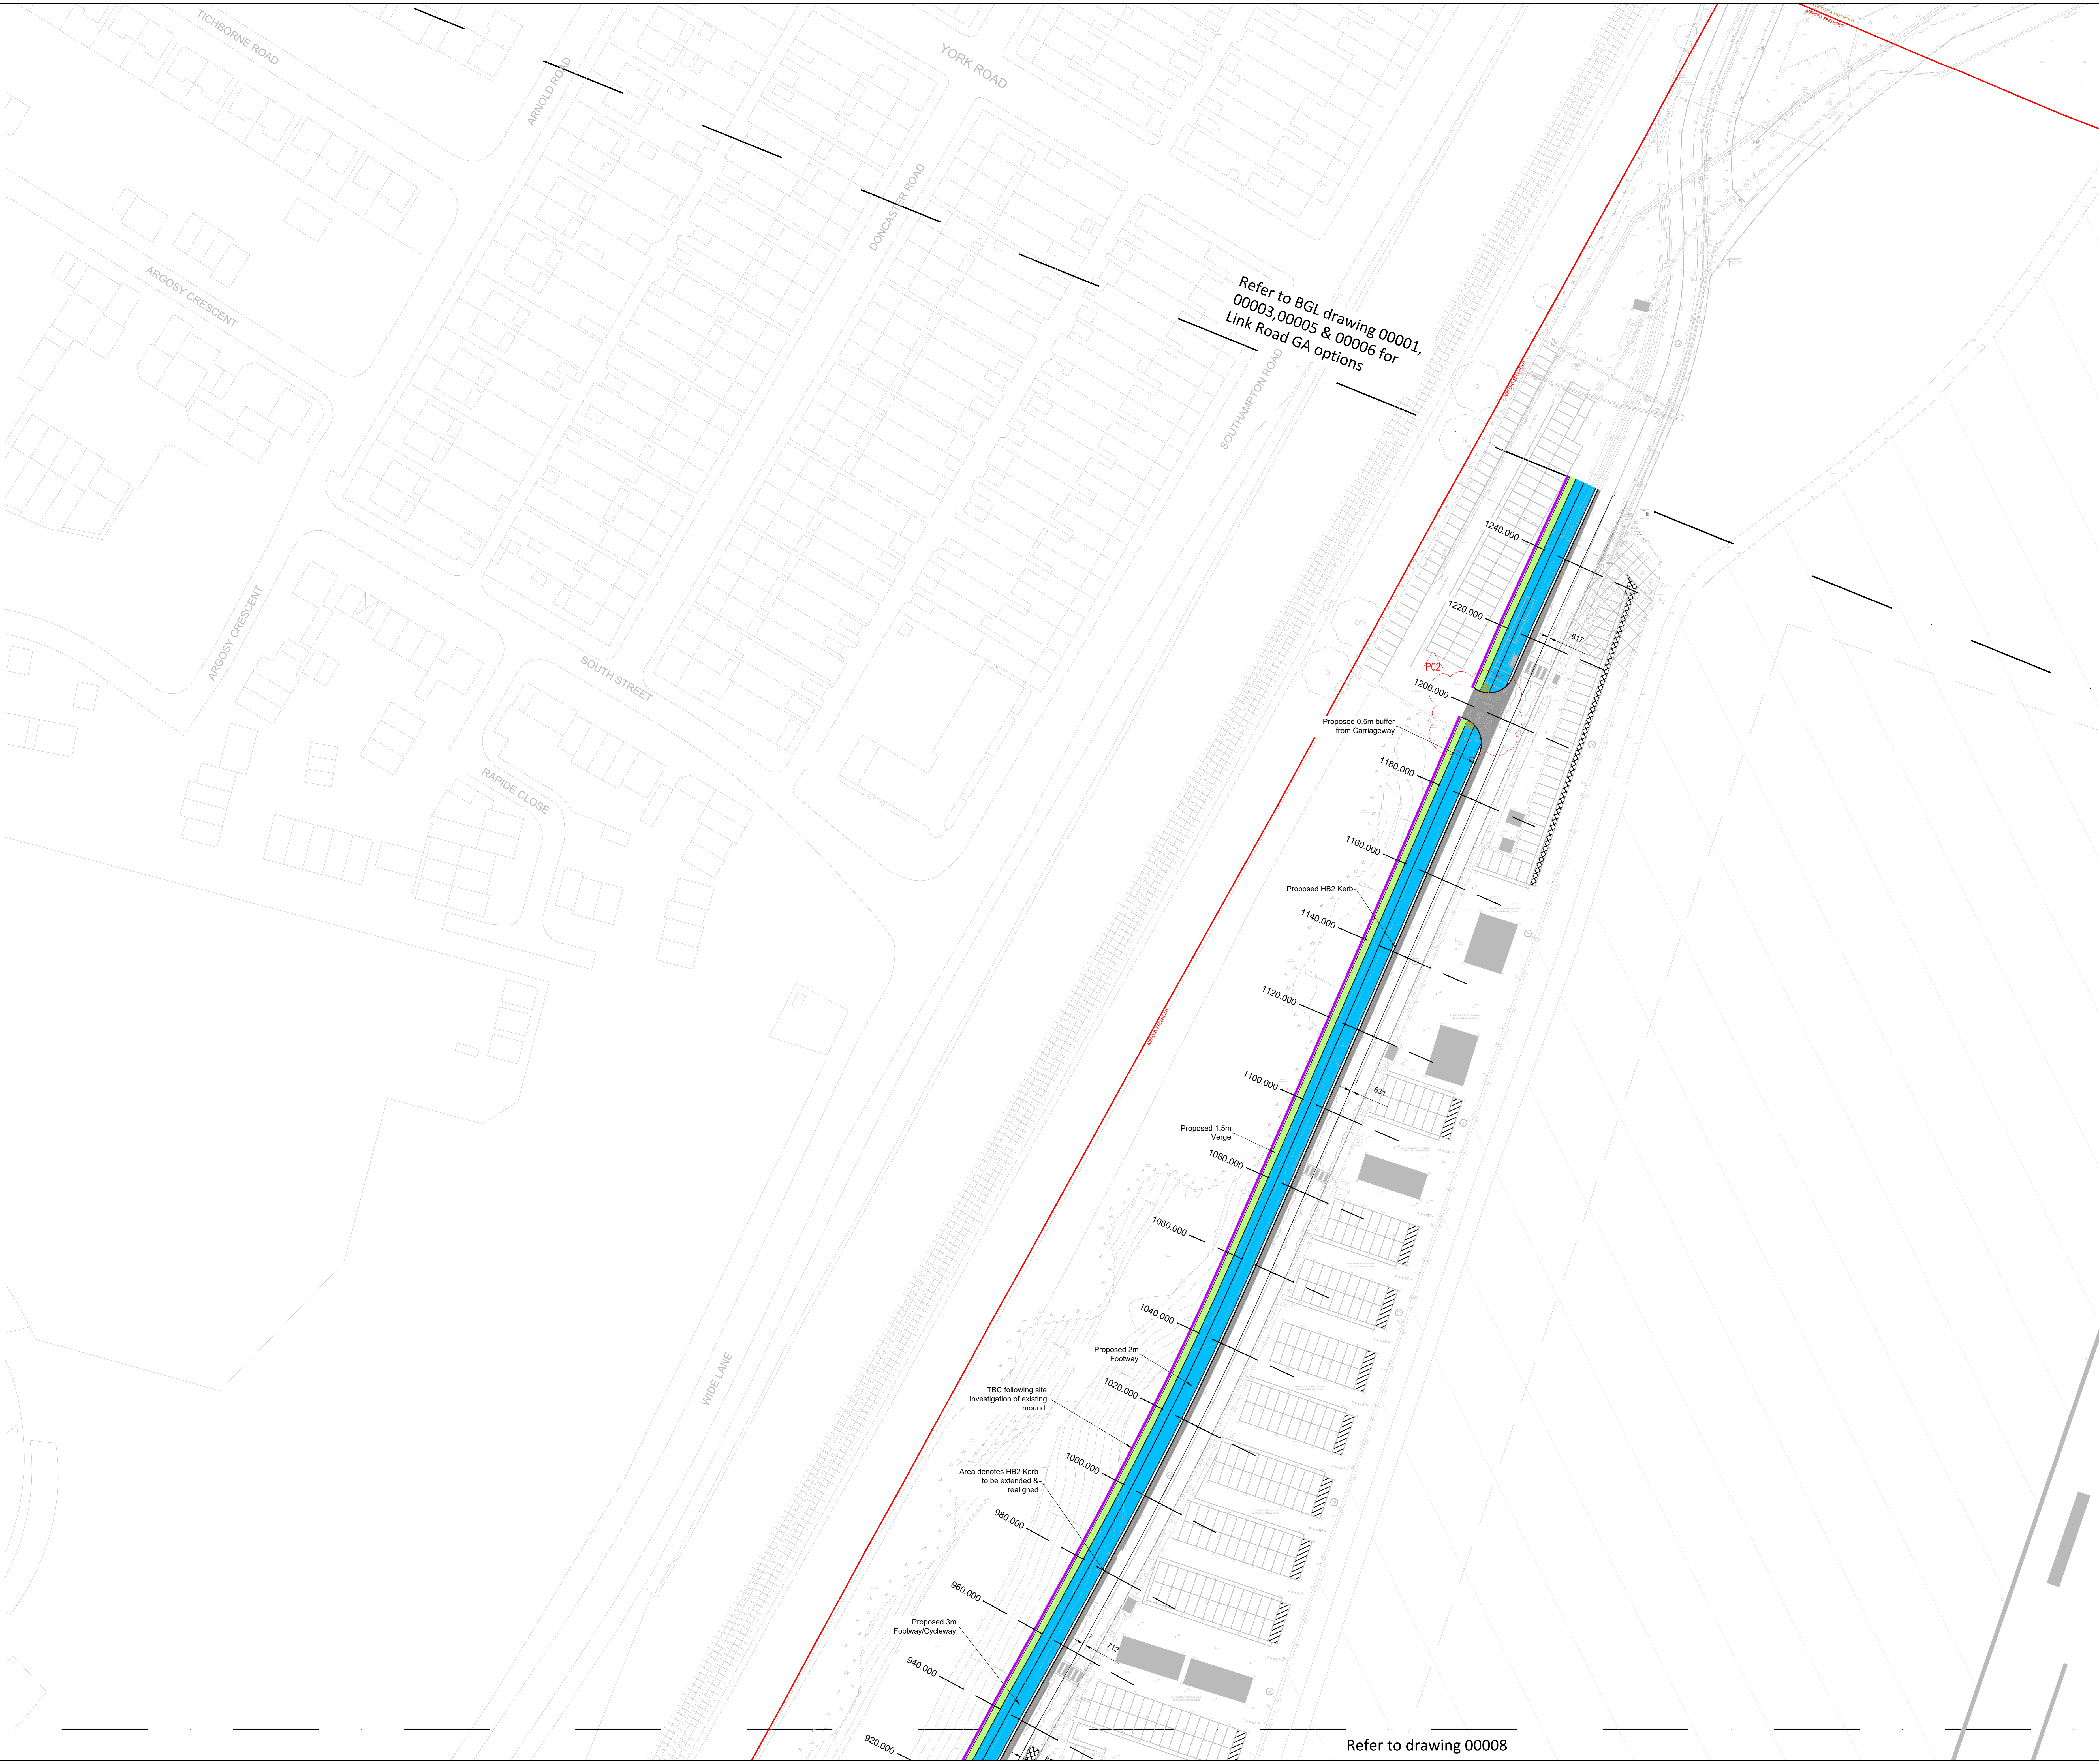


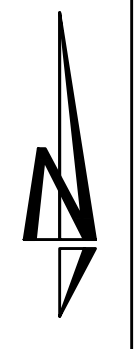

Refer to BGL drawing 00001, 00003, 00005 & 00006 for Link Road GA options

Refer to drawing 00008

THIS DRAWING IS THE COPYRIGHT OF BURROWS GRAHAM LIMITED.

SAFETY, HEALTH AND ENVIRONMENTAL INFORMATION

IN ADDITION TO THE HAZARDS/RISKS NORMALLY ASSOCIATED WITH THE TYPES OF WORK DETAILED ON THIS DRAWING, NOTE THE FOLLOWING

CONSTRUCTION

1. Add residual risks here

MAINTENANCE

1. Add residual risks here

DEMOLITION

1. Add residual risks here

IT IS ASSUMED THAT ALL WORKS WILL BE CARRIED OUT BY A COMPETENT CONTRACTOR WORKING, WHERE APPROPRIATE, TO AN APPROVED METHOD STATEMENT

GENERAL NOTES:

1. This drawing shall be read in conjunction with all the relevant architects, engineers' and service engineers drawings & specifications.

2. All units in millimeters U.O.N. on the drawing.

3. Do Not Scale off the drawing.

- KEY:
- Proposed Carriageway

Proposed Footway & Cycleway

Proposed Verge

Airport Freehold Ownership Boundary

Proposed Retaining Wall

P02	13.02.25	MM	Existing car park access widened to 7.3m	JW
P01	04.02.25	MM	Issued for information	JW
REV	DATE	BY	DESCRIPTION	CHKD

Burrows

Graham

North Office:
5 Ambassador Place, Stockport Road,
Altrincham WA15 8DB
Tel: +44 (0)161 804 8046
South Office:
Buckford House, Dover Mews,
High Street, Bournemouth BH4 2BL
Tel: +44 (0)1482 508 002

CLIENT
BLOCKWORK (EASTLEIGH) LLP & SIAL

PROJECT
BLOC NAVIGATION QUARTER
SOUTHAMPTON

DRAWING TITLE
MITCHELL WAY HIGHWAY GA
SHEET 3

BGL PROJECT NUMBER	DRAWING STATUS	OFFICE
30228	PRELIMINARY	NORTH
SCALE @ A0	DATE	DRAWN BY
1:500	04.02.25	MM
DRAWING No	CHECKED BY	REV
30228-BGL-XX-XX-DR-C-00009	JW	P02