
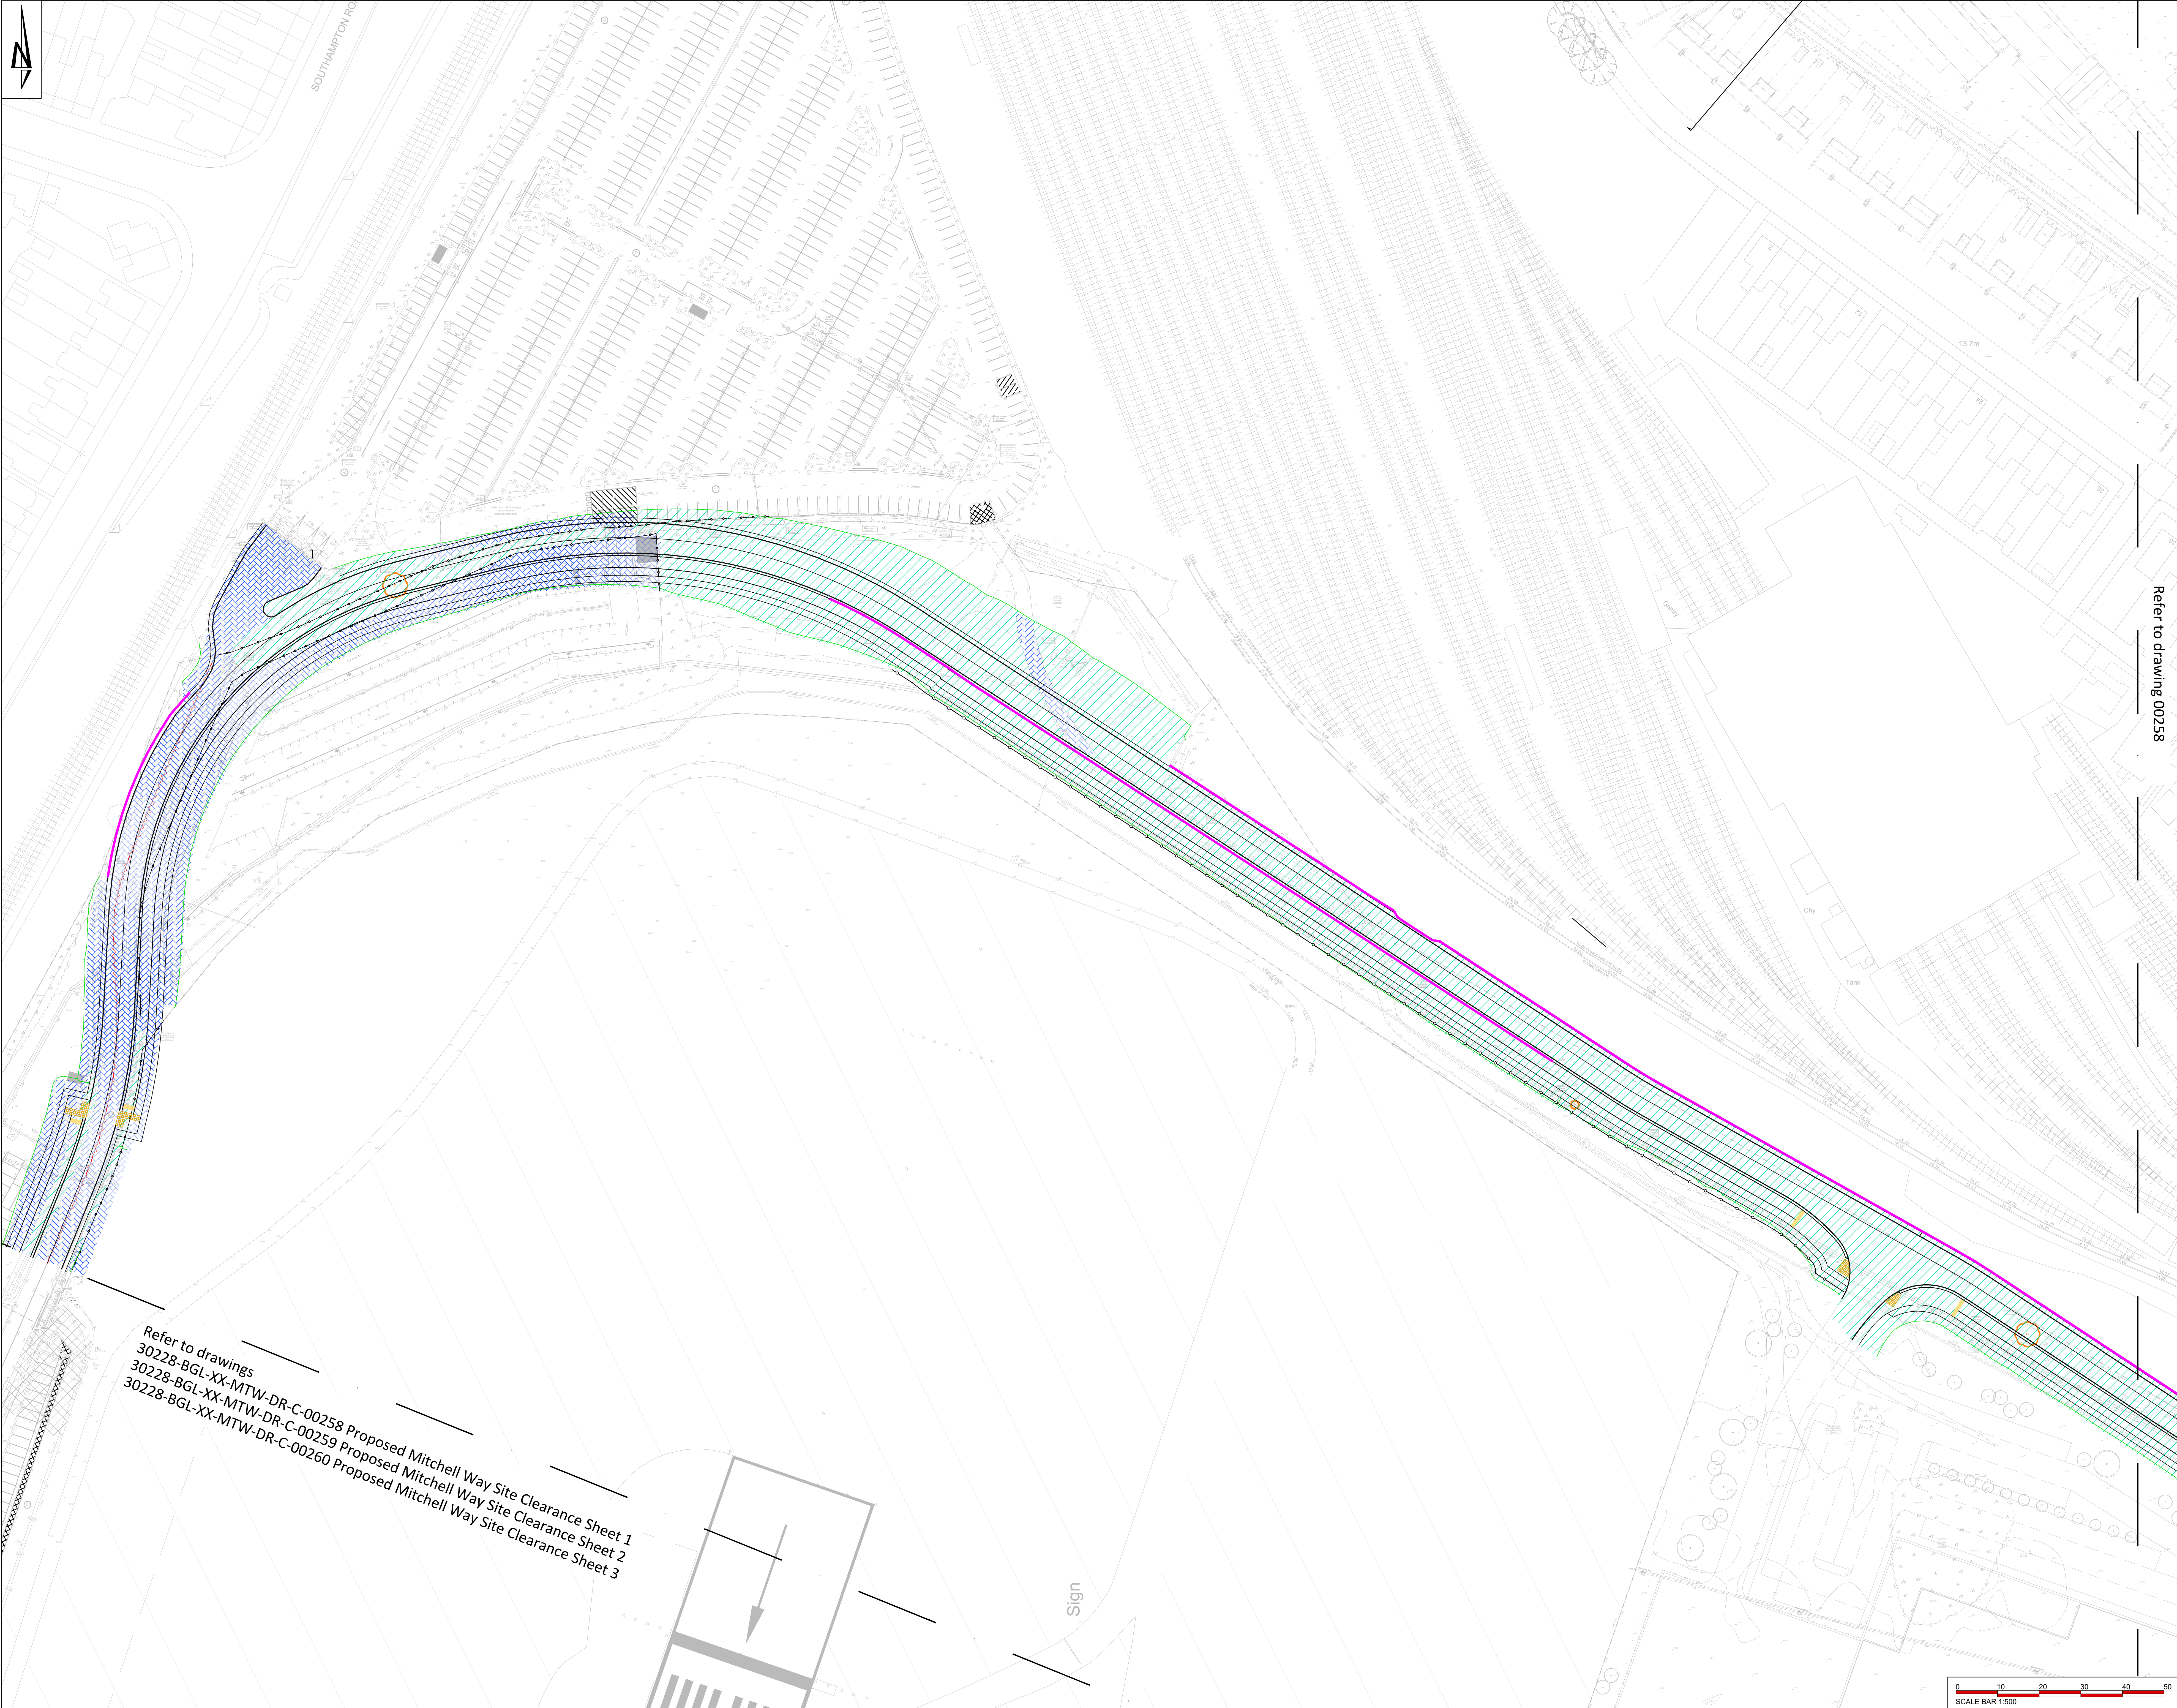


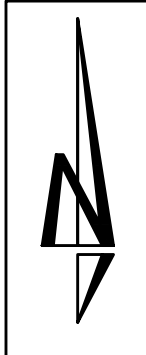

Refer to drawings
30228-BGL-XX-MTW-DR-C-00258 Proposed Mitchell Way Site Clearance Sheet 1
30228-BGL-XX-MTW-DR-C-00259 Proposed Mitchell Way Site Clearance Sheet 2
30228-BGL-XX-MTW-DR-C-00260 Proposed Mitchell Way Site Clearance Sheet 3

THIS DRAWING IS THE COPYRIGHT OF BURROWS GRAHAM LIMITED.

SAFETY, HEALTH AND ENVIRONMENTAL INFORMATION

IN ADDITION TO THE HAZARDS/RISKS NORMALLY ASSOCIATED WITH THE TYPES OF WORK DETAILED ON THIS DRAWING, NOTE THE FOLLOWING:

CONSTRUCTION

MAINTENANCE

DEMOLITION

IT IS ASSUMED THAT ALL WORKS WILL BE CARRIED OUT BY A COMPETENT CONTRACTOR WORKING, WHERE APPROPRIATE, TO AN APPROVED METHOD STATEMENT

GENERAL NOTES:

1. This drawing shall be read in conjunction with all the relevant architects, engineers' and service engineers drawings & specifications.

2. All units in millimeters U.O.N. on the drawing. Do not scale off the drawing.

3. All kerbs to be type HB2 (125 x 255) PCC kerbs with 125 upstand U.O.N on the drawings.

4. All existing utilities & street furniture to be removed & relocated. Refer to M&E consultant drawings for details.

5. All existing Manhole covers to be reset to suit proposed levels or diverted if required.

KEY:

Existing White lining to be removed

Existing vegetation & topsoil to be removed

Existing Hardstanding to be removed

Existing Trees to be removed

Existing Fenceline to be removed

Refer to drawing 00258

P02	12.05.25	MM	Updated to suit amended alignment	JW
P01	18.03.25	MM	Issued for information	JW
REV	DATE	BY	DESCRIPTION	CHKD

Burrows Graham

North Office:
5 Ambassador Place, Stockport Road,
Altrincham WA15 8DQ
Tel: +44 (0)161 804 8046
South Office:
Buckford House, Dover Mews,
High Street, Barchingham NP4 2BL
Tel: +44 (0)1492 508 002

CLIENT
BLOCKWORK (EASTLEIGH) LLP & SIAL

PROJECT
BLOC NAVIGATION QUARTER
SOUTHAMPTON

DRAWING TITLE
PROPOSED LINK ROAD SITE
CLEARANCE SHEET 1

BGL PROJECT NUMBER 30228	DRAWING STATUS PRELIMINARY	OFFICE NORTH
SCALE @ A0 1:500	DATE March 2025	DRAWN BY MM
	CHECKED BY JW	

DRAWING No 30228-BGL-XX-LNK-DR-C-00257	REV P02
---	------------