


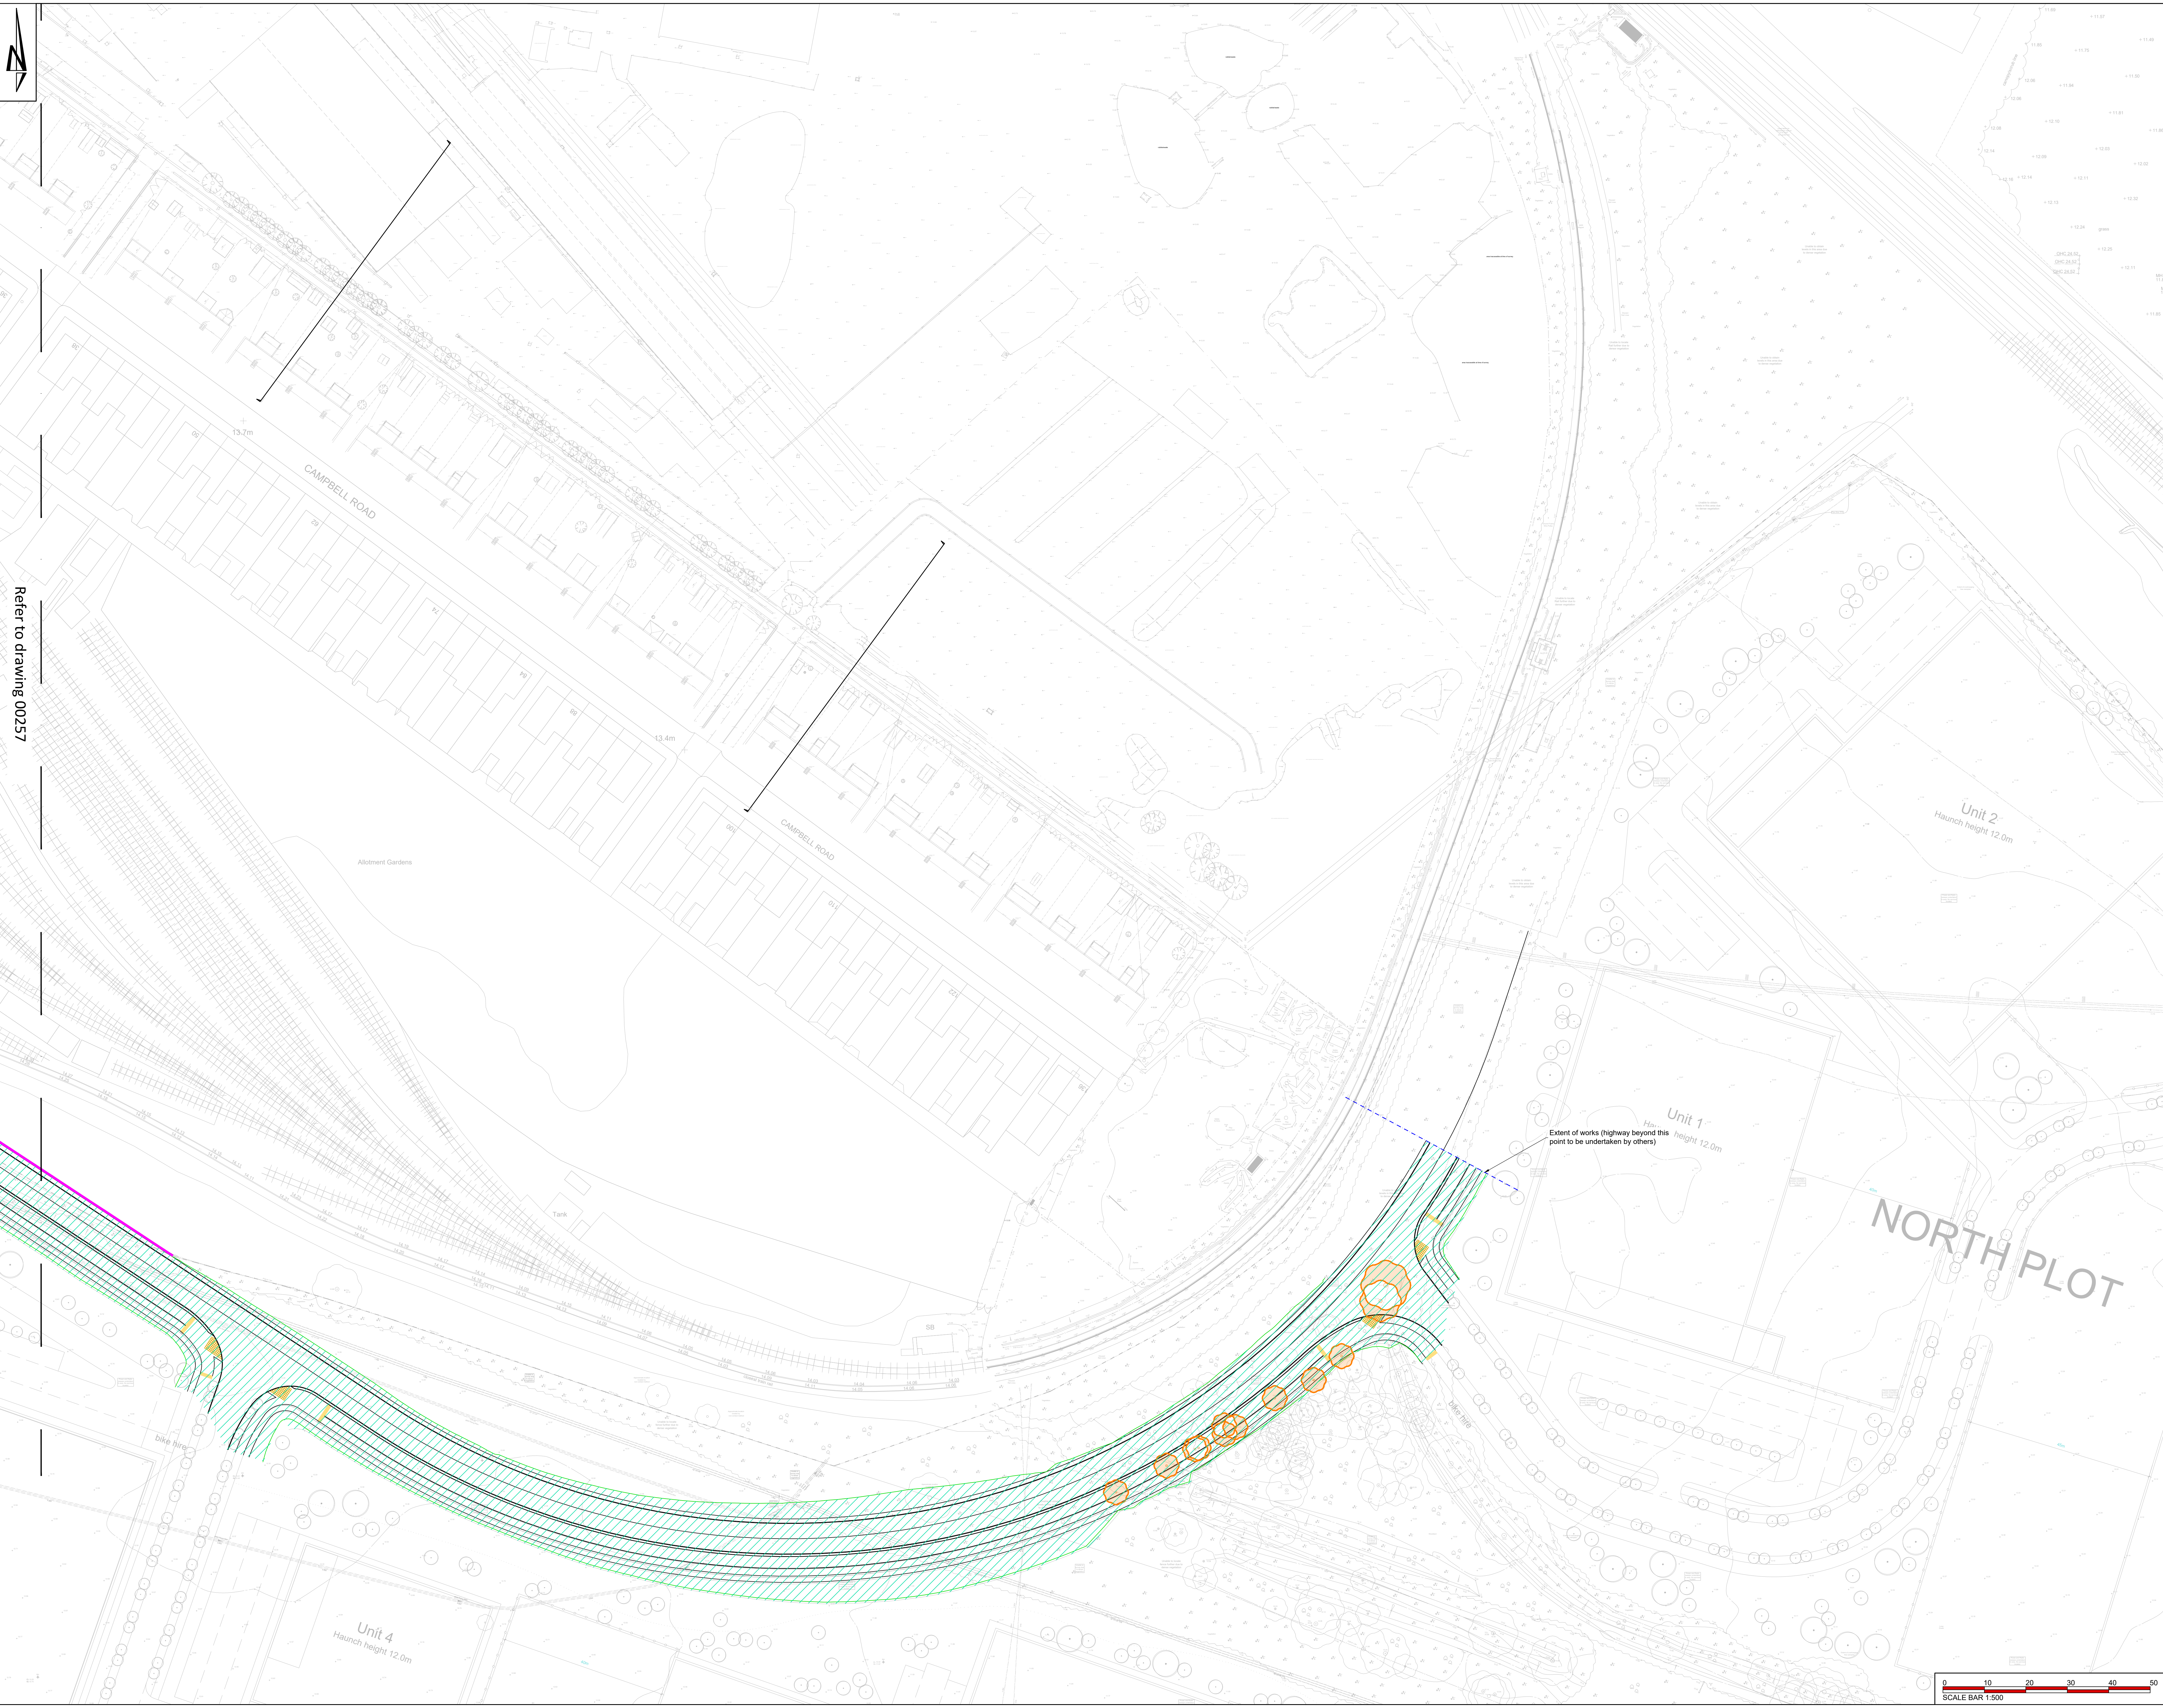

THIS DRAWING IS THE COPYRIGHT OF BURROWS GRAHAM LIMITED.

SAFETY, HEALTH AND ENVIRONMENTAL INFORMATION

IN ADDITION TO THE HAZARDS/RISKS NORMALLY ASSOCIATED WITH THE TYPES OF WORK DETAILED ON THIS DRAWING, NOTE THE FOLLOWING

CONSTRUCTION

MAINTENANCE

DEMOLITION

IT IS ASSUMED THAT ALL WORKS WILL BE CARRIED OUT BY A COMPETENT CONTRACTOR WORKING, WHERE APPROPRIATE, TO AN APPROVED METHOD STATEMENT

GENERAL NOTES:
1. This drawing shall be read in conjunction with all the relevant architects, engineers' and service engineers drawings & specifications.
2. All units in millimeters U.O.N. on the drawing. Do not scale off the drawing.
3. Contours are shown at 0.1m & 0.5m intervals.
4. All kerbs to be type HB2 (125 x 255) PCC kerbs with 125 upstand U.O.N on the drawings.
5. All existing utilities & street furniture to be removed & relocated. Refer to M&E consultant drawings for details
6. All existing Manhole covers to be reset to suit proposed levels or diverted if required.

KEY:

Existing White lining to be removed

Existing vegetation & topsoil to be removed

Existing Trees to be removed

P02	12.05.25	MM	Updated to suit amended alignment	JW
P01	18.03.25	MM	Issued for information	JW
REV	DATE	BY	DESCRIPTION	CHKD

Burrows Graham

North Office:
5 Ambassador Place, Stockport Road,
Altrincham WA15 8DB
Tel: +44 (0)161 804 8045
South Office:
Buckland House, Dover Mews,
High Street, Bournemouth BH4 2BL
Tel: +44 (0)1425 508 602

CLIENT
BLOCKWORK (EASTLEIGH) LLP & SIAL

PROJECT
BLOC NAVIGATION QUARTER
SOUTHAMPTON

DRAWING TITLE
PROPOSED LINK ROAD SITE
CLEARANCE SHEET 2

BGL PROJECT NUMBER 30228	DRAWING STATUS PRELIMINARY	OFFICE NORTH
SCALE @ A0 1:500	DATE March 2025	DRAWN BY MM
DRAWING No 30228-BGL-XX-LNK-DR-C-00258	CHECKED BY JW	REV P02