
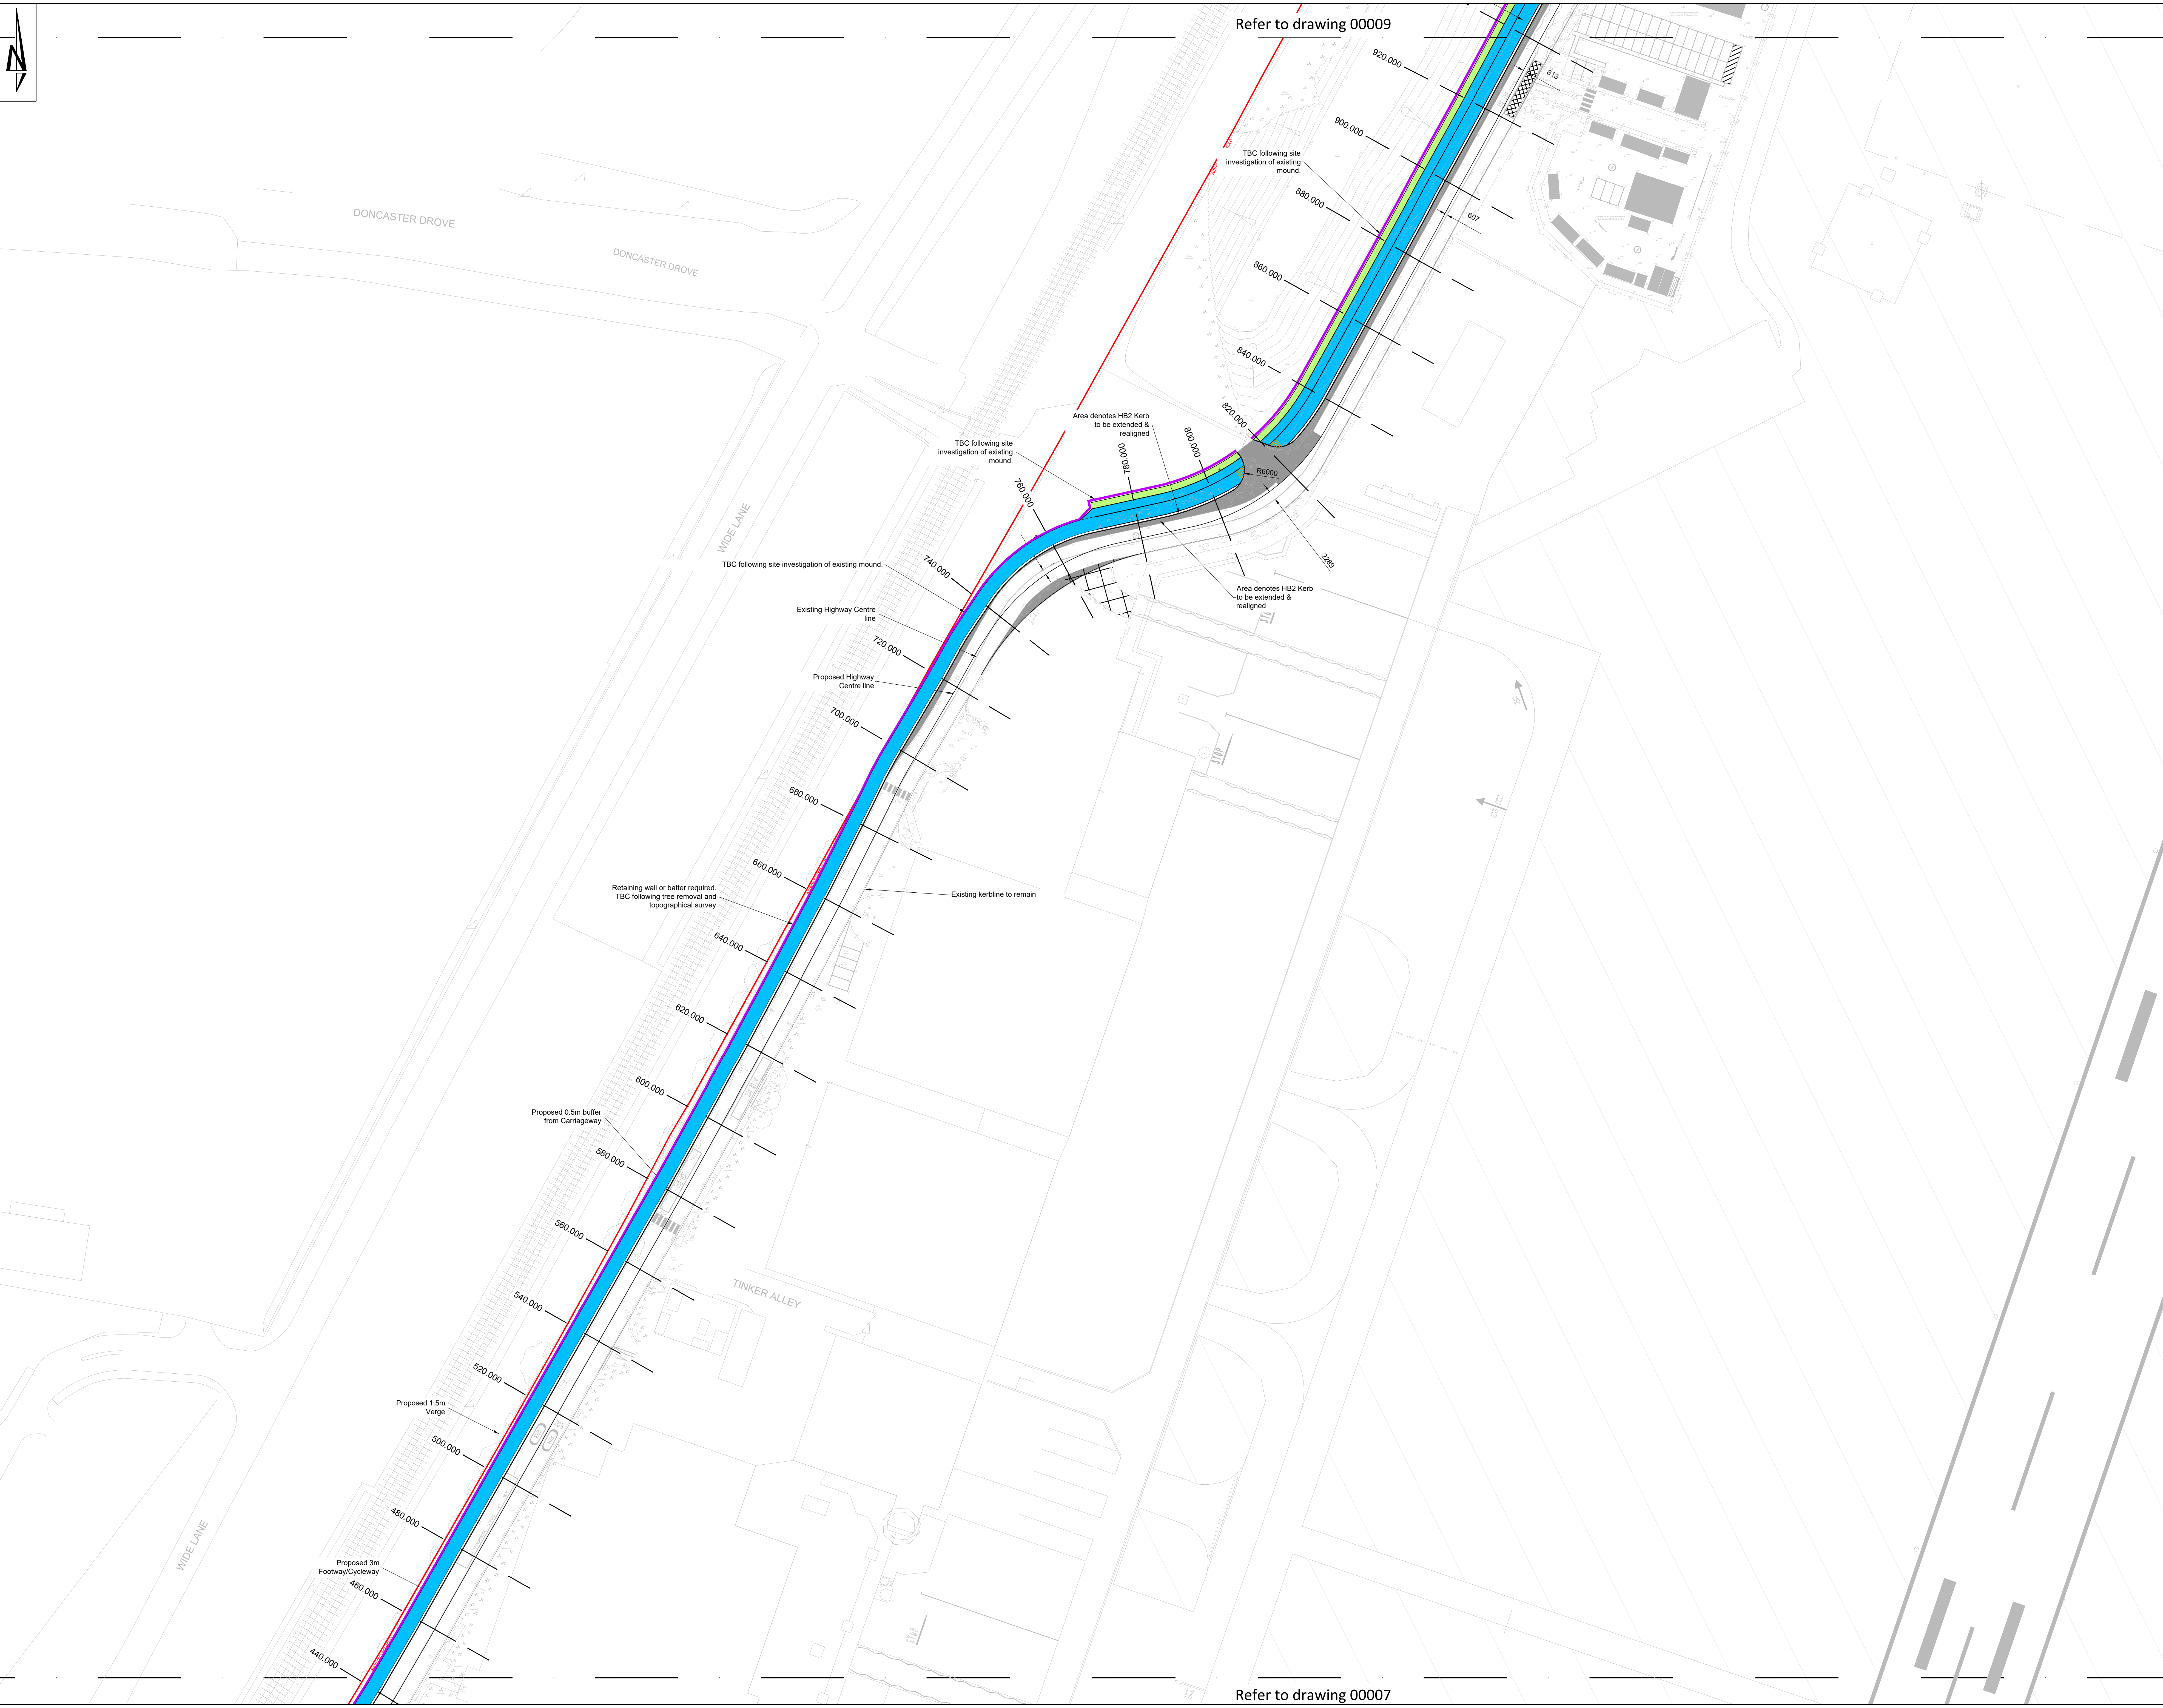


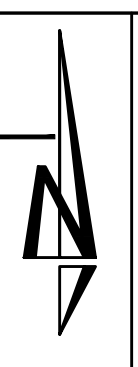

THIS DRAWING IS THE COPYRIGHT OF BURROWS GRAHAM LIMITED.

SAFETY, HEALTH AND ENVIRONMENTAL INFORMATION

IN ADDITION TO THE HAZARDS/RISKS NORMALLY ASSOCIATED WITH THE TYPES OF WORK DETAILED ON THIS DRAWING, NOTE THE FOLLOWING:

CONSTRUCTION

1. Add residual risks here

MAINTENANCE

1. Add residual risks here

DEMOLITION

1. Add residual risks here

IT IS ASSUMED THAT ALL WORKS WILL BE CARRIED OUT BY A COMPETENT CONTRACTOR WORKING, WHERE APPROPRIATE, TO AN APPROVED METHOD STATEMENT

GENERAL NOTES:

1. This drawing shall be read in conjunction with all the relevant architects, engineers' and service engineers drawings & specifications.

2. All units in millimeters U.O.N. on the drawing.

3. Do Not Scale off the drawing.

KEY:

Proposed Carriageway

Proposed Footway & Cycleway

Proposed Verge

Airport Freehold Ownership Boundary

Proposed Retaining Wall

P01	05.02.25	MM	Issued for information	JW
REV	DATE	BY	DESCRIPTION	CHKD

Burrows

Graham

North Office:

5 Ambassador Place, Stockport Road,

Altrincham WA15 5DB

Tel: +44 (0)161 804 8046

South Office:

Buckfield House, Dover Mews,

High Street, Barchinfield HP4 2BL

Tel: +44 (0)1492 508 002

CLIENT

BLOCKWORK (EASTLEIGH) LLP & SIAL

PROJECT

BLOC NAVIGATION QUARTER
SOUTHAMPTON

DRAWING TITLE

MITCHELL WAY HIGHWAY GA
SHEET 2

BGL PROJECT NUMBER	DRAWING STATUS	OFFICE
30228	PRELIMINARY	NORTH
SCALE @ A0	DATE	DRAWN BY
1:500	04.02.25	MM
		CHECKED BY
		JW

DRAWING No	REV
30228-BGL-XX-XX-DR-C-00008	P01